VOL 5 Pg 4 (452)

L[redacted]NT

[redacted] NOW IN THE

CITY of LORAIN.

scale 50 ft - 1 in.

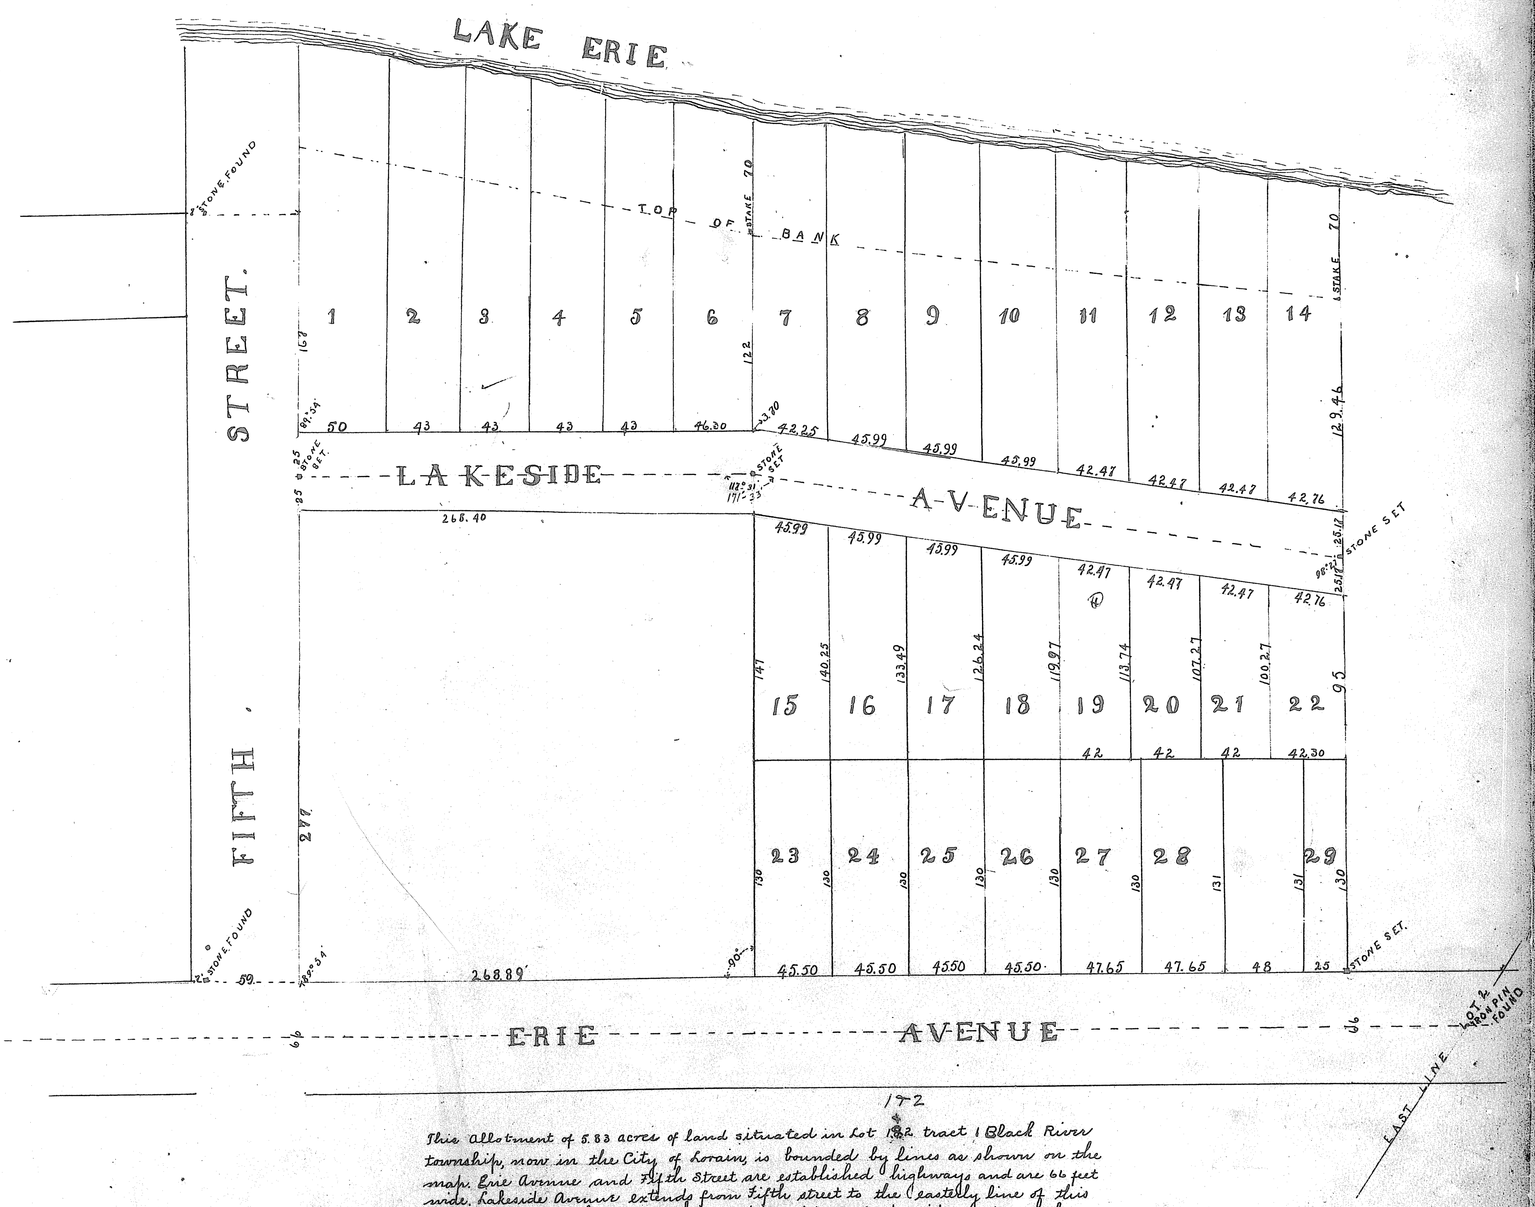

This Allotment of 5.83 acres of land situated in Lot 172 tract 1 Black River township, now in the City of Lorain, is bounded by lines as shown on the map. Erie Avenue and Fifth Street are established highways and are 66 feet wide. Lakeside Avenue extends from Fifth street to the easterly line of this Allotment, as is shown on the map and is 50 feet wide. And is to be hereby dedicated for public use. Stone monuments are placed at all points marked stone on the map. Distances are given in feet and decimals thereof. All of which I certify to be correct.

Lorain O. Apr. 25. 1898

L. A. Fauver Surveyor.

I, G. A. Resek Clerk of the City of Lorain hereby certify that this plat was accepted and approved for record by the Council of said City October 17. 1898. G. A. Resek City Clerk. (SEAL)

State of Ohio, Cuyahoga County ss } Before me a Notary Public in and for said county personally appeared H. R. Ryan and Ella M. Studley who severally acknowledged that they did sign and seal the foregoing instrument and that the same is their free act and deed. Dated this 25th day of April A. D. 1898.

H. Snyder. Notary Public Cuyahoga County Ohio (SEAL)

We the undersigned hereby accept this plat and dedicate Lakeside Avenue to public use.

H. R. Ryan — Ella M. Studley
Rosa E. Moore — Henry Hurst.

Received November 14th 1898 - At. 10 A. M.
Recorded November 18th 1898. O. J. Calvin Recorder.

State of Ohio, Lorain Co. ss. } Before me a Notary Public in and for said County personally appeared Rosa E. Moore and Henry Hurst who severally acknowledged that they did sign and seal the foregoing instrument and that the same is their free act and deed, dated this 25th day of April A. D. 1898. (SEAL)

G. A. Resek - Notary Public Lorain Co. Ohio

Consecutively from number one (1) to number Eighteen (18) inclusive. The scale for this plat is one (1) inch to sixty (60) feet. In testimony whereof witnesses my hand this 3rd day of May 1898.

W. M. Kennedy Surveyor.

Martin S. Conley Notary Public

VOL 5 Pg 4 (452)

KING'S SUBDIVISION OF RUSSIA TOWNSHIP LOTS:- NUMBERS EIGHTY SIX (86) AND EIGHTY-SEVEN (87)

IN THE VILLAGE OF

OBERLIN, OHIO,

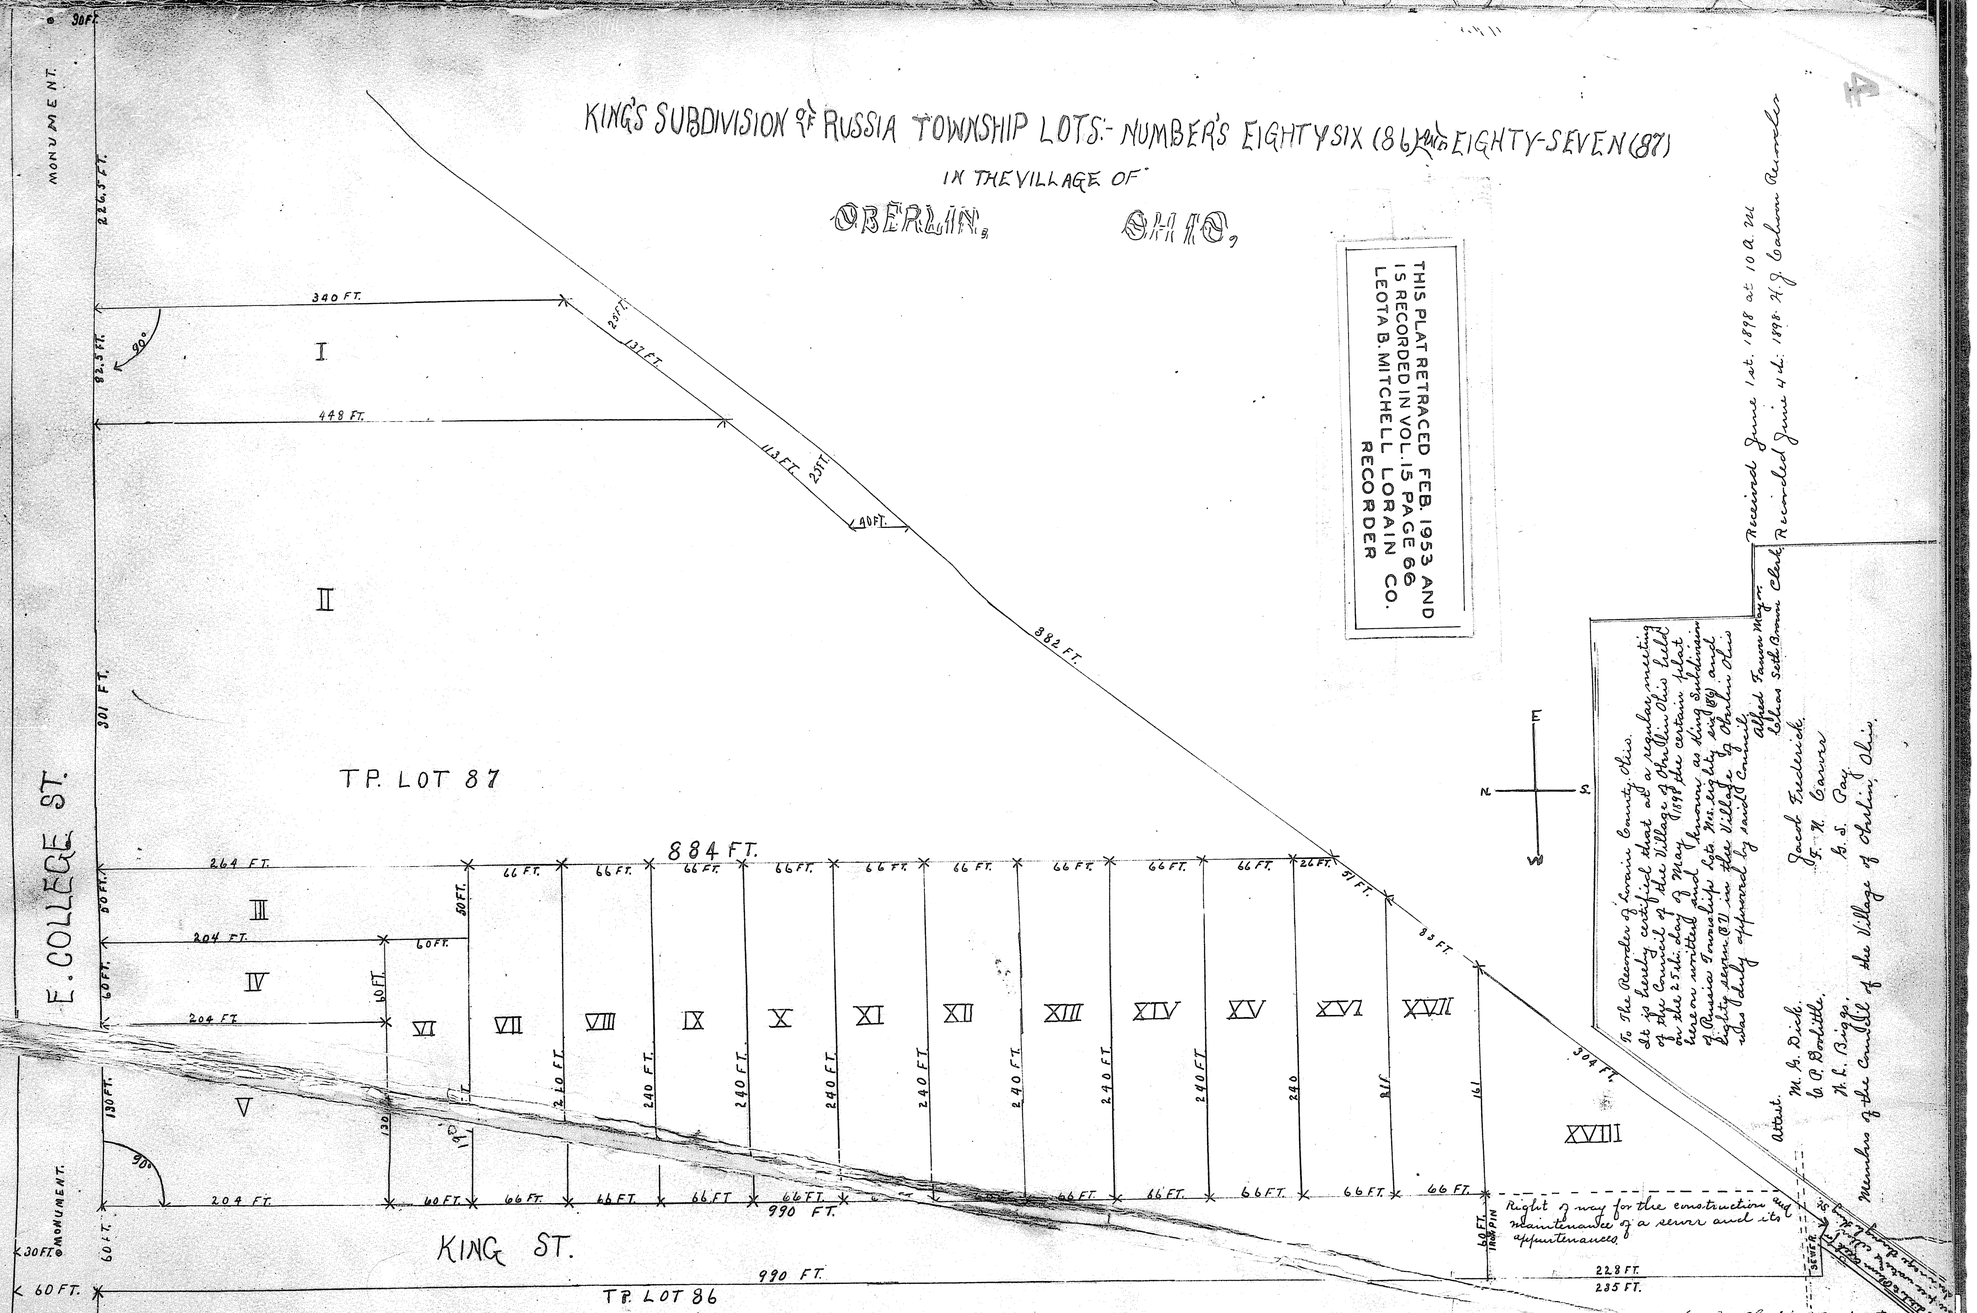

THIS PLAT RETRACED FEB. 1953 AND IS RECORDED IN VOL. 15 PAGE 66 LEOTA B. MITCHELL LORAIN CO. RECORDER

Received June 1st. 1898 at 10 A. M.
Recorded June 4 d. 1898 A. J. Graham Recorder

To the Recorder of Lorain County, Ohio.
Be it hereby certified that at a regular meeting of the Council of the Village of Oberlin Ohio held on the 25th. day of May 1898 the certain plat written and annexed known as King Subdivision of Township Lot No. Eighty seven (87) and Eighty seven (87) in the Village of Oberlin, Ohio was duly approved by said Council.

Alfred Fowler Mayor
Chas. Seth Brown Clerk

Jacob Fruchtnicht.
F. M. Garver
A. S. Gay
M. A. Dick.
G. A. Sordelle.
H. L. Briggs.
Members of the Council of the Village of Oberlin, Ohio.

Attest.

I do hereby certify that on the 9th. & 16th. days of October 1897 & 29th. day of April 1898 I surveyed the lands in this plat being parts of Township lots numbers Eighty six (86) & Eighty seven (87) of Russia Township within the corporation limits of Oberlin. Said survey was made for & upon the request of Henry C. King owner of land in said lot number Eighty seven (87) & of Charity G. Carpenter owner of said land in lot number Eighty six. The lot line between the township lots is the center of King Street as shown in this plat, Said street is sixty (60) feet in width at the intersection of center of College Street with that of Orchard street a monument was found: Eight hundred & eighty (880) feet West & one thousand & twenty (1020) feet south there is an Iron pin. The lots of this Subdivision are in Township lot number eighty seven (87) & are numbered consecutively from number one (1) to number eighteen 18 inclusive. The scale for this plat is one (1) inch to sixty (60) feet. In Testimony whereof witness my hand this 3rd day of May 1898.

W. M. Kennedy Surveyor.

The State of Ohio
Lorain Co.
Village of Oberlin ss

Know all men by these presents that we King & Charity G. Carpenter owners of lands shown in this plat do hereby acknowledge of this plat to be our free & voluntary act & deed and we do hereby dedicate the street shown therein to public use forever & do also dedicate the right of way to the sewer shown therein to said Village forever. In testimony whereof we have hereunto set our hands this 4th. day of May 1898. Henry C. King. Charity G. Carpenter.

State of Ohio
Lorain Co. ss

Before me a Notary in and for said County personally appeared the above named Henry C. King & Charity G. Carpenter who severally acknowledged the making and signing of this plat to be their free act & deed for the uses & purposes shown thereon. In testimony whereof I have hereunto set my hand & official seal this 4th. day of May 1898.

Martin V. Pouley Notary Public (Seal)

Signed this 4 day
State of Ohio
Lorain Co.
Filed and
free c

VOL 5 PG 4 (452)

http://www.audiofl.com
Created by TIFF To PDF trial version, to remove this mark, please register this software.