VOL 5 PG 2 (453)

6

J. B. HOGE'S ADDITION
TO THE
CITY of LORAIN, O.

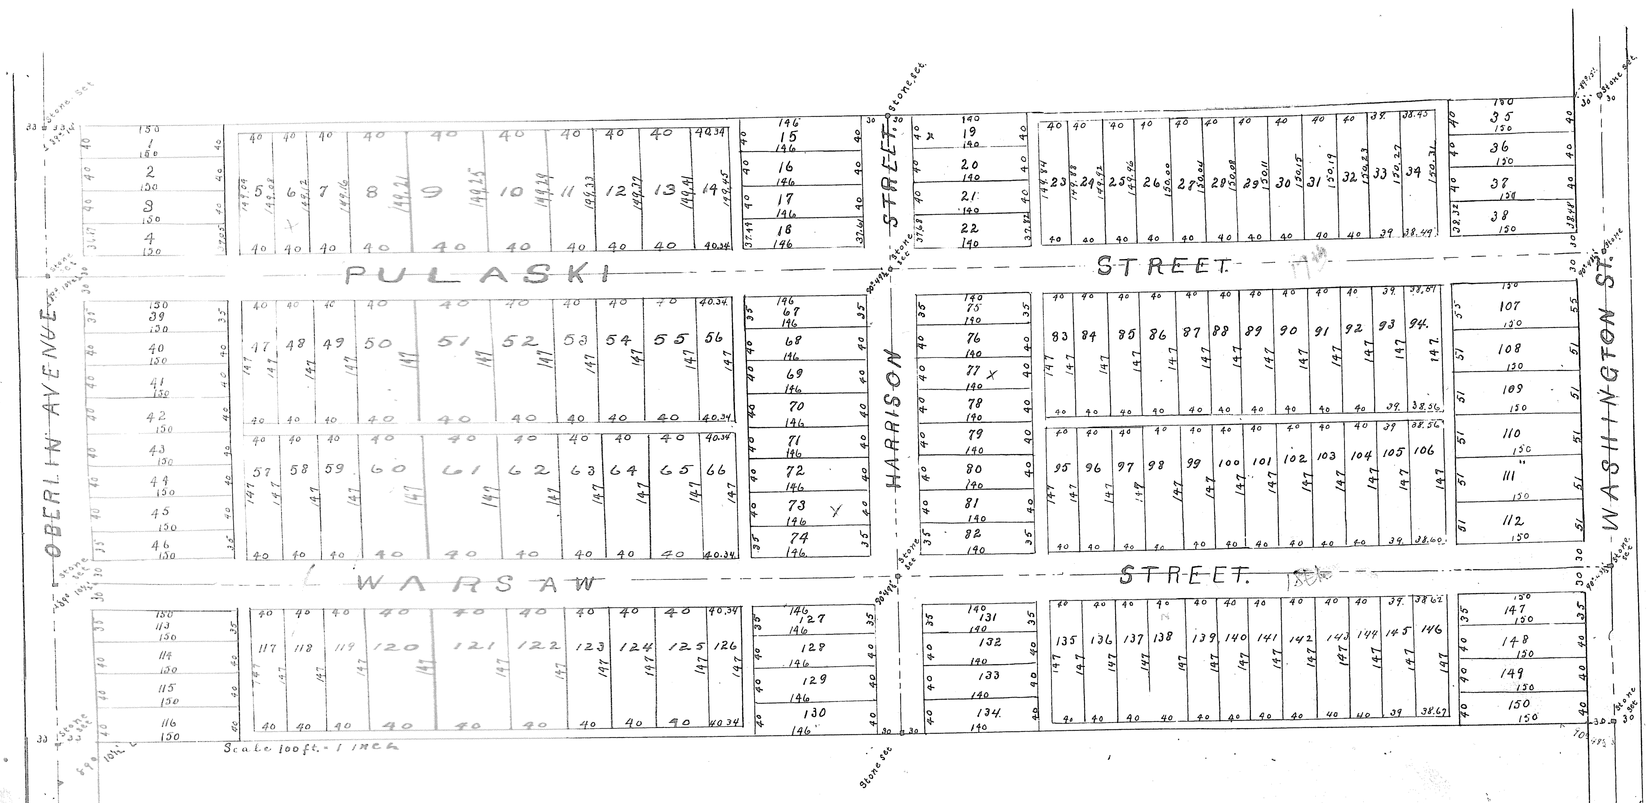

This Addition made at the request of J. B. Hoge consists of 28.10 acres of land is situated in Lot 6 Tract 1. Black River township now in the City of Lorain. It is bounded on the west by Oberlin Avenue, on the east by Washington street, on the North by lands owned by W. S. Streator Jr and on the South by lands owned by Fannie Root. Washington street and Oberlin Avenue are established highways. Pulaski, Warsaw and Harrison streets are 60 feet wide and are with the alleys shown herein to be dedicated to public use. Distances are given in feet and decimals thereof. Stone monuments are placed at all points marked "Stone" on the map, all of which I testify to be correct. L. A. Fauver Surveyor. Lorain O. May 2. 1898.

See Ordinance #4376 vacating alleys

I, the undersigned, hereby accept this plat and dedicate Pulaski, Warsaw, & Harrison streets and the alleys shown herein to public use. Jas. B. Hoge.

State of Ohio } Before me a Notary Public in and for said County, personally
Lorain Co. ss } appeared, Jas. B. Hoge who acknowledged that he did sign & seal the foregoing instrument and that the same is his free act and deed. Dated this first day of August A. D. 1898.

Wm. L. Hughes
Notary Public (Seal)

I, G. A. Resek, Clerk of the City of Lorain, Ohio hereby certify that this plat was accepted and approved by the Council of the said City of Lorain by Ordinance No. 487 passed on the 5th day of September A. D. 1898. In witness whereof, I have hereunto subscribed my name and affixed the seal of my office this 8th day of October A. D. 1898

G. A. Resek.
City Clerk. (Seal)

Received for record March 21st 1899 at 10 30 A.M.
Recorded March 23rd. 1899 — H. J. Wahoon. Recorder.

VOL 5 PG 2 (453)

http://www.ashtuf.com
Created by TIFF to PDF trial version, to remove this mark, please register this software.

VOL 5 Pg 6 (453)

Charles N. Scheide
Fred Scheide.

The State of Ohio } ss. Be it remembered that on this 7th day of October 1898. appeared before me
Lorain County } the undersigned. a notary Public in and for Lorain County. Ohio. Fred Scheide
and Charles Scheide. who severally acknowledged the above plat to be their free
act and deed. and that they are the owners of said land.

Lee Stroup. Notary Public (Seal)

Be it resolved by the City Council of the City of Elyria Ohio. that a plat of sub-division of parts of Out lots Nos. 97. and 98 on the East side of the East Branch of Black River, in said City. made at the request of Fred and Charles Scheide. be accepted and the streets. avenues and alleys shown thereon. dedicated to public use.

(Seal).

N. H. Park. City Clerk. Fred Norton Smith. President of City Council.

I hereby certify that this is a correct plat of an addition to the City of Elyria made at the request of Fred & Chas Scheide. Situated in Lots numbers 97 and 98. East of the River. Dimensions are in feet and tenth and hundredths of feet. A part of lots numbers 1 and 2 of Goldbergs Addition is occupied by the street of this Addition. These lots are numbered from 1 to 10.

C. H. Snow.

Received April 18" 1899 at 11.30 a. m. Recorded April 19" 1899.
H. J. Cahoon. Recorder.

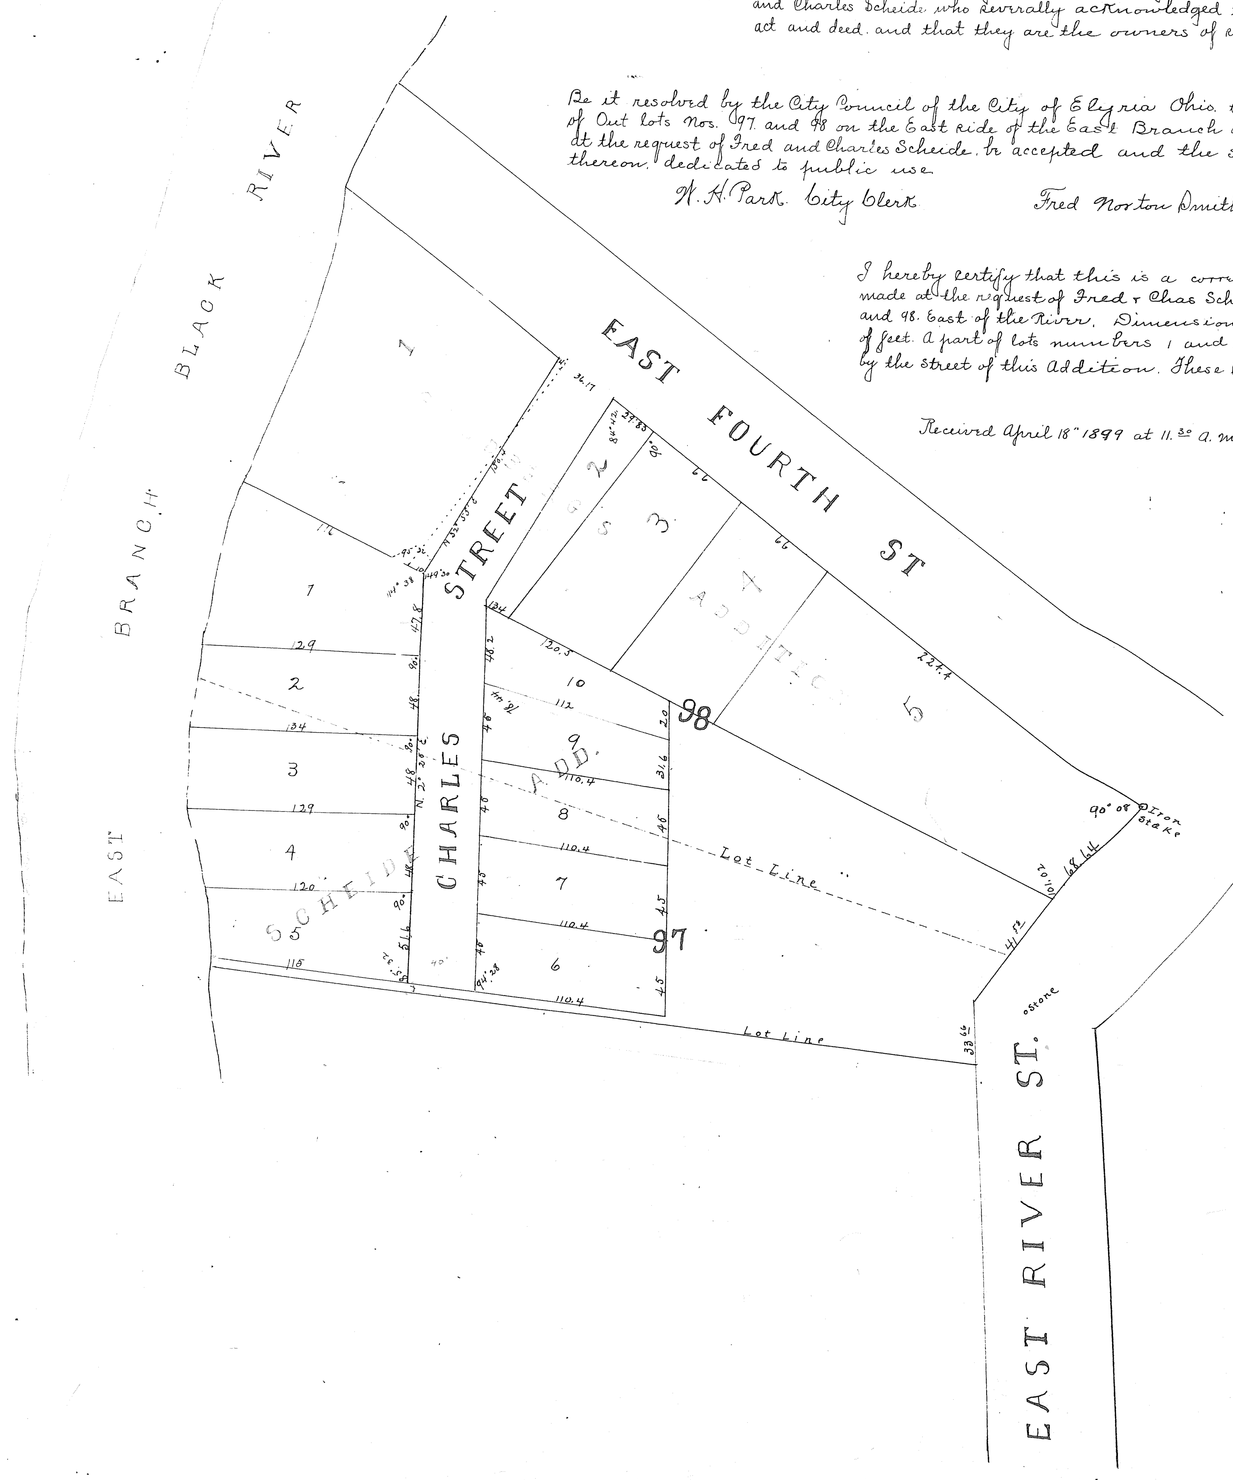

VOL 5 Pg 6 (453)

http://www.adobepdf.com
Created by TIFF To PDF trial version; to remove this mark, please register this software.