VOL 5 Pg 7 (453)

VOL 5 Pg 7 (453)

W. B. THOMPSON TRUSTEE'S ADDITION

TO THE CITY OF LORAIN

This Addition consists of 9¾ acres of land situated in original Lots No. 3 in Black River Township and No. 51 Sheffield Township, now in the City of Lorain, and is bounded by lines as shown on the plat. Short street as shown hereon is a continuation of said street as already established. Wentworth street is a new street 50 feet wide and together with Short Street is to be hereby dedicated to public use. Measurements are given in feet and decimals thereof and the numbers of the Lots are marked at or near their centers. Stone or Iron monuments were found or placed at all points so marked on the plat. All of which I hereby certify to be correct.

E. C. Loofbourrow. Surveyor.

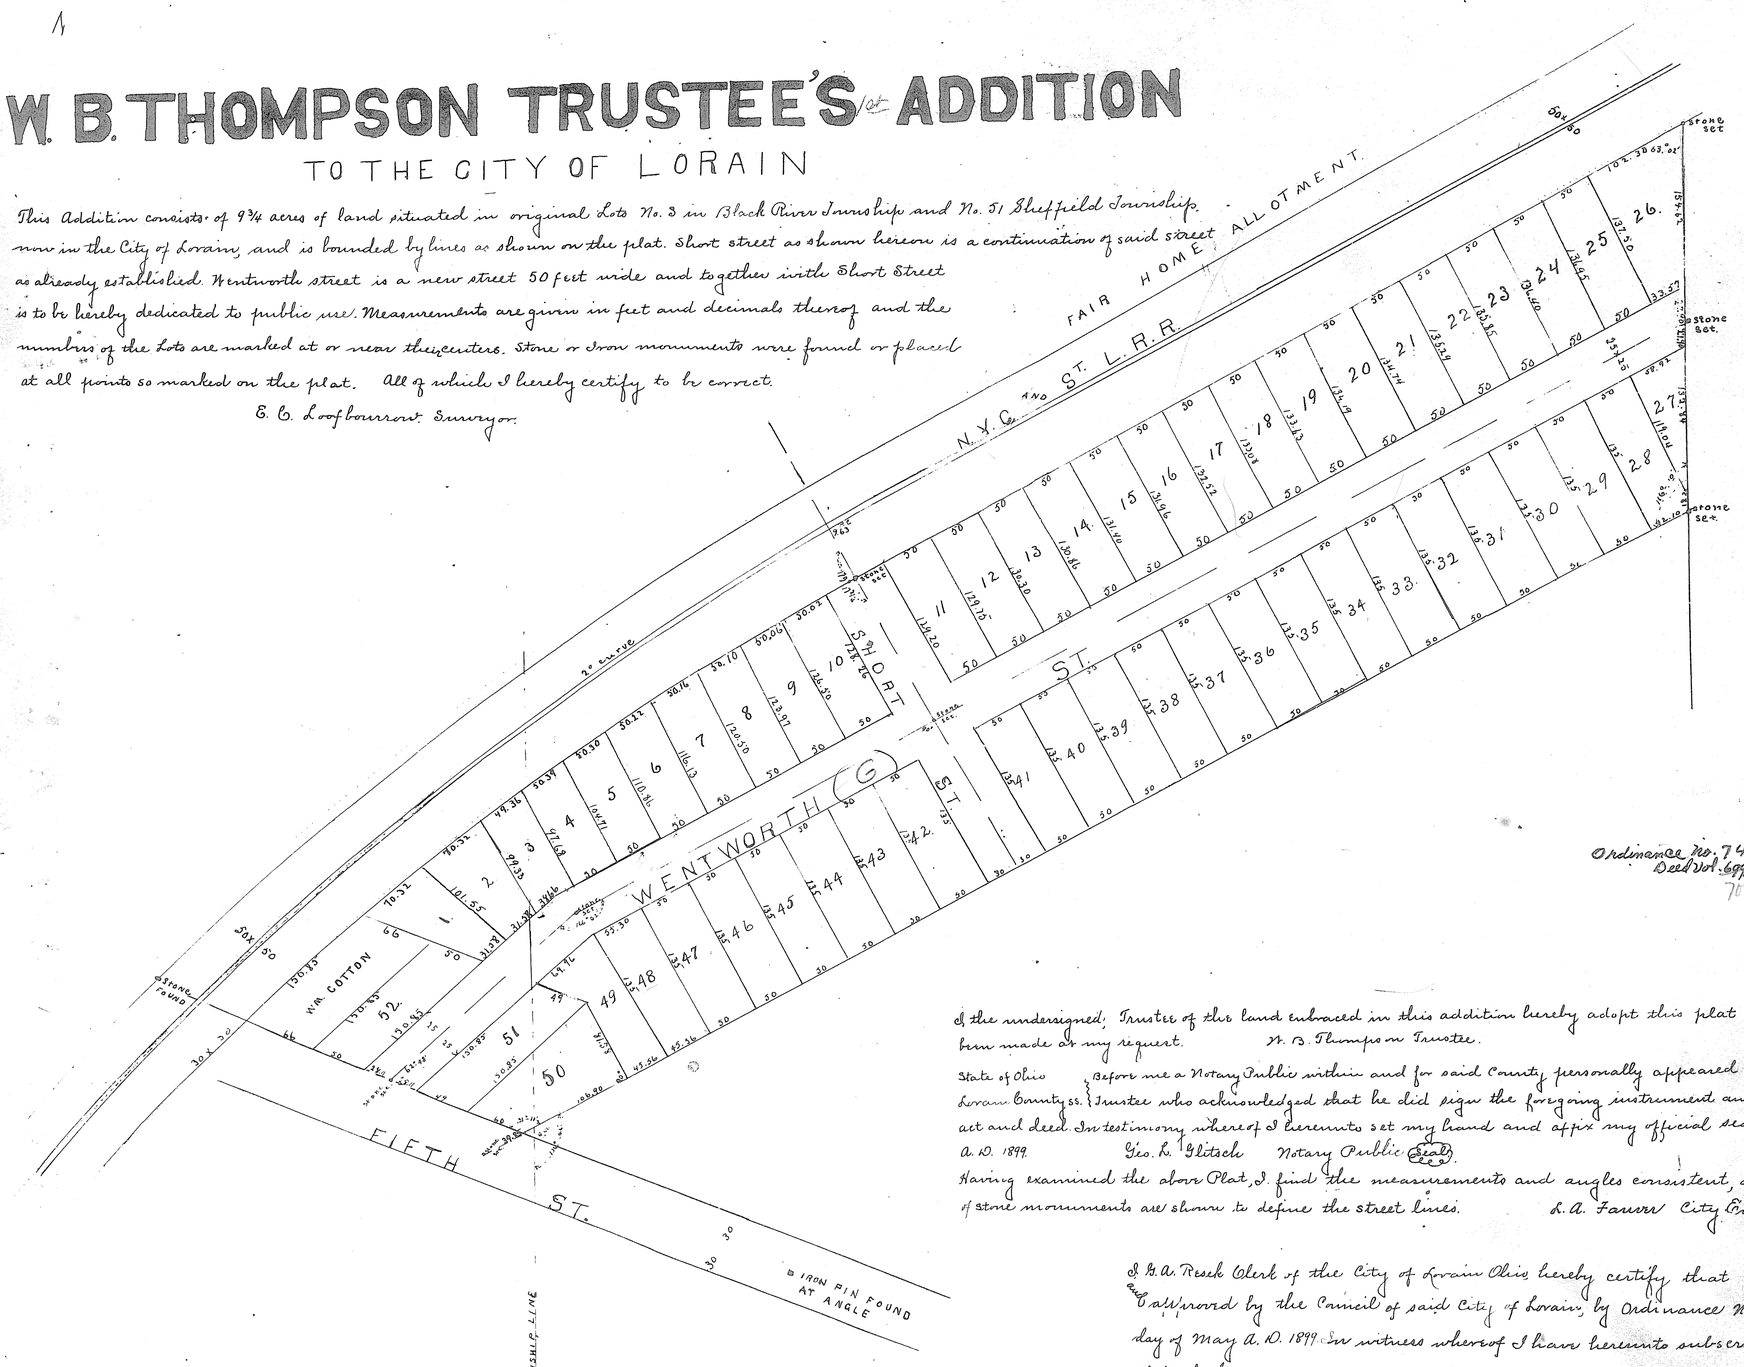

Received for record May 8th. 1899 at 8³⁰ A.M.
Recorded May 20th 1899. N. J. Calvin Recorder.

Ordinance No. 7402
Deed Vol. 699 Pg. 700 # 526133.

I the undersigned; Trustee of the land embraced in this addition hereby adopt this plat of the same it having been made at my request. W. B. Thompson Trustee.

State of Ohio, Lorain County ss. } Before me a Notary Public within and for said County personally appeared the above named W. B. Thompson Trustee who acknowledged that he did sign the foregoing instrument and that the same is his free act and deed. In testimony whereof I hereunto set my hand and affix my official seal this 28th day of March A.D. 1899. Geo. L. Glitsch Notary Public (Seal)

Having examined the above Plat, I find the measurements and angles consistent, and a sufficient number of stone monuments are shown to define the street lines. S. A. Fauver City Engineer.

I, G. A. Resch Clerk of the City of Lorain Ohio hereby certify that this Plat was accepted and approved by the Council of said City of Lorain, by Ordinance No. 498 passed on the 1st day of May A.D. 1899. In witness whereof I have hereunto subscribed my name and affixed the seal of my office this 4th day of May A.D. 1899.

G. A. Resch City Clerk. (Seal)

For Vacation of Idaho Ave. see Deed Vol. 1268 # 705341 Pg. 343

http://www.audiopt.com
Created by TIFF To PDF trial version, to remove this mark please register the software

VOL 5 B7 (453)

FOSTER'S SUBDIVISION, of LOTS Nos. 65 and 66 WEST of BLACK RIVER. ELYRIA OHIO.

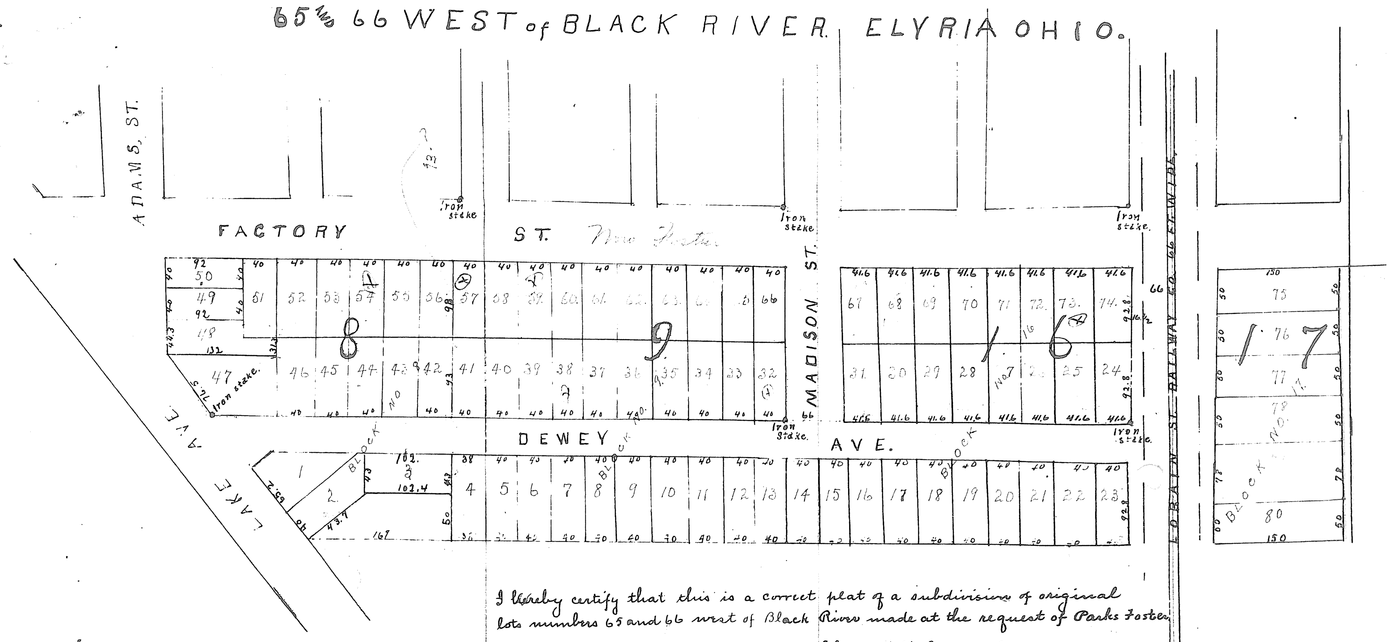

I hereby certify that this is a correct plat of a subdivision of original lots numbers 65 and 66 west of Black River made at the request of Parks Foster.

Clemon H. Snow. Surveyor.

Received June 6th 1899 at 3 P.M.
Recorded June 20th 1899. H. J. Cahoon Recorder.

For proceedings relating to the orders + decree of the Common Pleas Court relating to this plat, See Miscellaneous Record No. 4. page 461. & Common Pleas Court Record No. 55. page 354.

H. J. Cahoon - Recorder.

MAP of GEO. H. ELY, ATTORNEY'S WEST RIVER ST. ALLOTMENT PART of LOTS Nos. 97, 98 99, 103 & 104.

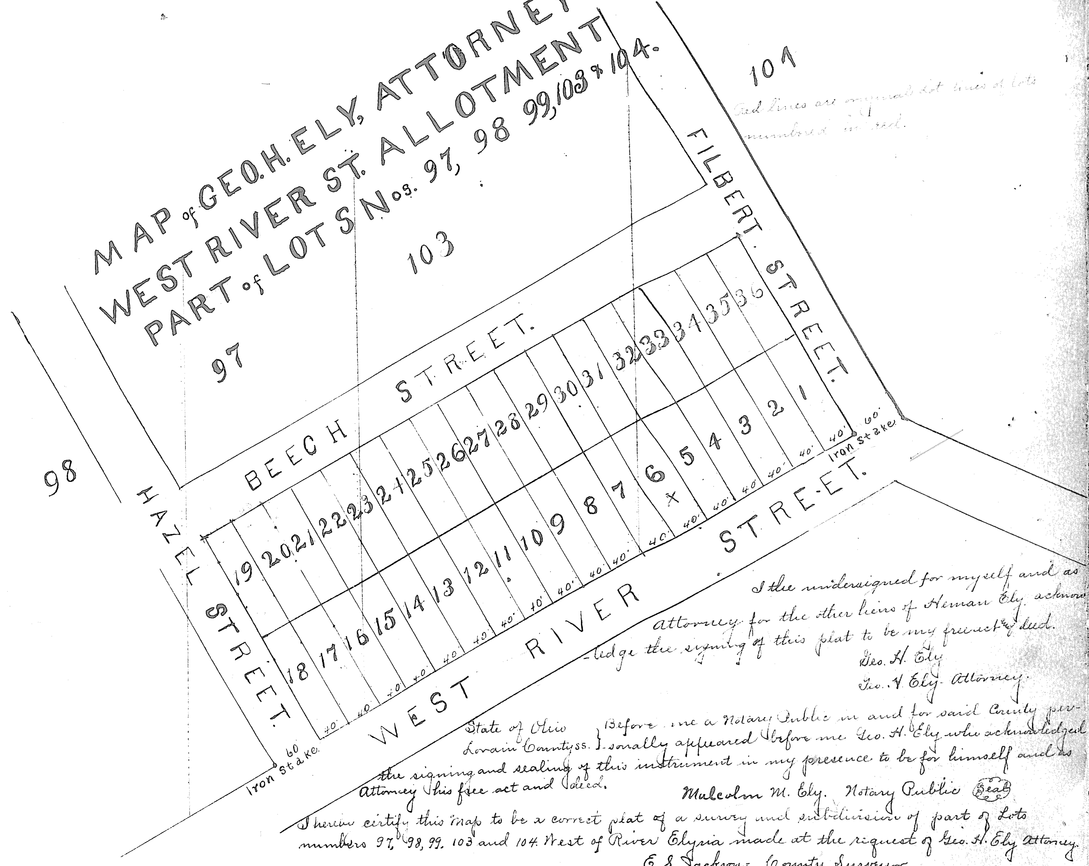

Said lines are original lot lines & lots numbered as such.

For revised plat See Vol. 6. Page 6.

I the undersigned for myself and as Attorney for the other heirs of Herman Ely acknowledge the signing of this plat to be my free act & deed.

Geo. H. Ely
Geo. H. Ely Attorney.

State of Ohio
Lorain County ss. } Before me a Notary Public in and for said County personally appeared Before me Geo. H. Ely who acknowledged the signing and sealing of this instrument in my presence to be for himself and as Attorney his free act and deed.

Malcolm M. Ely. Notary Public (Seal)

I hereby certify this map to be a correct plat of a survey and subdivision of part of Lots numbers 97, 98, 99, 103 and 104 West of River Elyria made at the request of Geo. H. Ely Attorney.

E. S. Jackson - County Surveyor

Elyria Ohio May 16. 1899. Be it ordained by the Council of the city of Elyria that the streets of Geo. H. Ely Attorney's sub-division of lots numbers 97. 98. 99. 103 + 104 west of the river be and the same are hereby accepted and by this ordinance are dedicated to public use.

Fred Hatton Smith Pres. Council
N. H. Park. Clerk.

Received for record June 10th 1899 at 1 30 P.M. Recorded June 29th 1899
H. J. Cahoon Recorder

VOL 5 B7 (453)

http://www.adobepdf.com
Created by TIFF To PDF trial version, to remove this mark, please register this software.