http://www.ahdbpdf.com
Created by TIFF To PDF trial version, to remove this mark, please register this software.

10

For instrument relating to this Plat
See Deed Record Vol. 83. page 114.

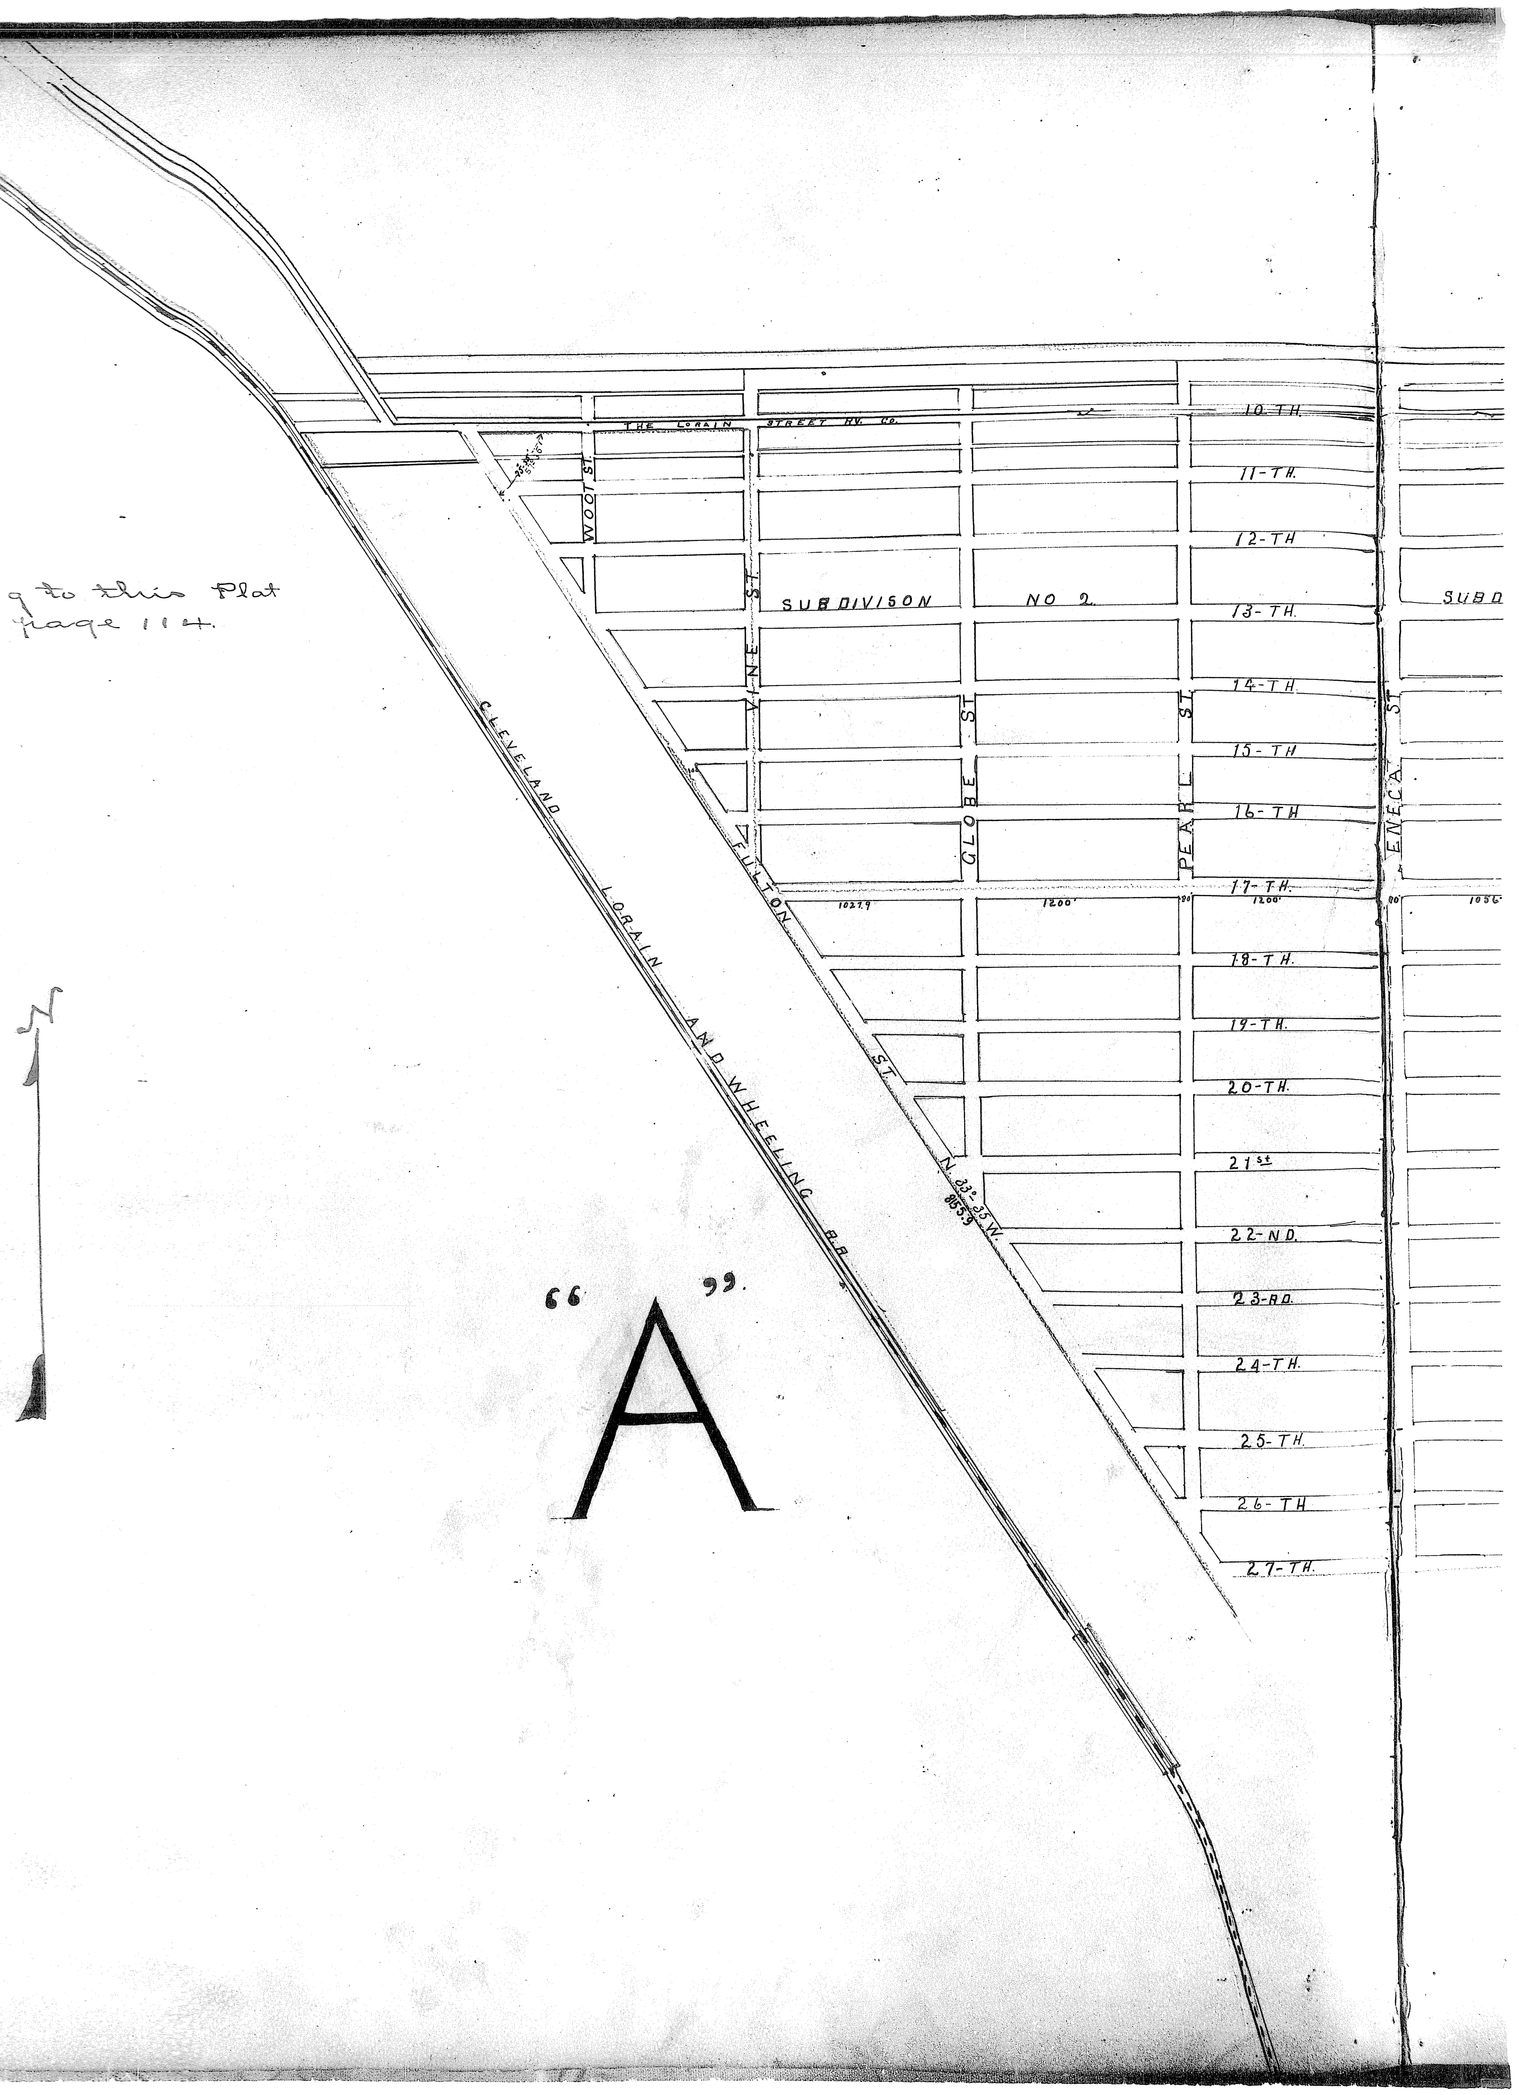

VOL 5 Pg 10 (455)

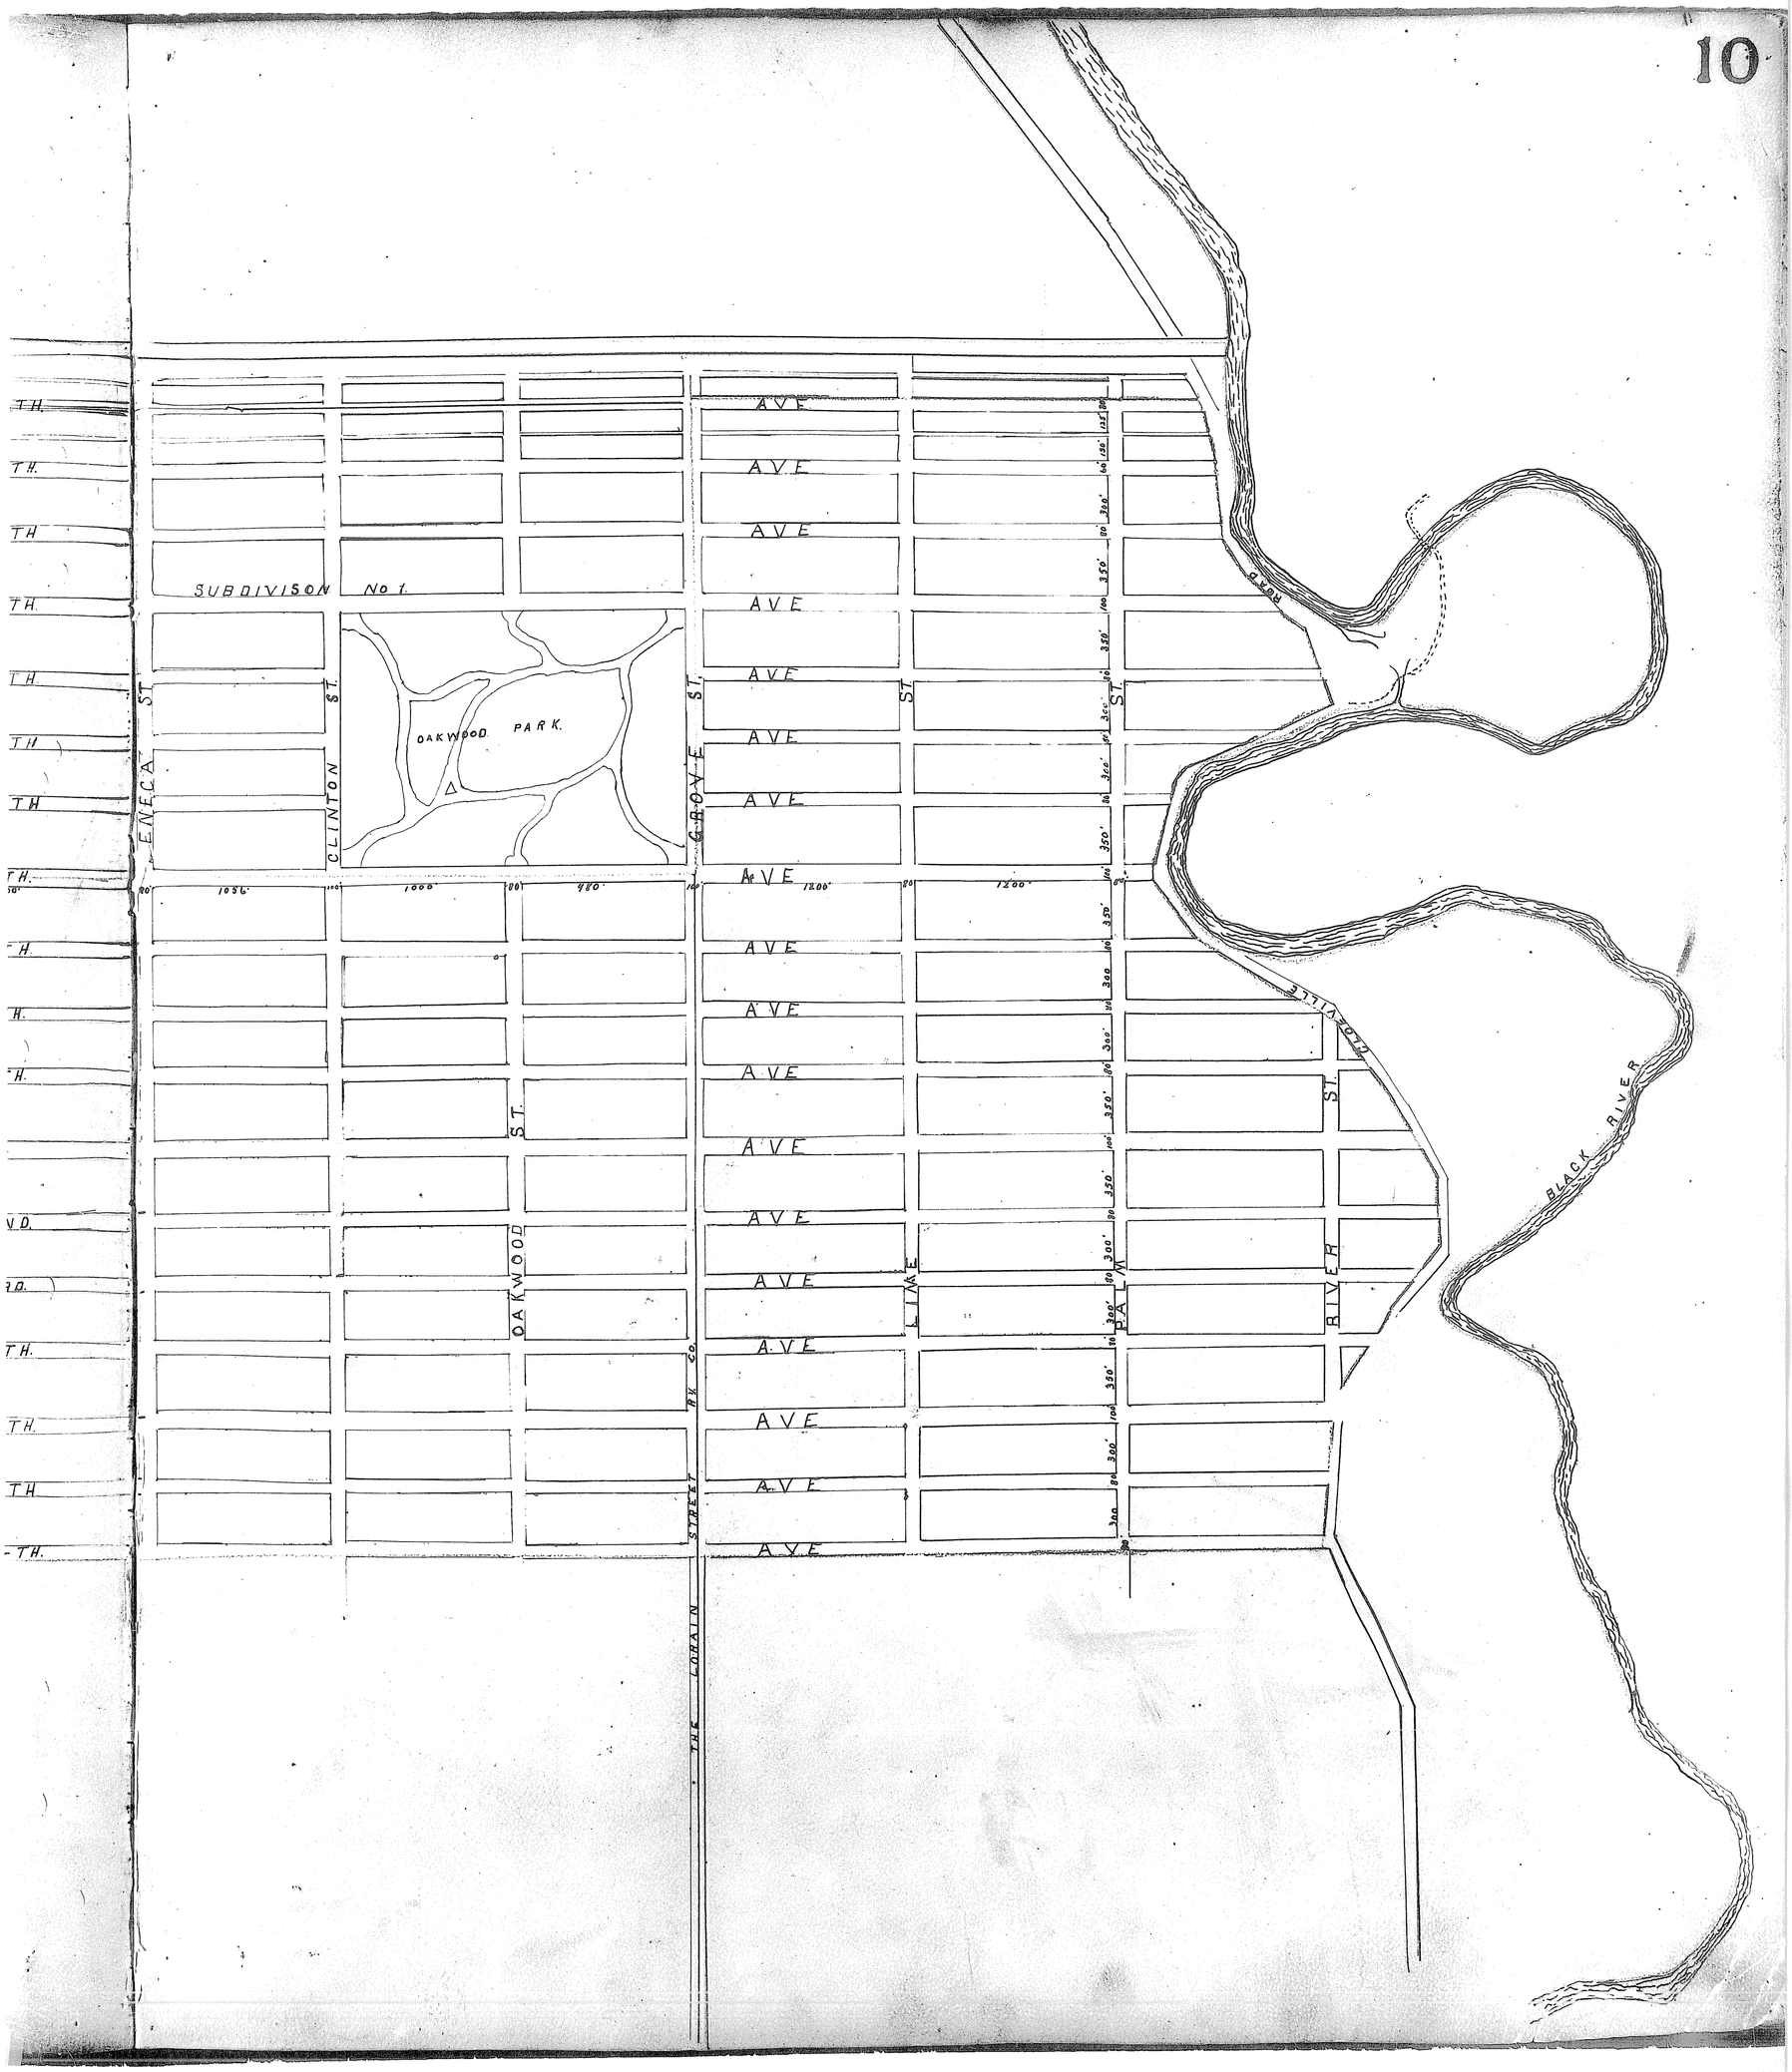

VOL 5 Pg 10 (455)

http://www.adobepdf.com
Created by TIFF To PDF trial version, to remove this mark, please register this software.