11

# W. S. STREATOR, T.R. SUBDIVISION

NOTE: THIS PLAT RETRACED MARCH 1953 & IS RECORDED IN VOL. 15 PAGE 70
LEOTA B. MITCHELL
LORAIN CO. RECORDER

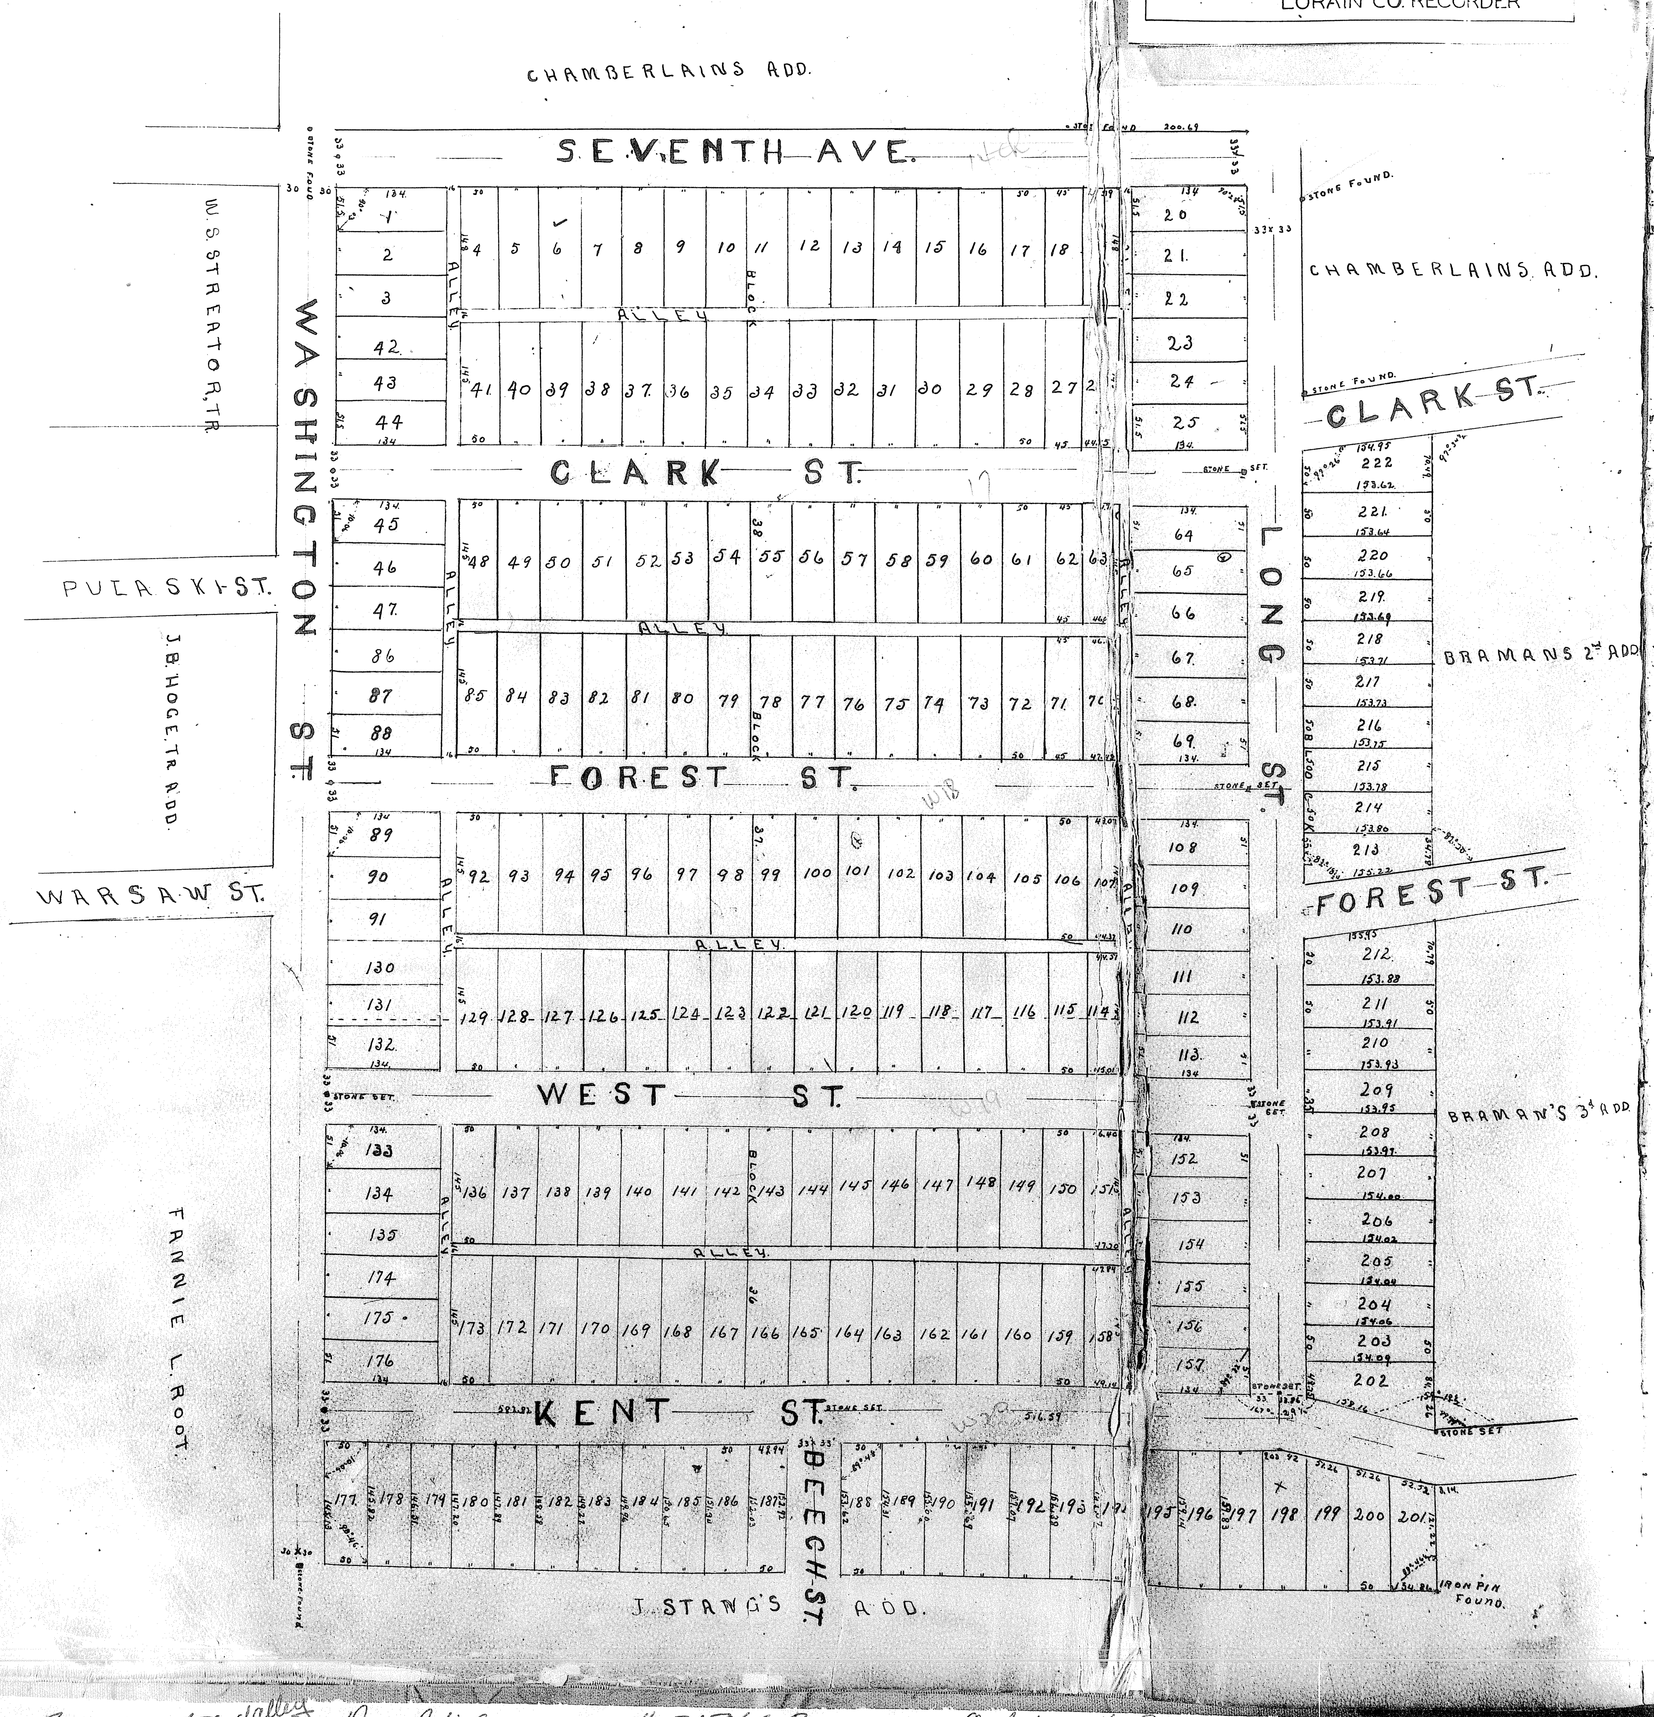


For Vacation of alley see Deed Vol. 1237 # 31866 Pg. 545 Ord. No. 4293

VOL 5 Pg 11 (1953)

http://www.adobepdf.com
Created by TIFF To PDF trial version, to remove this mark, please register this software.

W. S. Streator Jr. Subdivision of Blocks 35-36-37 & 38. of Selah Chamberlains Jr. Addition to the Village of Lorain. This subdivision made at the request of W. S. Streator consists of .80 acres. of land situated in Lot 6 Tract 1. original survey of Black River Township. It is bounded on the north by Clark St. & Seventh Avenue as laid out in a subdivision of part of Blocks 34, 35, 39 & 40 of Chamberlains Addition and recorded in Vol. Page Lorain Co. records of Plats. On the east by the east line of Lot 6. on the south by J. Stang's First & Second Additions on the west by Washington Street as established by a Plat recorded in Vol. Page- Lorain Co. Records of Plats. Clark and West streets from Washington St. to Long St, Forest and Kent streets from Washington St. to the east line of the sub-division, Beech Street and Long Street are each 66 ft. wide and are streets established by action of the Common Pleas Court of Lorain County The record of which is made in Vol. 55 at page 576 of Court Records. The map of the streets is recorded in Vol. 5 Page 8 Lorain County Records of Plats. The Alleys shown hereon are 16 ft. wide and are to be dedicated to Public use. Stone monuments are placed at all points marked "Stone" on the map. Distances are given in feet and decimals thereof. all of which I certify to be correct L. A. Tauver- C. E. - Lorain O. Oct - 1899.

I, the undersigned W. S. Streator Jr. accept this plat and dedicate the alleys shown hereon to Public use.
W. S. Streator Trustee-

State of Ohio
Cuyahoga County ss
Before me, a Notary Public in and for said County personally appeared the above named W. S. Streator Jr. who acknowledged that he did sign the foregoing instrument and that the same is his free act and deed. In testimony whereof I have hereunto set my hand and official seal at Cleveland Ohio this 15 day of December 1899- J. M. Kessick Notary Public (Seal)

State of Ohio,
Lorain County ss
I, G. A. Resek, Clerk of the City of Lorain Ohio, hereby certify that this plat was accepted and approved by the Council of said City by Ordinance No. 530 passed on the 5th day of March A. D. 1900. In witness whereof I have hereunto subscribed my name and affixed the seal of my office this 21st. day of March A. D. 1900. G. A. Resek- City Clerk (Seal)

Received March 27th 1900 at 2 25 P.M. Recorded April 13th 1900- N. J. Calhoun Recorder.

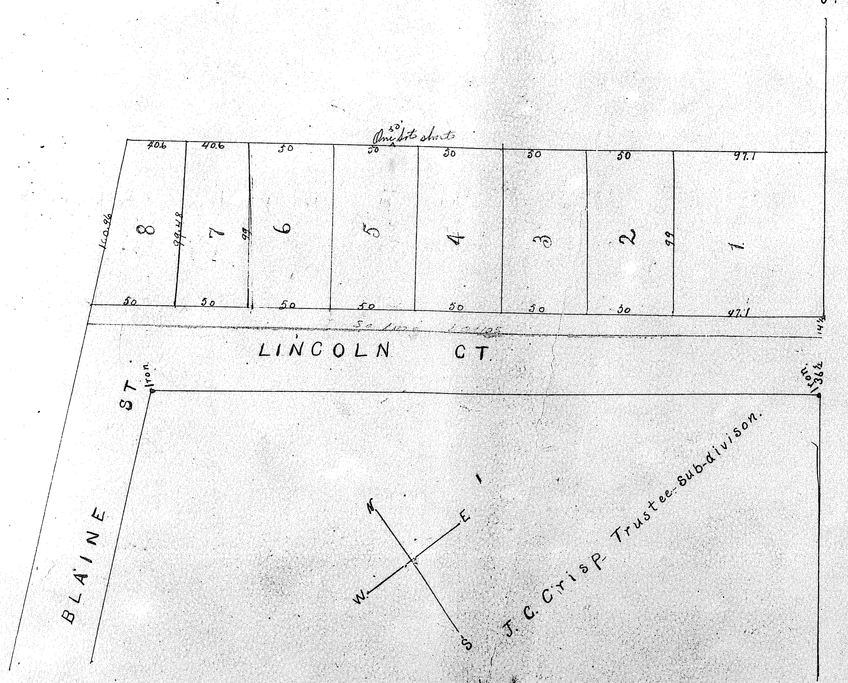


Elyria Ohio. Sept. 26- 1900-
This is to certify that this is a correct plat of W. Nindt's Subdivision of lot number 105 East of the river. C. W. Snow Sur.

Christian his X mark Wendt.

Signed, Sealed and Acknowledged- in presence of—
Lee Stump.
Ada Sunridge.

The State of Ohio
Lorain County ss.
Personally appeared before me a Notary Public in and for Lorain County Ohio, Christian Wendt, who acknowledged that he signed and sealed the same and that it is his free act and deed. In testimony whereof I hereunto set my hand and official seal this 26th day of September 1900-
Lee Stump - Notary Public (Seal)

Received Sept. 29- 1900 at 2 25 P.M.
Recorded Oct 10- 1900- N. J. Calhoun Recorder.

For Plat of second Addition containing part of lands shown on this Plat. Which part was vacated by order of Court of Common Pleas. see Plat Book No 6 Page 47 And for said order of Vacation See Vol 5 Page 424 of Miscellaneous Record

ADD.

NS 2nd ADD

NS 3rd ADD

VOL 5 PG 11 (455)

http://www.adobepdf.com
Created by LIFE To PDF trial version, to remove this mark, please register this software.