VOL. 5 PG 12 (456)

Note:
Lots numbered - 1-2-3-35-34-33-32-31-30-29
should be, according to original tracing 156 feet
instead of 152 feet, as shown on this plat.
E. A. Douglas, Recorder.
July 30th 1912.

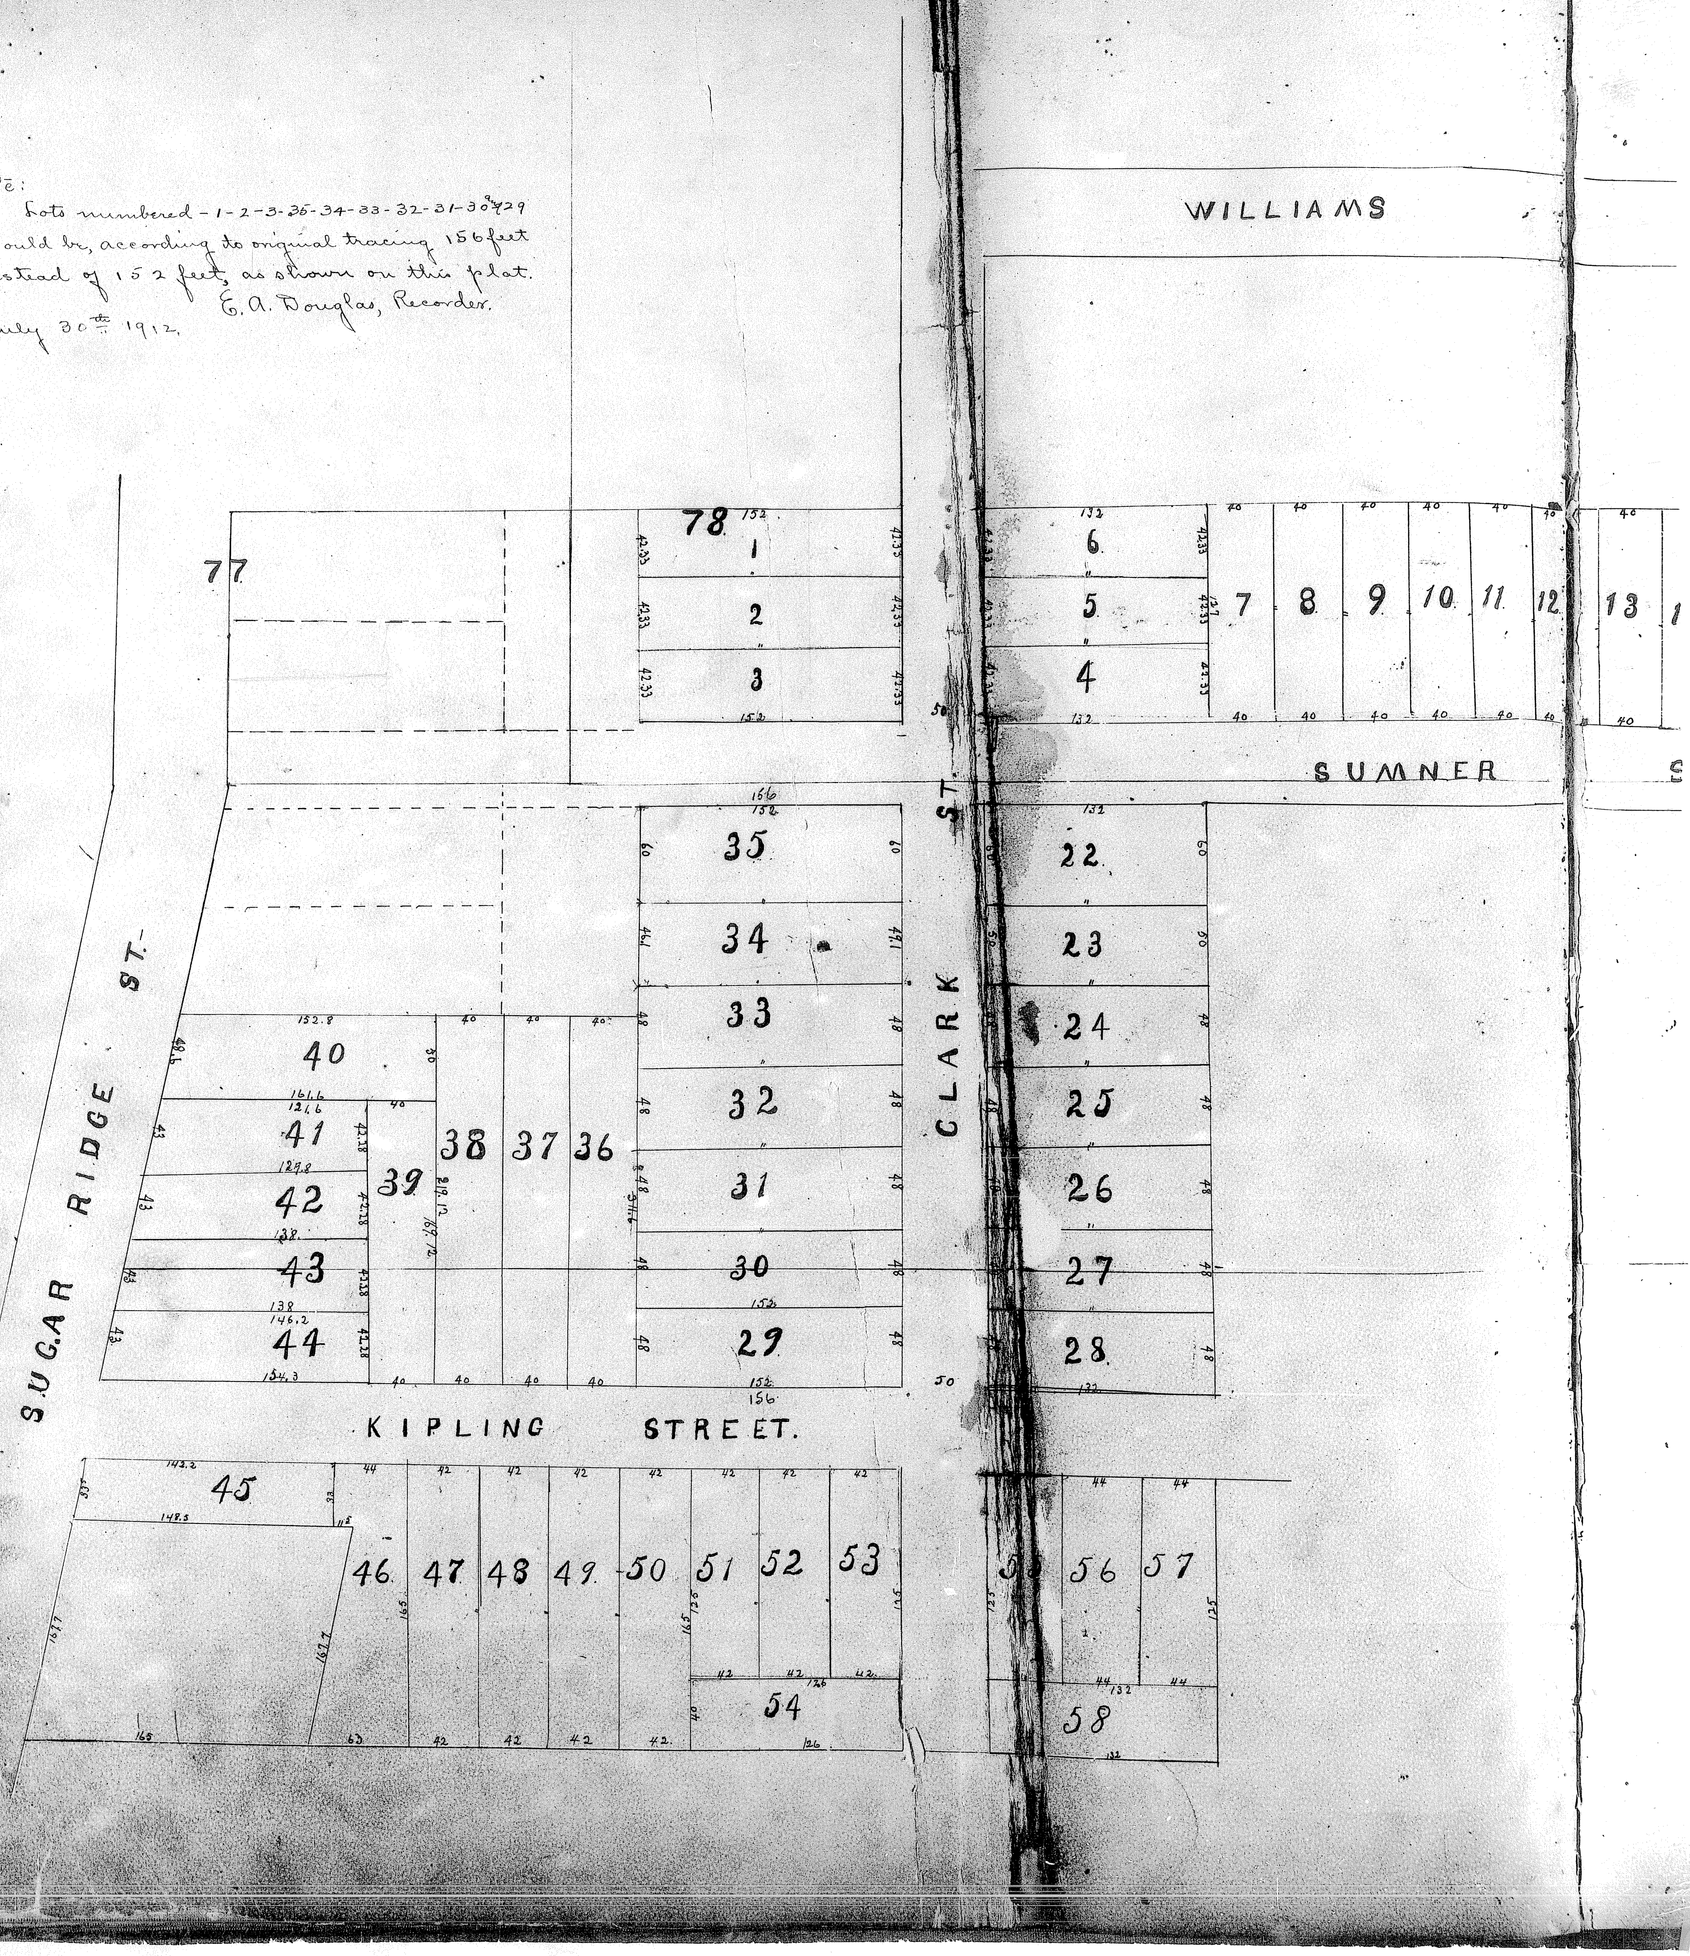

VOL. 5 PG 12 (456)

http://www.adobepdf.com
Created by TIFF To PDF trial version, to remove this mark, please register this copy at Adobe

VOL 5 B 12 (456)

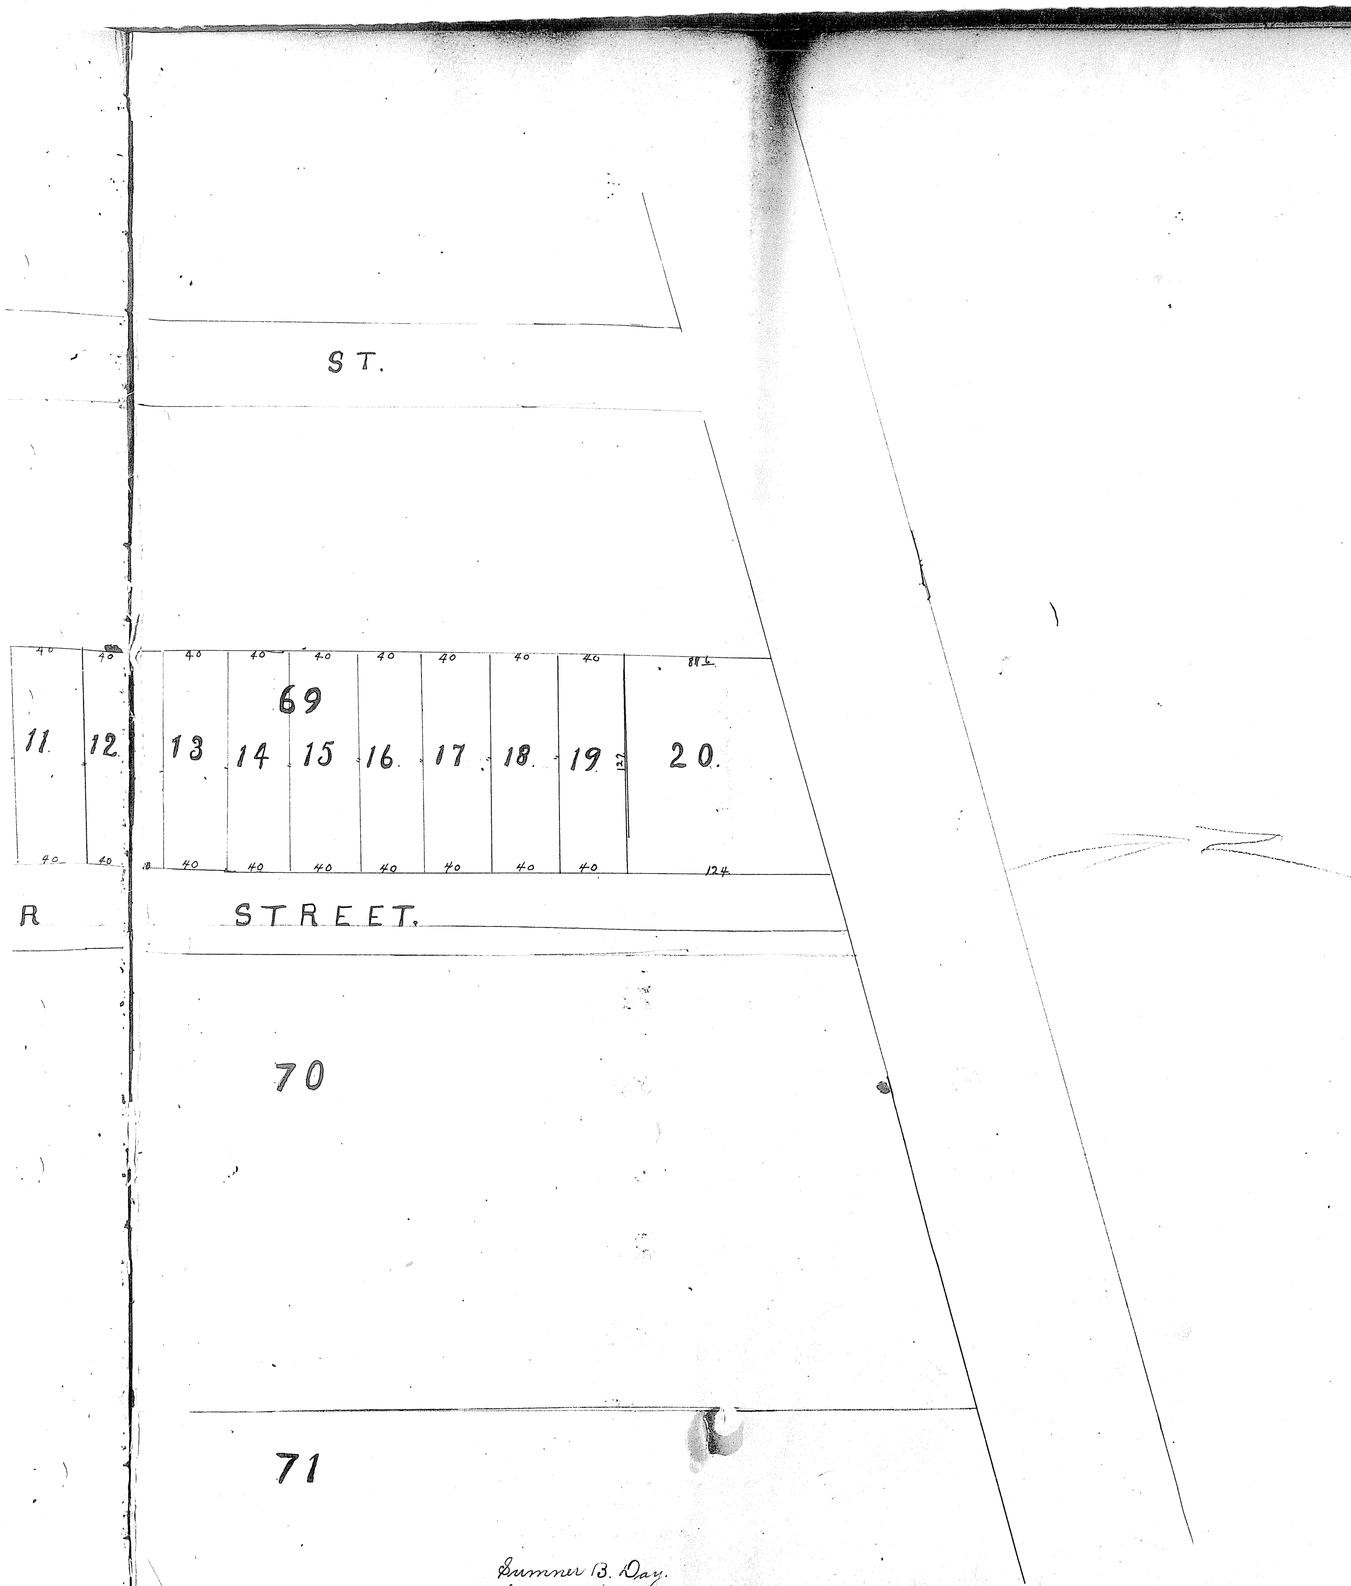

Sumner B. Day.
Lee S. Day.

State of Ohio
Lorain County ss.
Be it remembered that on this 16th. day 1899 appeared before me the undersigned a Notary Public in and for Lorain County, Ohio Sumner B. Day and Lee S. Day, who severally acknowledged the above plat to be their free act and deed. And that they are the owners of said land.
H. N. Ingersoll- Notary Public

I hereby certify that this map is a correct plat of a sub division of original lots numbers 78-69-70- and 71, east of the river Elyria Ohio made at the request of Lee S. and Sumner B. Day
Elyria May 16th 1899-
Clemon H. Snow Sur.

Elyria O. July 18- 1899- Be it resolved by the Council of the City of Elyria that the plat of Sumner B and Lee S. Day of a Sub-division of original lots numbers 69- 70- 71- and 78- East of Black River Br, and the same is hereby accepted and the dedication of the streets represented thereon is also accepted and made complete.

Fred Norton Smith. Pres. of the Council.
N. H. Park. Clerk.

Received for record July 3rd 1900- at 8 30 A M.
Recorded July 23 1900- H. J. Calvin Recorder

VOL 5 B 12 (456)

http://www.ashlandpdf.com
Created by TIFF To PDF trial version, to remove this mark, please register this software.