VOL 5 B 14 (45?)

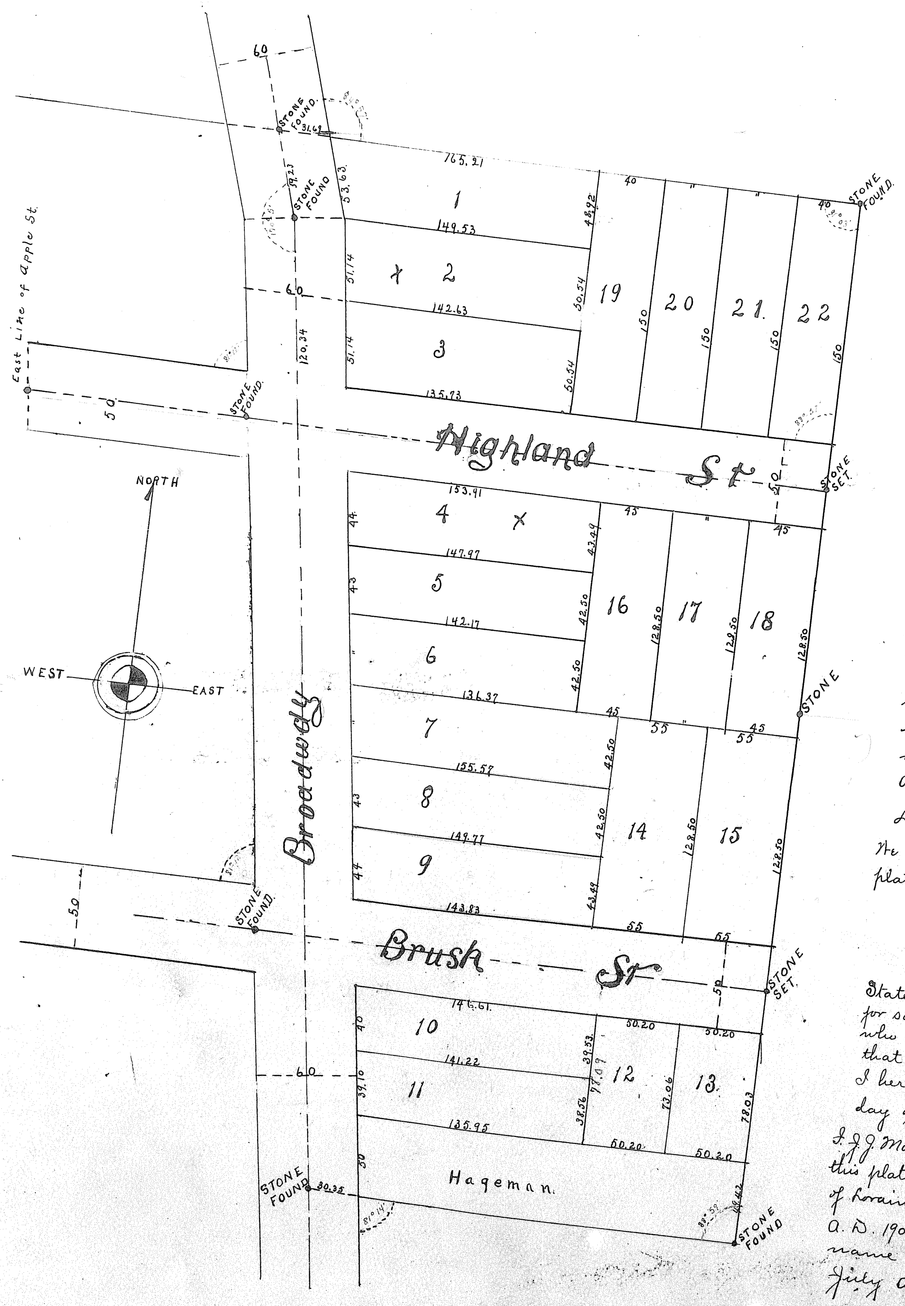

Williams & Wood's ADDITION TO THE CITY OF LORAIN.

SCALE 50ft = 1-in.

This addition of 4.18 acres made at the request of Messrs. Williams & Wood in original Sheffield Township Lot- No. 93 and is all of that part- the farm formerly owned by F. King that is east of Broadway except a piece heretofore sold by J. B. Hoge et al to August Hageman by deed recorded in Vol. 72- page 282. Lorain County Records. Broadway is an old established highway; Highland and Brush Sts. are a continuation of said streets as laid out in in South Broadway Addition and are 50 feet wide. Stone monuments are at all places marked "Stone" on the map. Distances are given in feet and decimals thereof. All of which I certify to be correct.

Lorain, Ohio - April - 1900.

L. A. Fauver.
Civil Engineer.

We the undersigned owners of the land embraced in this plat accept the same.

S. H. Williams
H. O. Wood.
J. J. Rauscher.
C. Frank.

State of Ohio - Lorain County ss - Before me a Notary Public in and for said County personally appeared the above named. - - - - who acknowledged that they did sign the forgoing plat and that the same is their free act and deed. In witness whereof I hereunto set my hand and seal at Lorain Ohio this 7th day of May. A. D. 1900-

Wm. L. Hughes - Notary Public (Seal)

I J. J. Mahony, Clerk of the City of Lorain Ohio, hereby certify that this plat was accepted and approved by the Council of the said City of Lorain by ordinance No. 547 passed on the 2nd day of July A. D. 1900. In witness whereof I have hereunto subscribed my name and affixed the seal of my office this 25 day of July A. D. 1900-

J. J. Mahony City Clerk. (Seal)

Received September 1st. 1900- Recorded Sept. 19th - 1900.

H. J. Calhoun Recorder.

VOL 5 B 14 (45?)

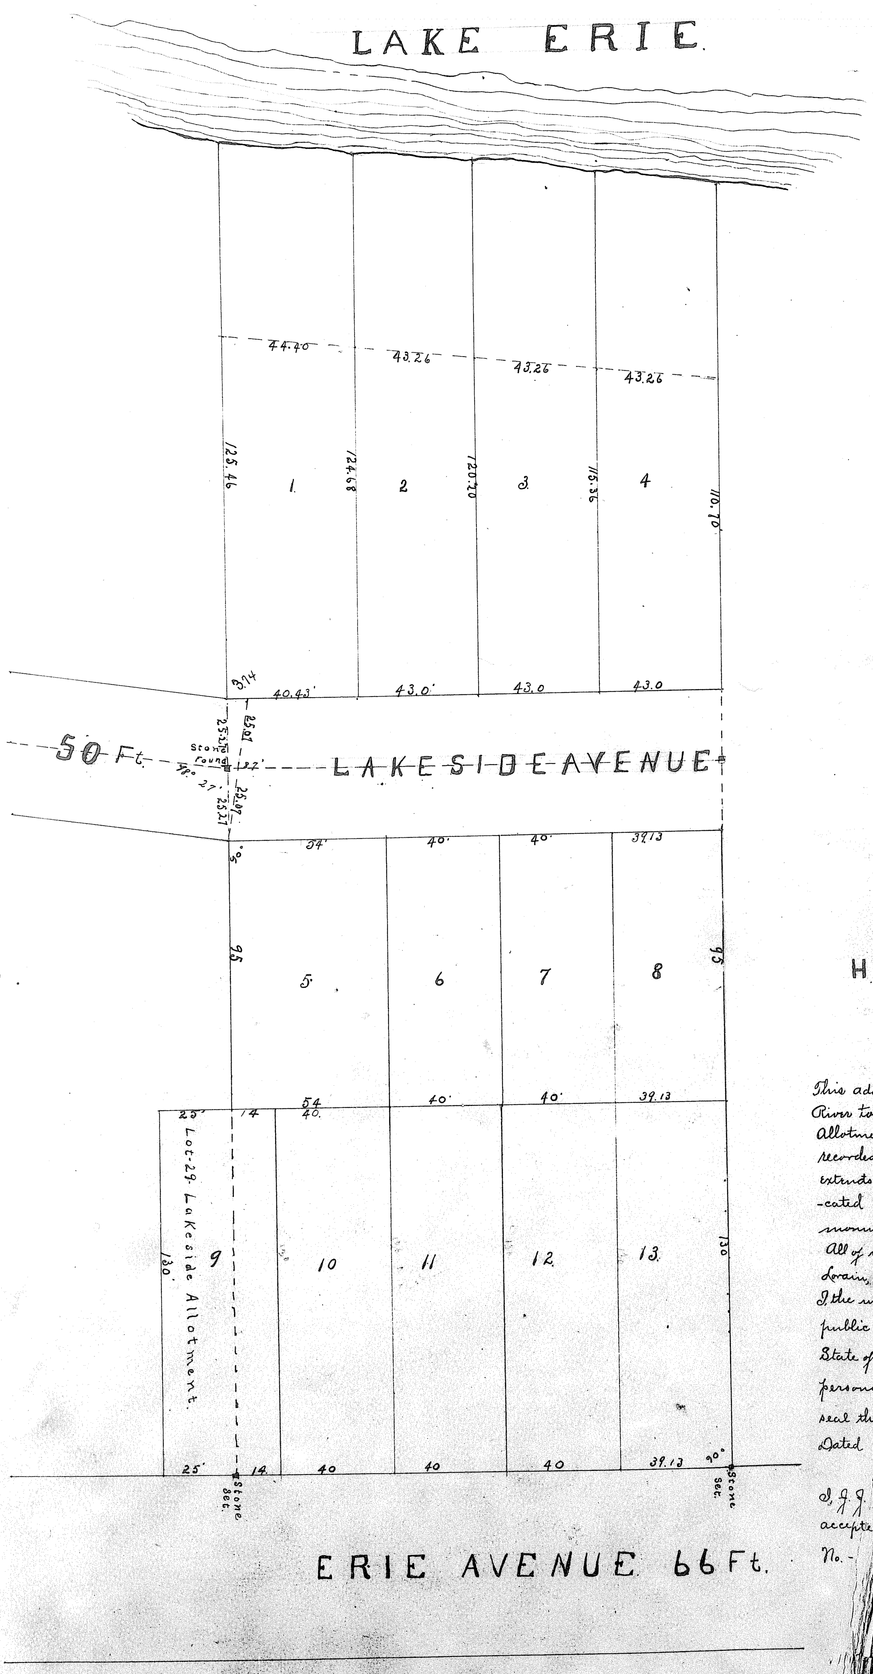

HENRY WURST'S ADDITION
To The
CITY of LORAIN.

This addition at 1.95 acres of land is situated in original lot 2 tract 1 Black River township, but is now in the City of Lorain. It includes lot 29 of Lakeside Allotment and a piece of land deeded by Anna M. Davis to Henry Wurst by deed recorded in Vol. 90 page 15, Lorain Co. records. Lakeside Avenue is 50 ft. wide and extends from the East to the East side of this Addition, and is to be hereby dedicated to public use. All distances are given in feet and decimals thereof. Stone monuments are placed at all points marked "Stone" on the map.

All of which I certify to be correct.

Lorain, O. March 28 1899. Scale 30 = 1" L.A. Fauver.

I the undersigned accept this plat and dedicate Lakeside Avenue shown hereon to public use.

Henry Wurst

State of Ohio, Lorain Co. ss. Before me a Notary Public in and for said County personally appeared Henry Wurst who acknowledged that he did sign and seal the foregoing instrument and that the same is his free act and deed.

Dated this 16th. day of August A.D. 1900 H. A. Reesh. Notary Public (Seal)

I, J. J. Mahoney Clerk of the City of Lorain Ohio, hereby Certify that this plat was accepted and approved by the Council of the said City of Lorain by Ordinance No. - passed on the 27th day of August 1900 -

J. J. Mahoney. City Clerk.

Received Sept. 6th 1900 - At 1 P.M. Recorded Sept. 19th 1900.

H. J. Calvon Recorder.

http://www.adobepdf.com
Created by TIFF To PDF trial version, to remove this mark, please register this software.