VOL 5 Pg 17 (458)

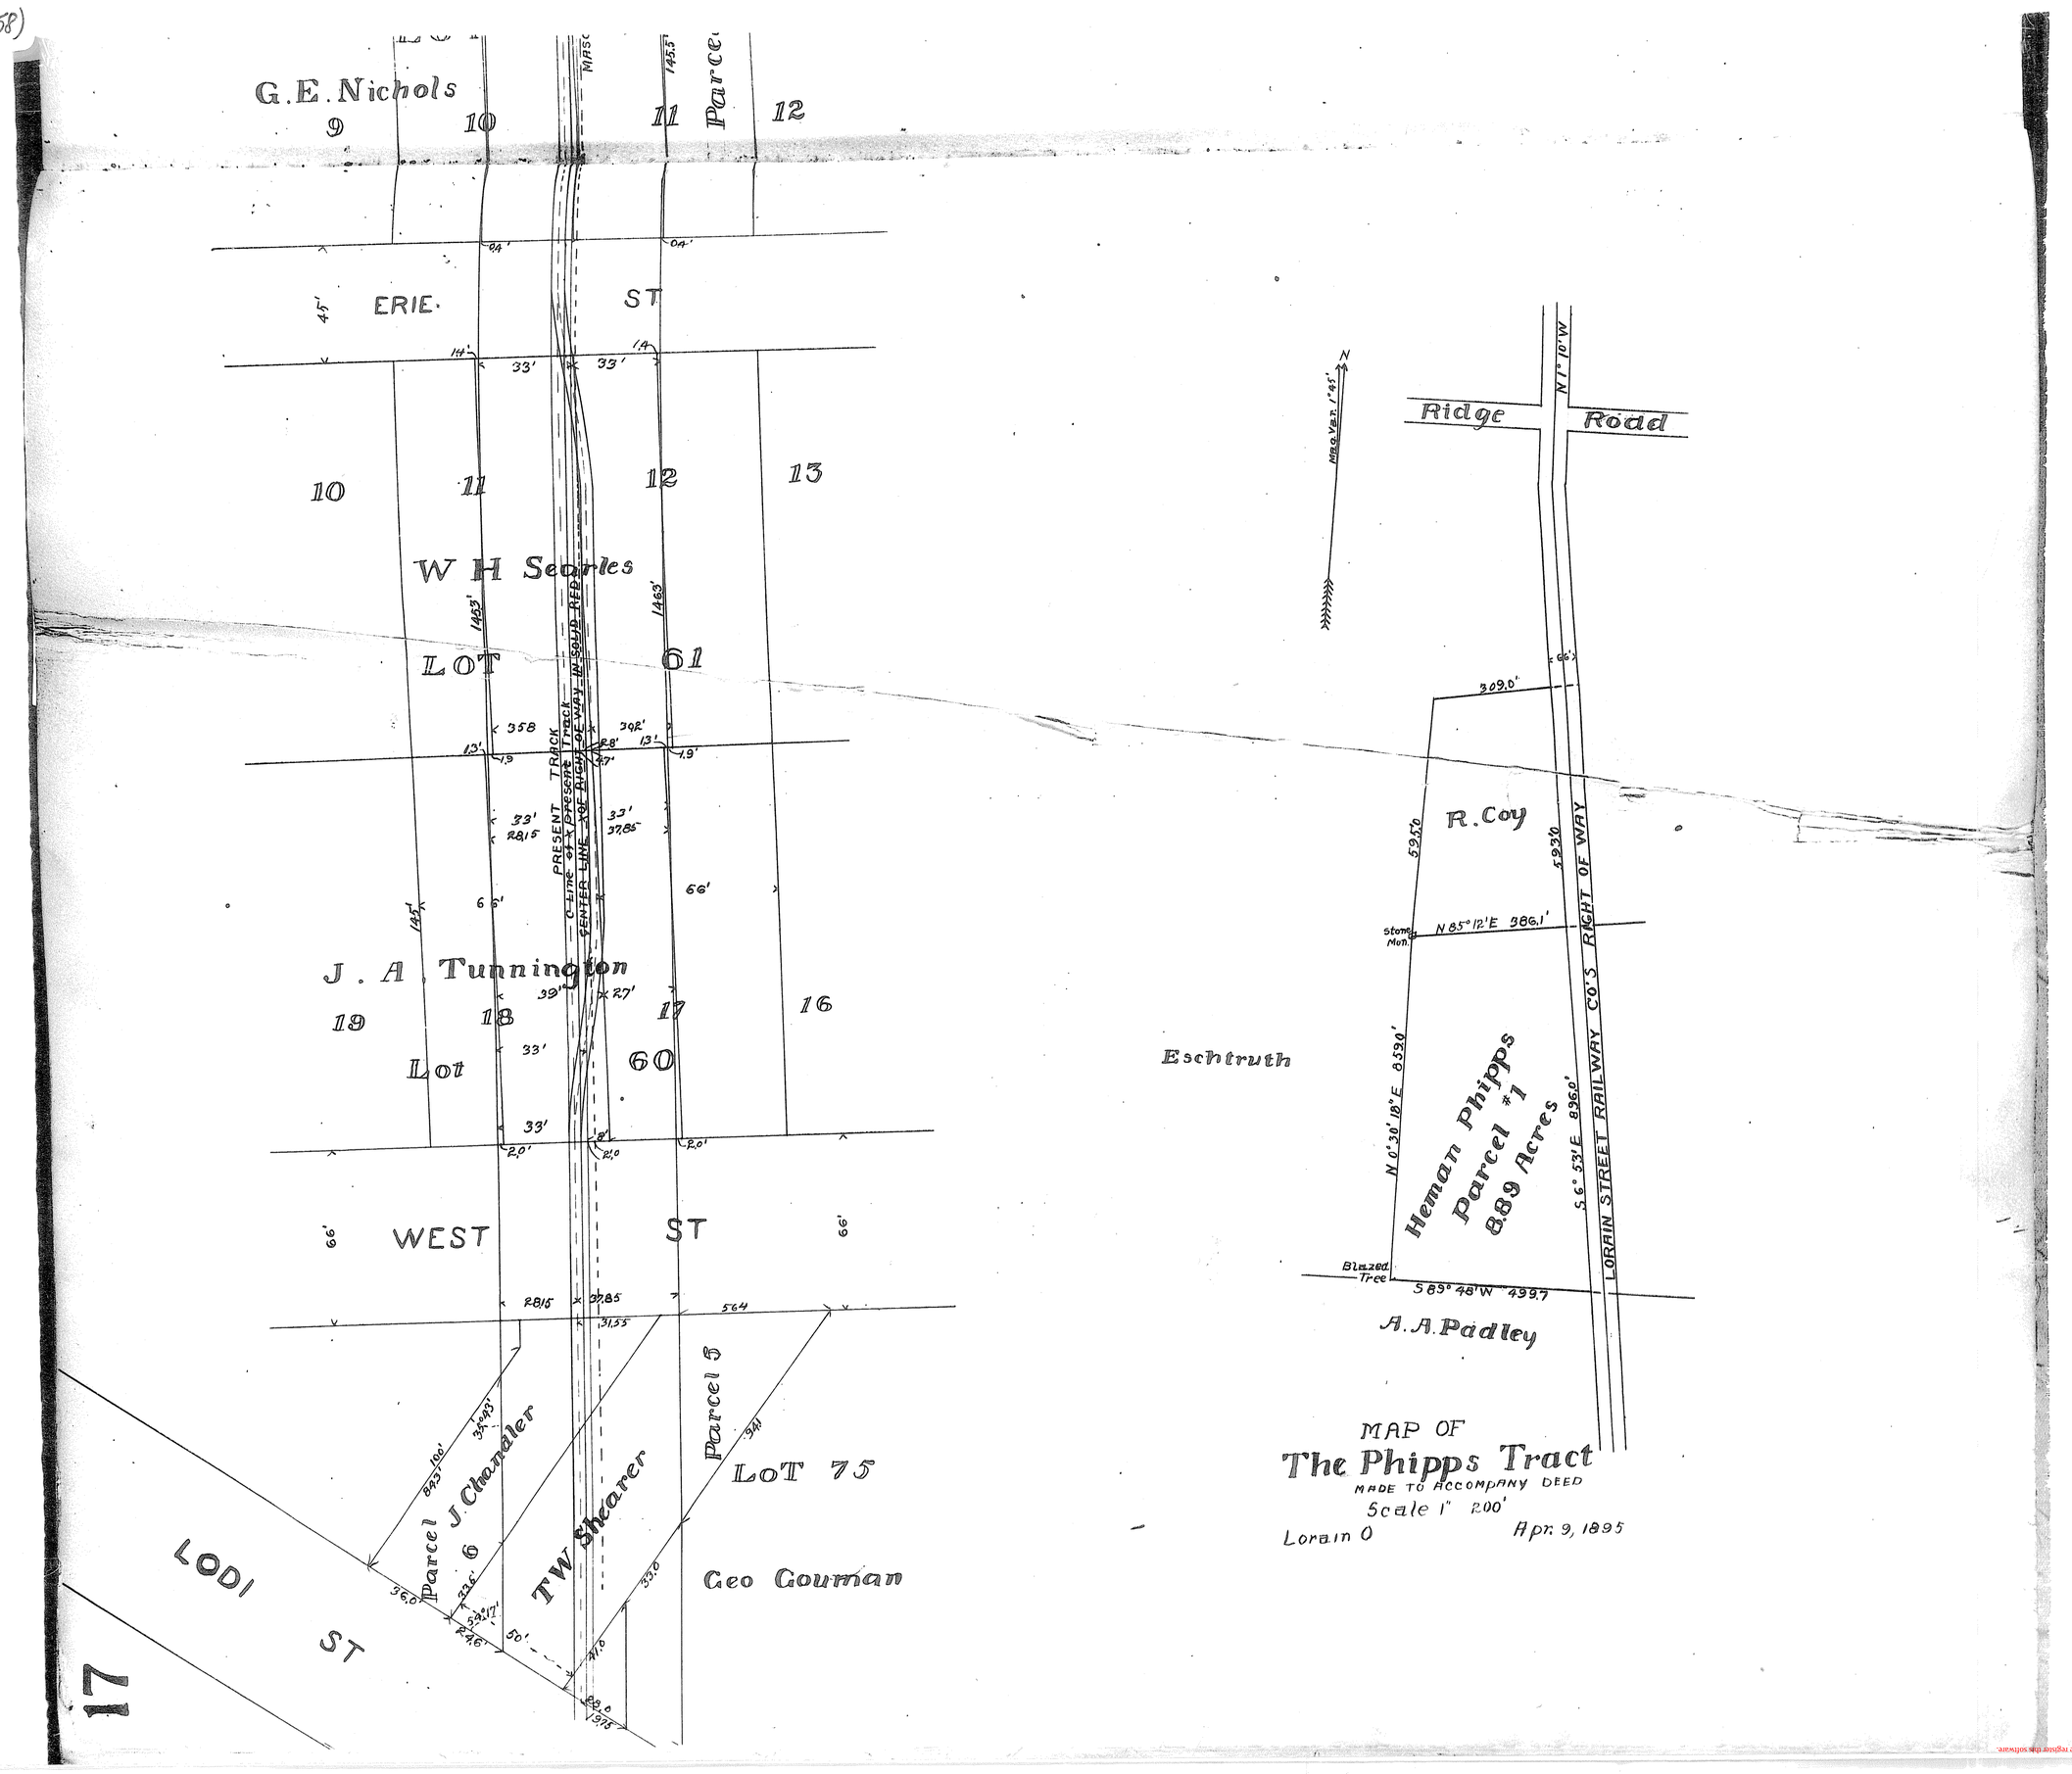

http://www.adobe.com
Created by TIFF To PDF trial version, to remove this mark, please register this software.

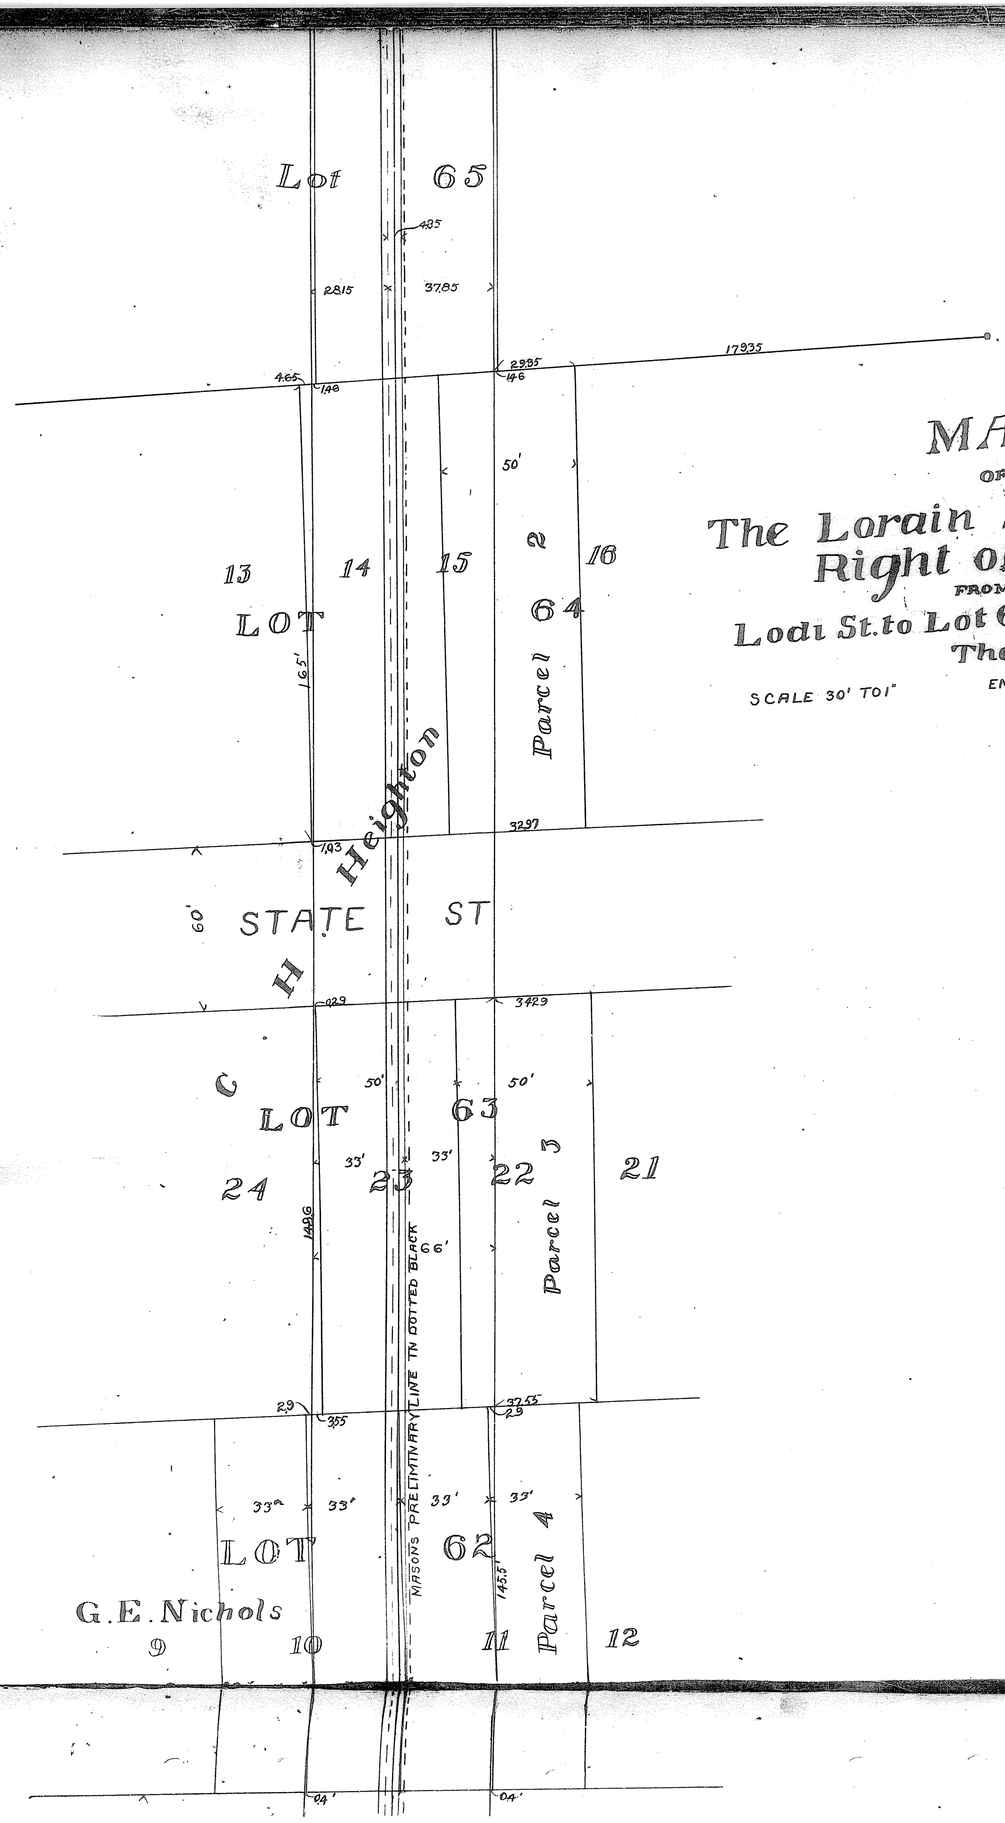

MAP
OF
The Lorain Street Ry. Co's Right of Way
FROM
Lodi St. to Lot 68 Ayria Tp
The Johnson Co

SCALE 30' TO 1"

ENGINEERS OFFICE DEC. 20, 1894

VOL 5 P17 (458)

VOL 5 P17 (458)

http://www.adobe.com
Created by TIFF To PDF trial version, to remove this mark, please register this software.