VOL 5 Pg 20 (460)

Blass & Reuter's Allotment.

Description

This Allotment is situated in Lot 3 Tract 1. Black River Twp. and Lot 103 Sheffield Twp. and is bounded by lines shown on the plat. Penfield Ave. as shown is an established street, Lincoln Ave. & Josephine St. are new streets and together with 20 ft Alley are to be dedicated to public use. Distances are given in feet & decimals thereof, angles are shown in their proper places. Monuments were found or set at points so indicated on the plat. All of which I certify to be correct. E. C. Loy Lourrow Surveyor & Civil Engineer

Lorain, O. July 31-1902.) Contains 7/10 Acres in Sheffield & 4 84/100 Acres in Black River Twp.

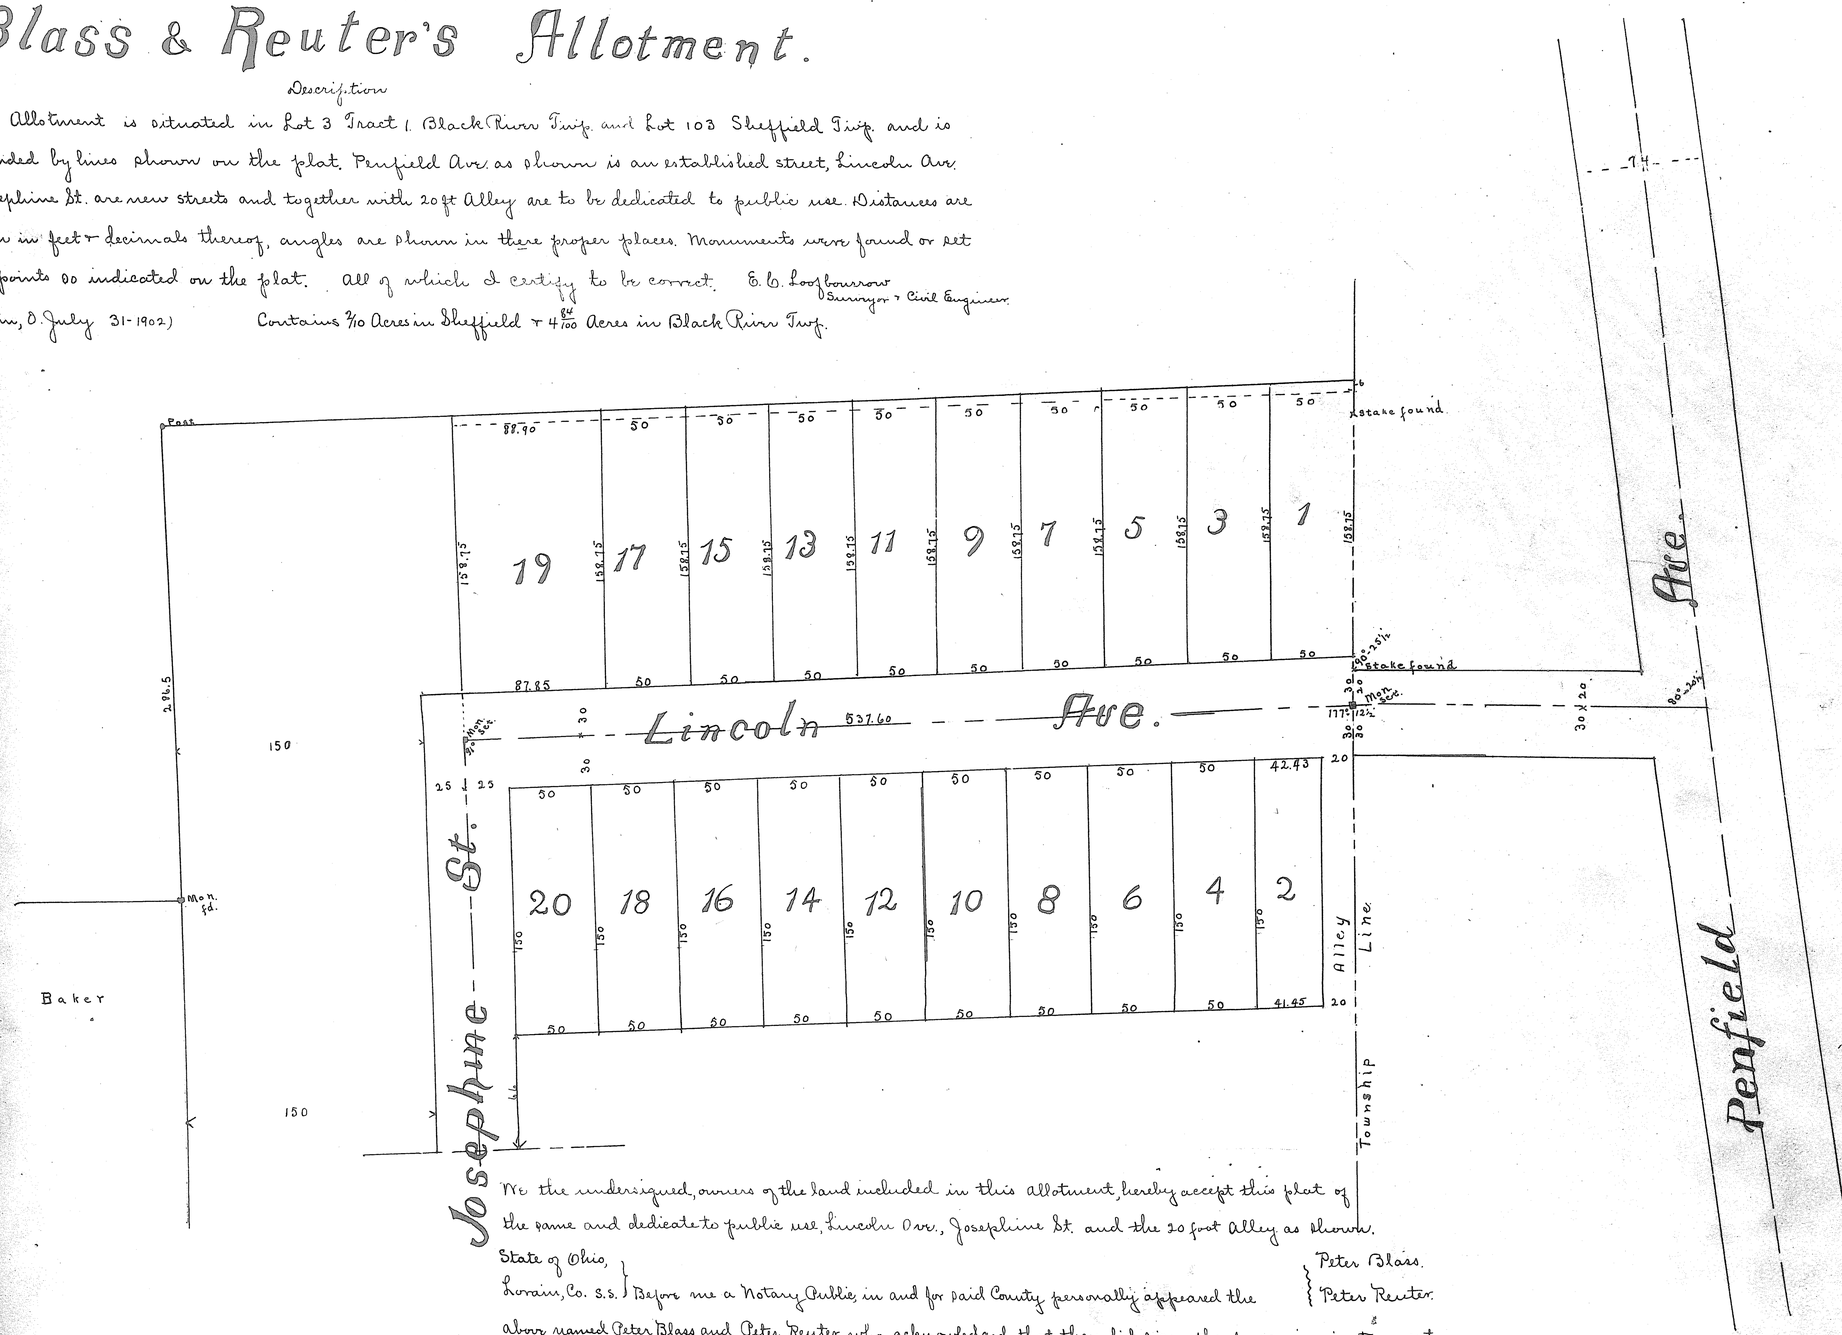

We the undersigned, owners of the land included in this allotment, hereby accept this plat of the same and dedicate to public use, Lincoln Ave., Josephine St. and the 20 foot Alley as shown.

Peter Blass.
Peter Reuter.

State of Ohio,
Lorain, Co. s.s. } Before me a Notary Public in and for said County personally appeared the above named Peter Blass and Peter Reuter who acknowledged that they did sign the foregoing instrument and that the same was their free act and deed. In testimony whereof I have hereunto set my hand and affixed my official seal this 2 day of Aug. 1902. J. J. Mahony Notary Public (Seal)

Received Aug. 15. 1902 at 10 a. m.
Recorded Sept. 1st. 1902. Chas. E. Tucker Recorder.

20

http://www.adobe.com
Created by TIFF To PDF trial version, to remove this mark, please register this software.

VOL 5 B 20 (460)

Moore's Plat.

Lorain, Ohio. Scale 50' = 1"

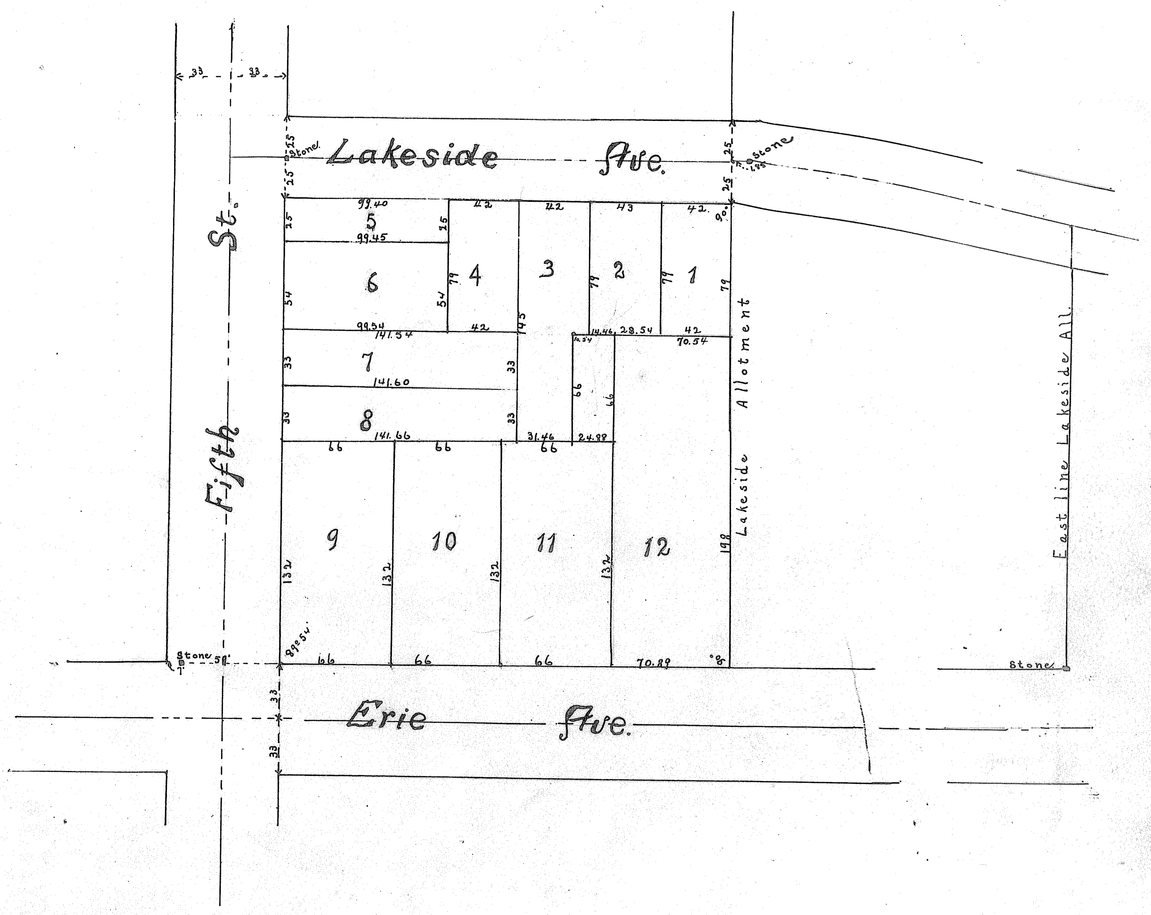

This plat of 1.73 Acres of land is situated in Old lots 1 + 2 Tract 1. Black River Twp. now in the City of Lorain is bounded by lines as shown on the map. Erie Ave. & Fifth St. are established highways and are 66' wide. Lakeside Ave. is an established highway and is 50' wide. Stone Monuments were found at all points marked "Stone" Distances are given in feet and decimals thereof. All of which I certify to be correct. Chas. S. Ferguson Civil Engineer. Lorain O. June 30° 1902.

We the undersigned do hereby accept this plat.
Witness,
Geo. L. Buell, Jay Bobb.
Truman Moore, Fred Burgett
Rosa E. Moore.

State of Ohio
Lorain Co. ss
Before me a Notary Public in and for said County, personally appeared Jay Bobb, Fred Burgett, and Rosa E. Moore, who acknowledged that they did sign the foregoing instrument and that the same was their free act and deed. In testimony whereof I have hereunto set my hand and affixed my official seal this 4 day of Sept. 1902.
Geo. L. Buell Notary Public (Seal)

I, J. J. Mahony, Clerk of the City of Lorain, O. do hereby certify the foregoing plat was accepted by the Council of said City July 21st 1902. In testimony whereof I have hereunto subscribed my name and affixed my official seal, this 22nd day of July 1902.
J. J. Mahony City Clerk (Seal)

Received for Record Sept. 10° 1902 at 10 40 A.M.
Recorded Sept. 23rd 1902. Chas E. Tucker Recorder.

VOL 5 B 20 (460)

http://www.odulitpdf.com
Created by TIFF To PDF trial version, to remove this mark, please register this software.