GAWN AND GREGG AVENUES
Extended to Grove Street

Gawn and Gregg Avenues are each 66 feet wide and are to be extended from their present southern extremity, at the north line of the Fairhome Allotment, southerly to Grove street a distance of 140 feet. Stone monuments are placed at all points marked "stone" on the map. Distances are given in feet and decimals thereof. All of which I certify to be correct.

Lorain O. Jan. 26, 1900 L. A. Farver C. E.

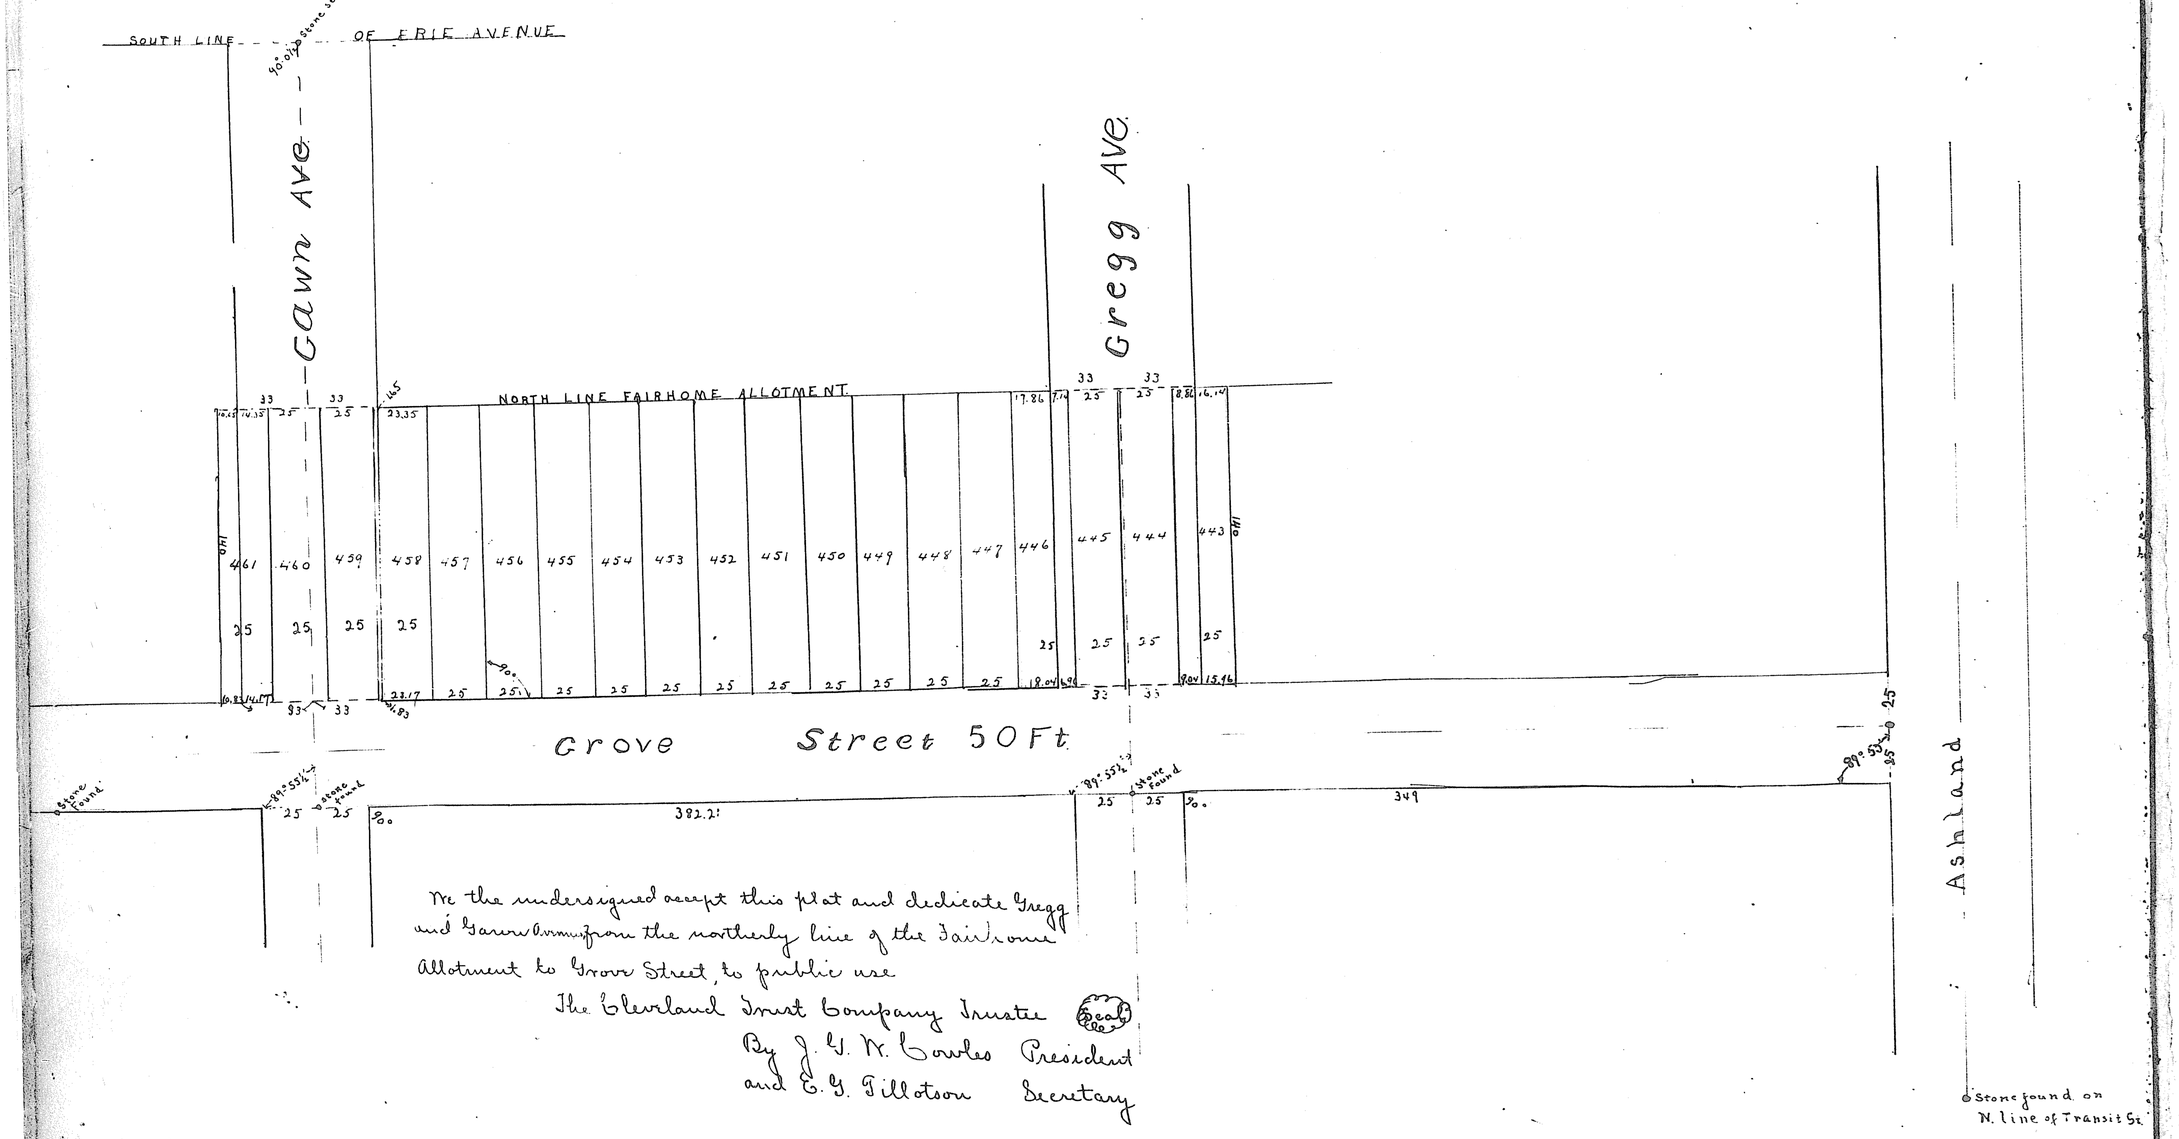

We the undersigned accept this plat and dedicate Gregg and Gawn Avenues from the northerly line of the Fairhome Allotment to Grove Street, to public use

The Cleveland Trust Company Trustee (Seal)
By J. G. W. Cowles President
and E. G. Tillotson Secretary

State of Ohio, Cuyahoga County ss. Before me the subscriber a Notary Public in and for said County, personally came The Cleveland Trust Company by J. G. W. Cowles its President and E. G. Tillotson its Secretary, and the said J. G. W. Cowles and E. G. Tillotson acknowledge that the said The Cleveland Trust Company as Trustee executed the foregoing instrument and that the same is its free act and deed and their free act and deed as such President and Secretary, respectively for the uses and purposes therein mentioned. In testimony whereof I hereunto set my hand and official seal at Cleveland Ohio this 27 day of November A. D. 1900.

H. D. Messick Notary Public (Seal)

I, J. J. Mahony, Clerk of the City of Lorain Ohio hereby certify that the foregoing plat was accepted by the Council of said City Feb. 4th 1901. In testimony whereof I have hereunto subscribed my name and affixed my official seal this 26 day of August 1902.

J. J. Mahony
City Clerk (Seal)

Received October 18 1902 At 10 A. M.
Recorded October 28 1902. Chas E. Tucker Recorder.

VOL 5 B22 (461)
VOL 5 B22 (461)

http://www.adultpdf.com
Created by TIFF To PDF trial version, to remove this mark, please register this software.

VOL 5 Pg 22 (461)

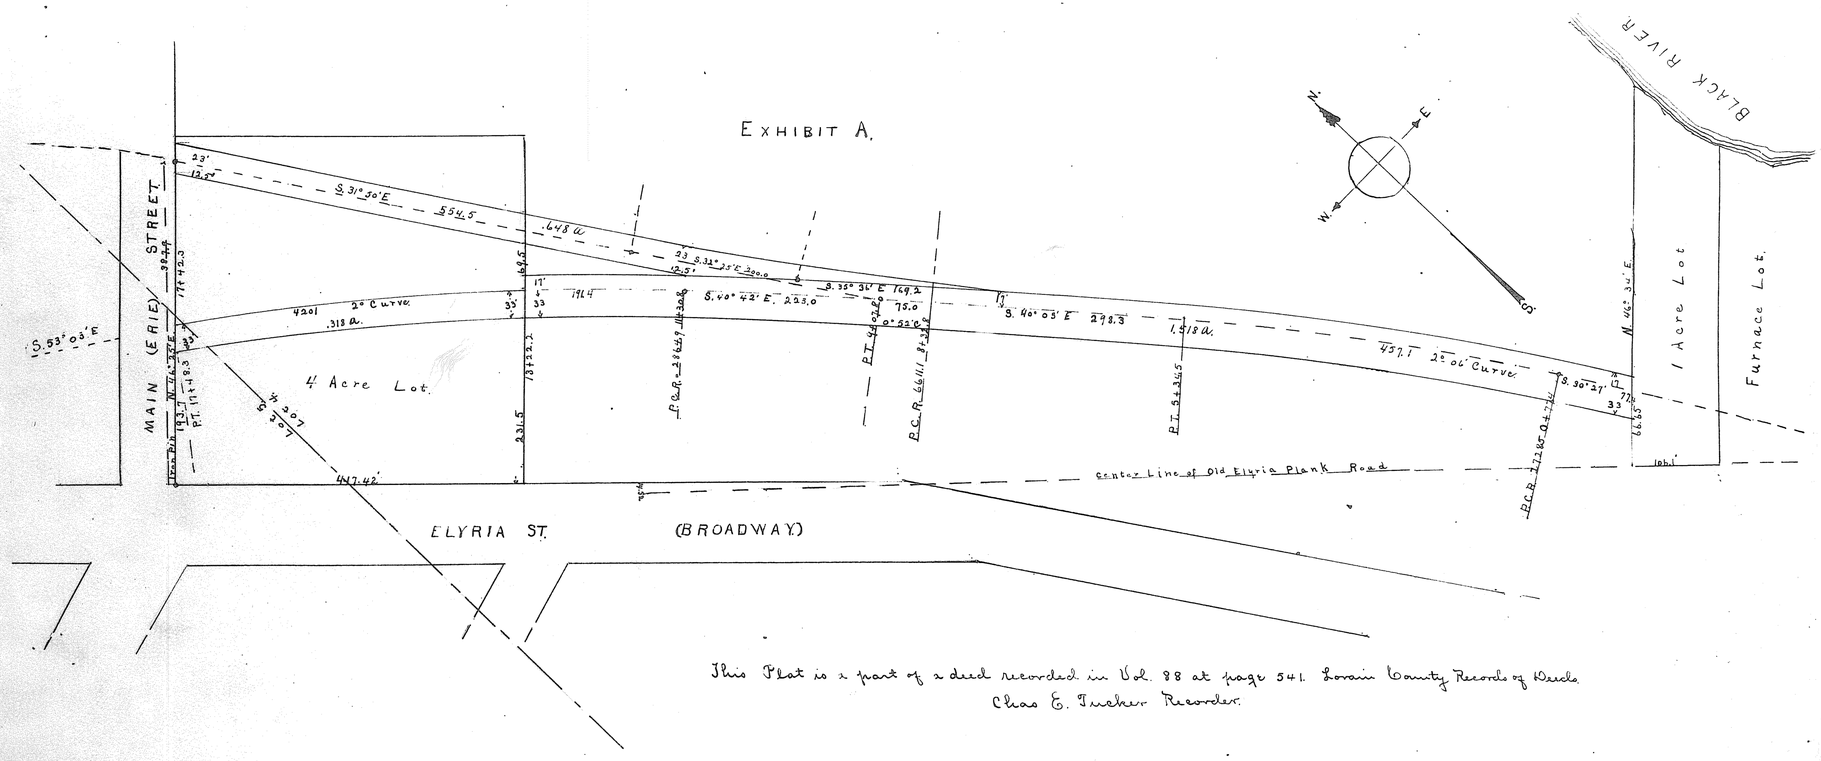

This Plat is a part of a deed recorded in Vol. 88 at page 541. Lorain County Records of Deeds
Chas E. Tucker Recorder.