DANIELS' & GLITSCHS' SUBDIVISION of PART of O.L. 6. BLACK RIVER T.P.

LORAIN O. Scale 1" - 50'

This addition made at the request of Messrs Daniels & Glitsch consists of land deeded by Fannie Root to C. E. Daniels Jr. by deed recorded Vol. 86. page 589 Lorain Co. Record of Deeds. It is bounded on the north by the south line of J. B. Hoge's Add. on the east by Washington St., on the south by the north line of J. Stangs' Add., on the west by lands owned by Fannie Root. Kent and West streets are 60 feet wide, and extends from Washington St. - Harrison street is 60 feet wide and extends from the north end of Harrison St. as laid out in Stangs Add., to the south end of Harrison St as laid out in Hoges Add. Harrison, Kent & West streets, together with the south half of the alley shown hereon are hereby dedicated to public use. Stone monuments were found or set at all points so indicated on the plat. Distances are given in feet and decimals thereof, all of which I certify to be correct.

April 16. 1902. L. A. Fauver C.E.

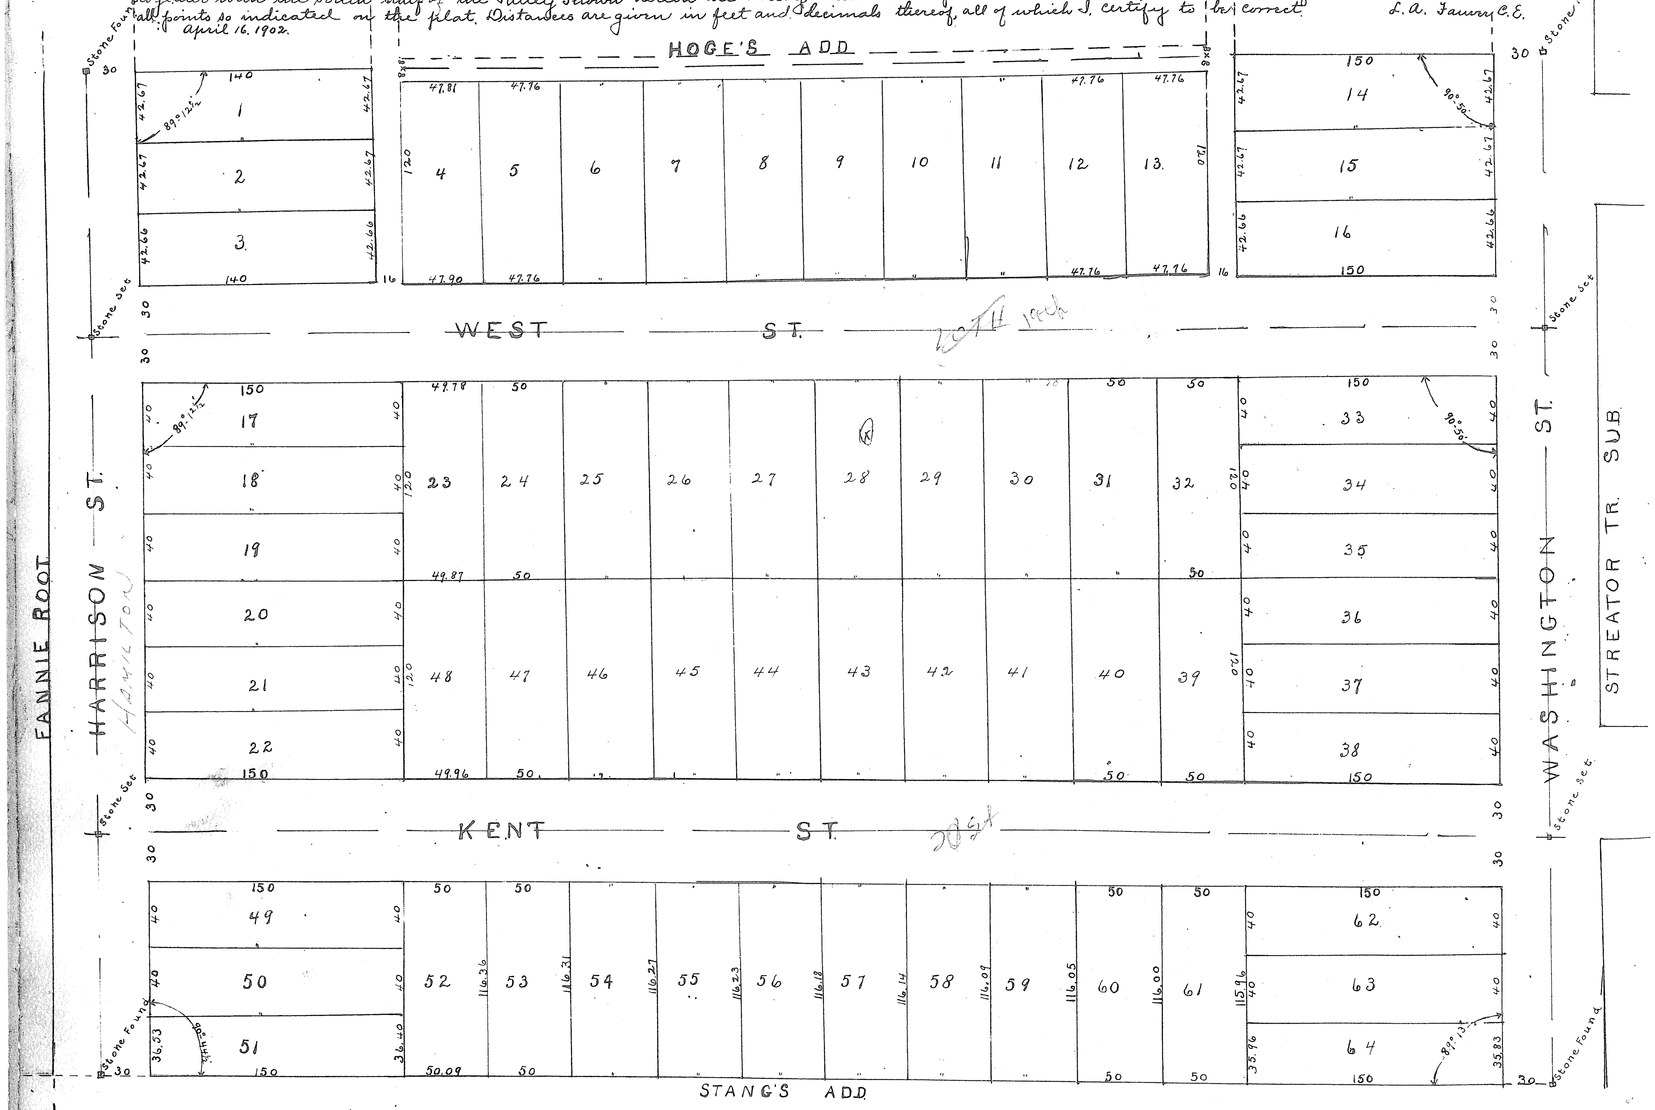

We the undersigned owners of the land embraced in this plat, accept the same, and dedicate West, Kent & Harrison streets & allys. shown hereon to public use.

C. E. Daniels Trustee

State of Ohio, County of Lorain ss.- Personally appeared before me, the undersigned a Notary Public in and for said County, this 21st. day of April A. D. 1902, the above named C. E. Daniels Trustee who acknowledged the signing of the foregoing plat to be his free act and deed. Witness my hand and official seal on the day and year last aforesaid.

N. B. Thompson Notary Public (Seal)

I hereby certify that I have examined the above plat and found the angles and distances consistent and a sufficient number of stone monuments shown to define all street lines.

E. C. Loufbourrow City Civil Engineer.

I, J. J. Mahony clerk of the City of Lorain Ohio hereby certify that the foregoing plat was accepted by the council of said City February 23rd 1903. In witness whereof I have hereunto subscribed my name and affixed my official seal at Lorain O. this 20th day of March 1903.

J. J. Mahony City Clerk

Received March 25. 1903. at 11 A. M.- Recorded March 28. 1903.

Chas E. Tucker Recorder.

http://www.adultpdf.com
Created by TIFF To PDF trial version, to remove this mark, please register this software.

VOL 5 Pg 24 (462)

VOL 5 Pg 24 (462)

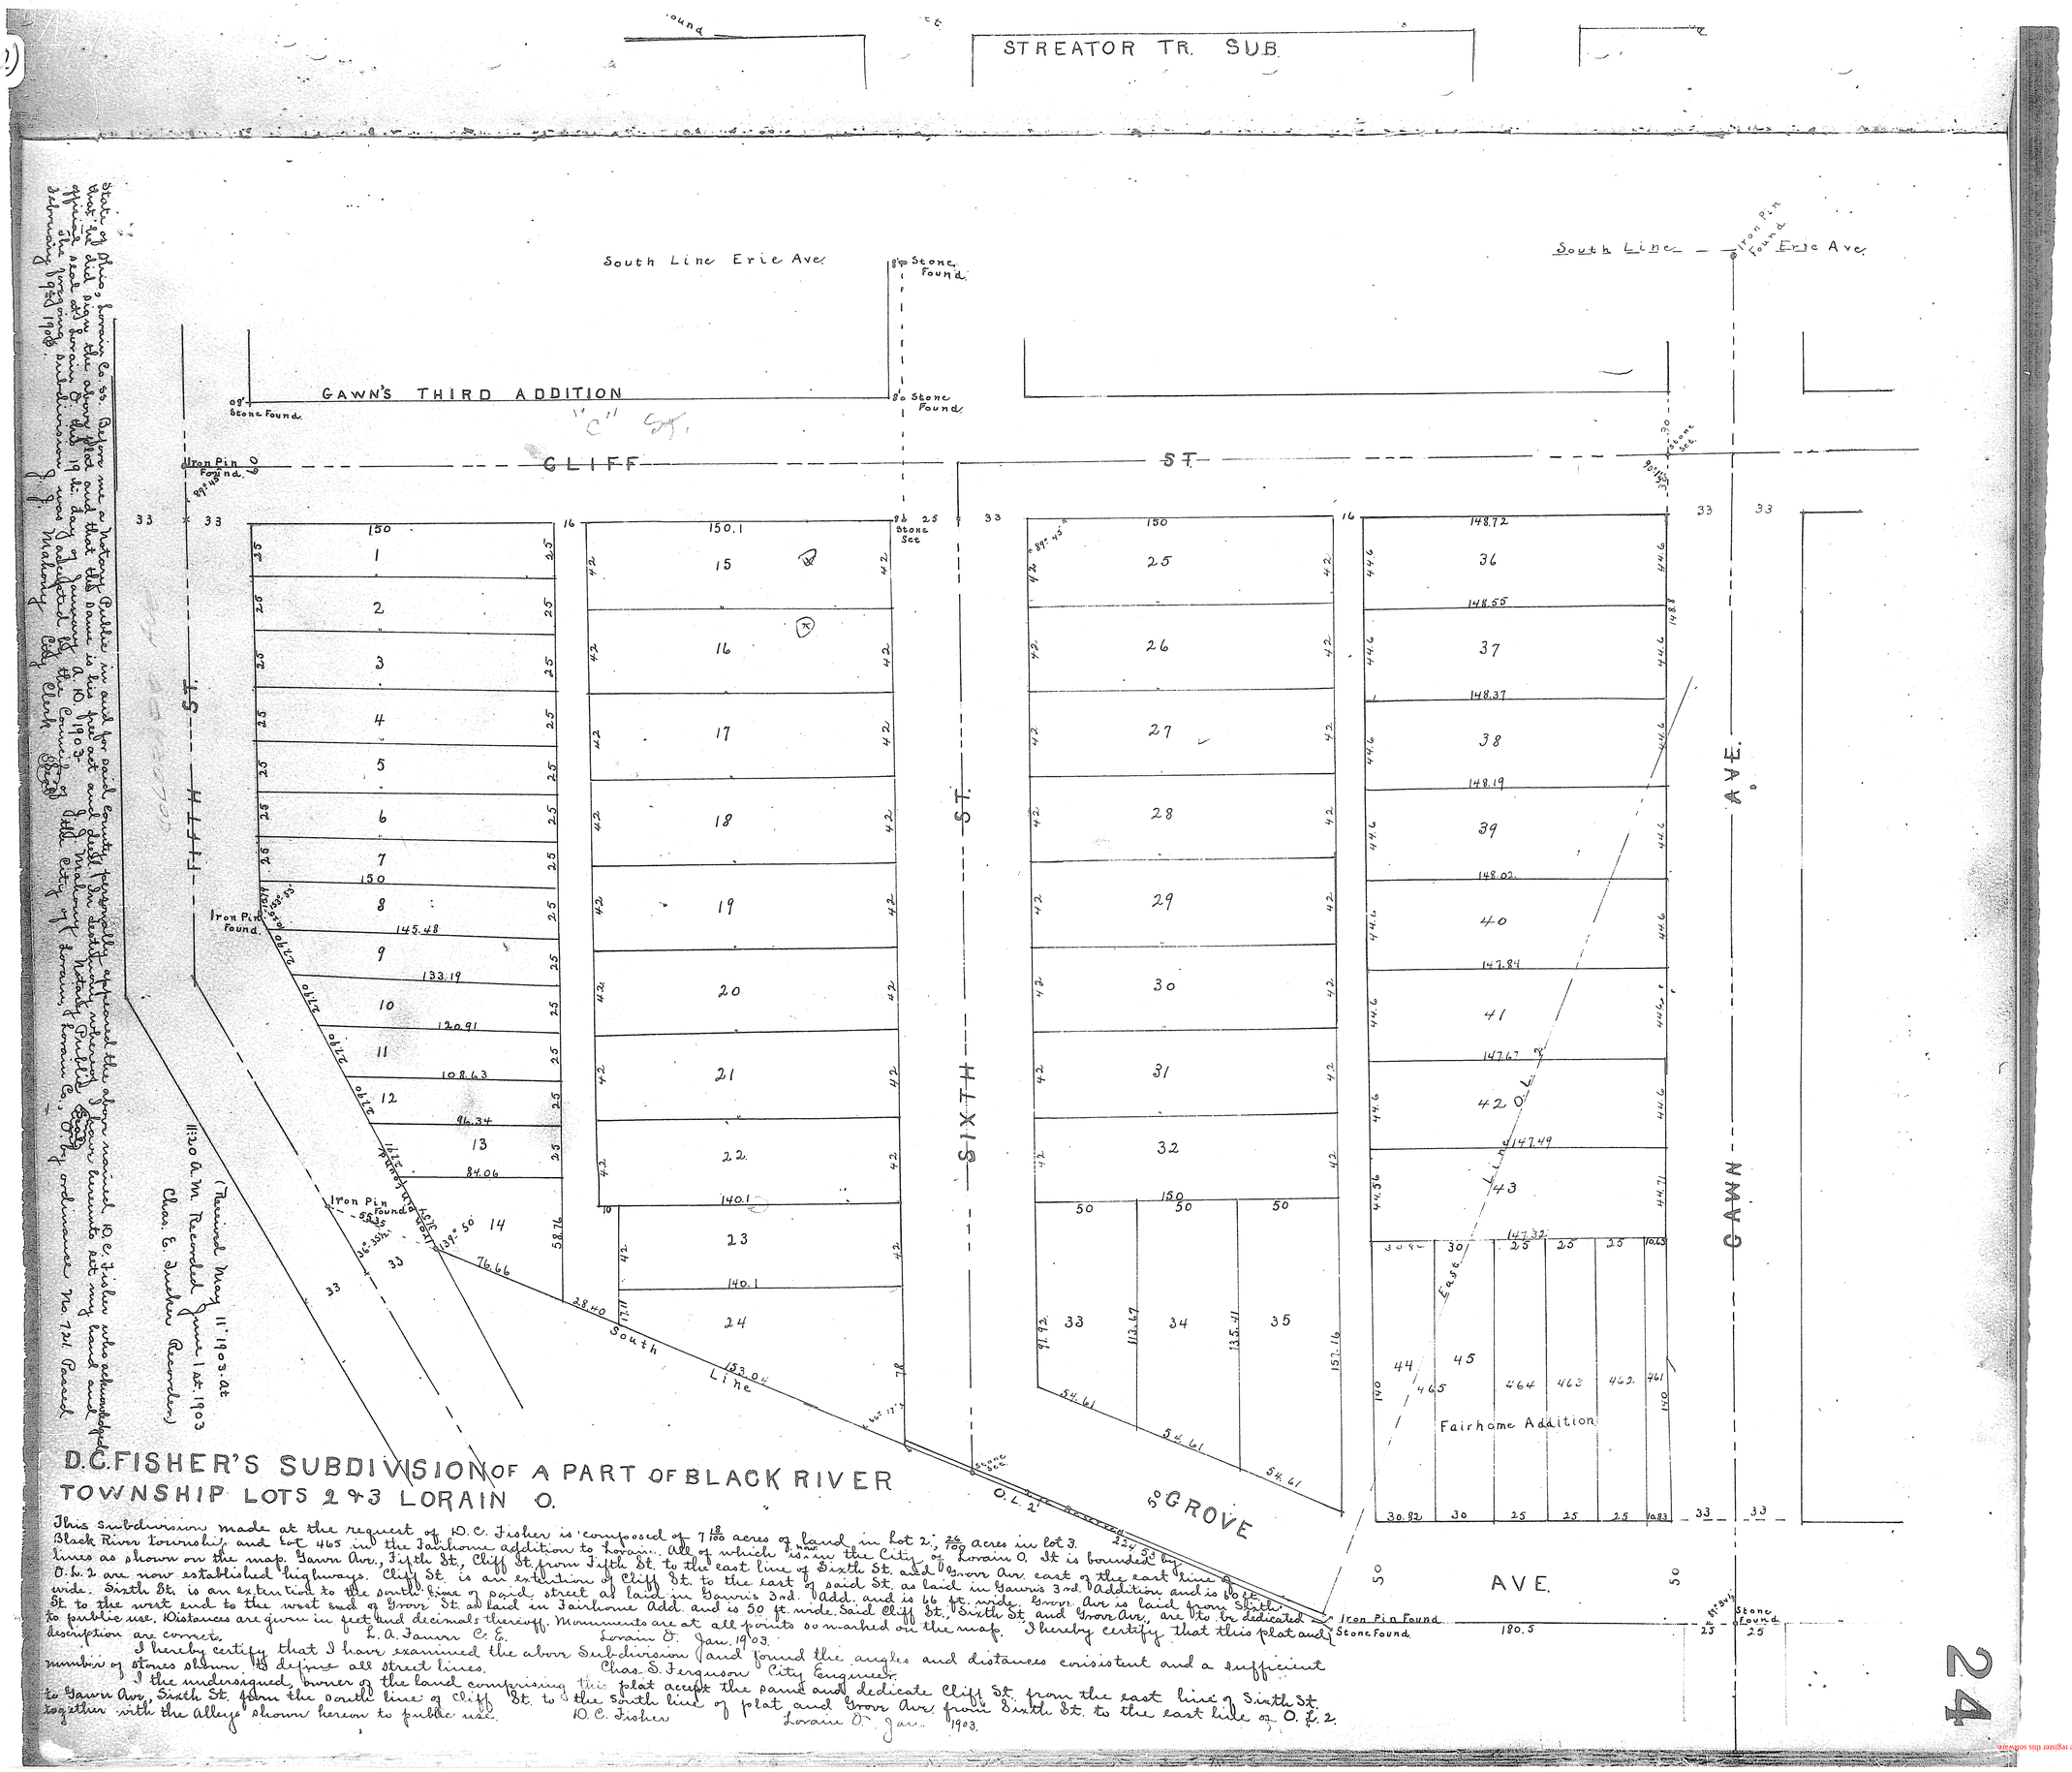

http://www.audiphil.com
Created by THF To PDF trial version, to remove this mark, please register this software.