VOL 5 Pg 25 (462)

No. 18112.

Wm A. ELY'S SUBDIVISION of LOTS 147-148 and 149 EAST of BLACK RIVER ELYRIA OHIO

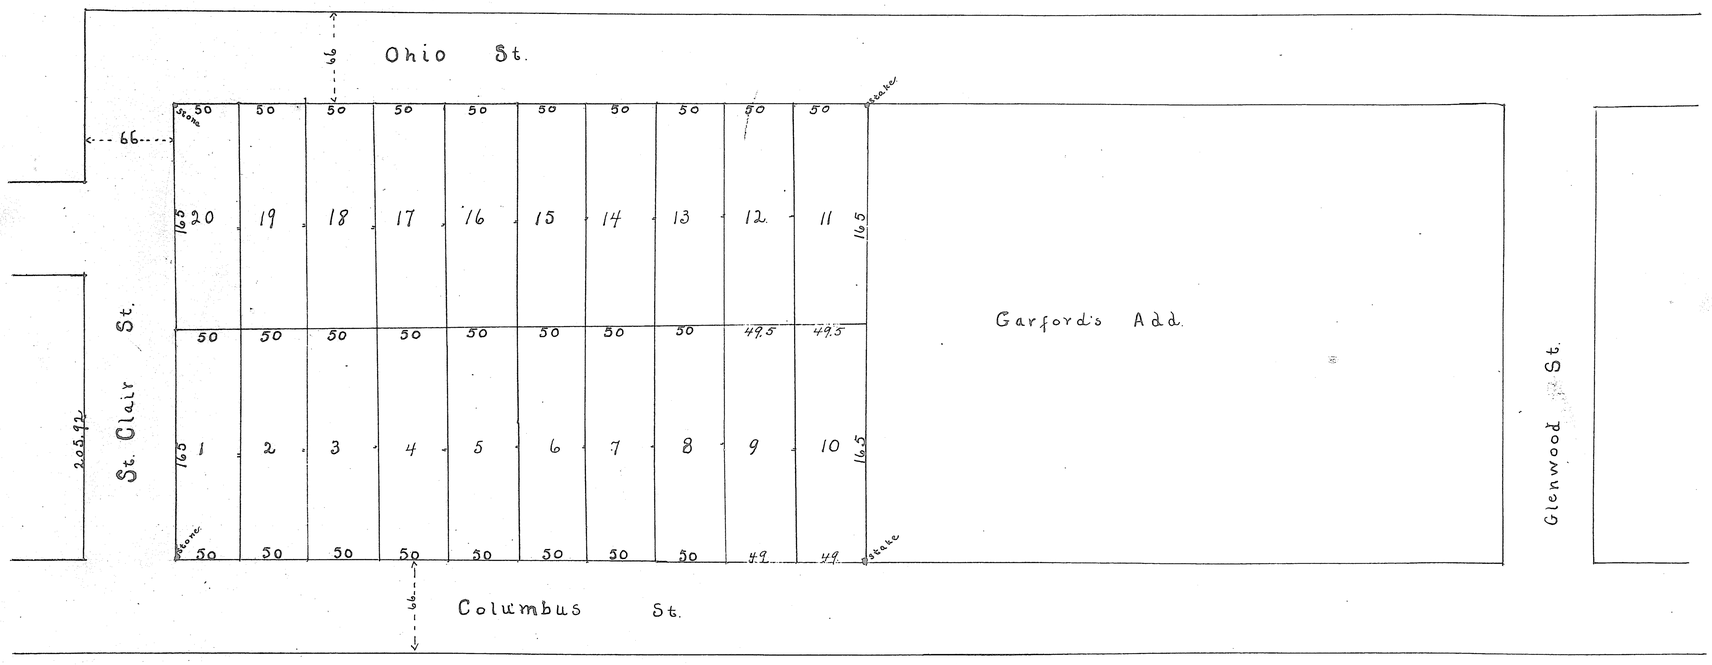

Elyria O. June 4. 1903 – I do hereby certify that this plat of W. A. Ely's sub-division of lots Nos. 147-148 and 149 of Village of Elyria now City of Elyria, east of Black River has thereon stated distances in feet and decimal parts thereof and that stone monuments are located as indicated thereon. The streets shown thereon are streets accepted opened and used by the City of Elyria

C. H. Snow Surveyor.

I Wm A. Ely owner of the land shown on this plat accept and adopt this plat and the divisions shown thereon.

Wm A. Ely.

State of Ohio, Lorain Co. ss. Before me a Notary Public in and for said County personally appeared Wm A. Ely who acknowledged that he did sign the foregoing statement and the same is his free act and deed. In Testimony whereof I have hereunto set my hand and official seal at Elyria Ohio this eighth day of June 1903.

Harry A. Pounds Notary Public (Seal)

Elyria O. June 4 1903. I. C. H. Snow City Engineer of the City of Elyria do hereby certify that Ohio, St. Clair and Columbus Sts. are streets dedicated to public use heretofore and that the location and stated width of the same are not changed from the original location and width.

C. H. Snow City Engineer

Received June 13 1903 at 9 20 A. M.
Recorded June 16 1903. Chas. E. Tucker Recorder.

http://www.audpdf.com
Created by TIFF To PDF trial version, to remove this mark, please register the full version

VOL 5 Pg 25 (462)

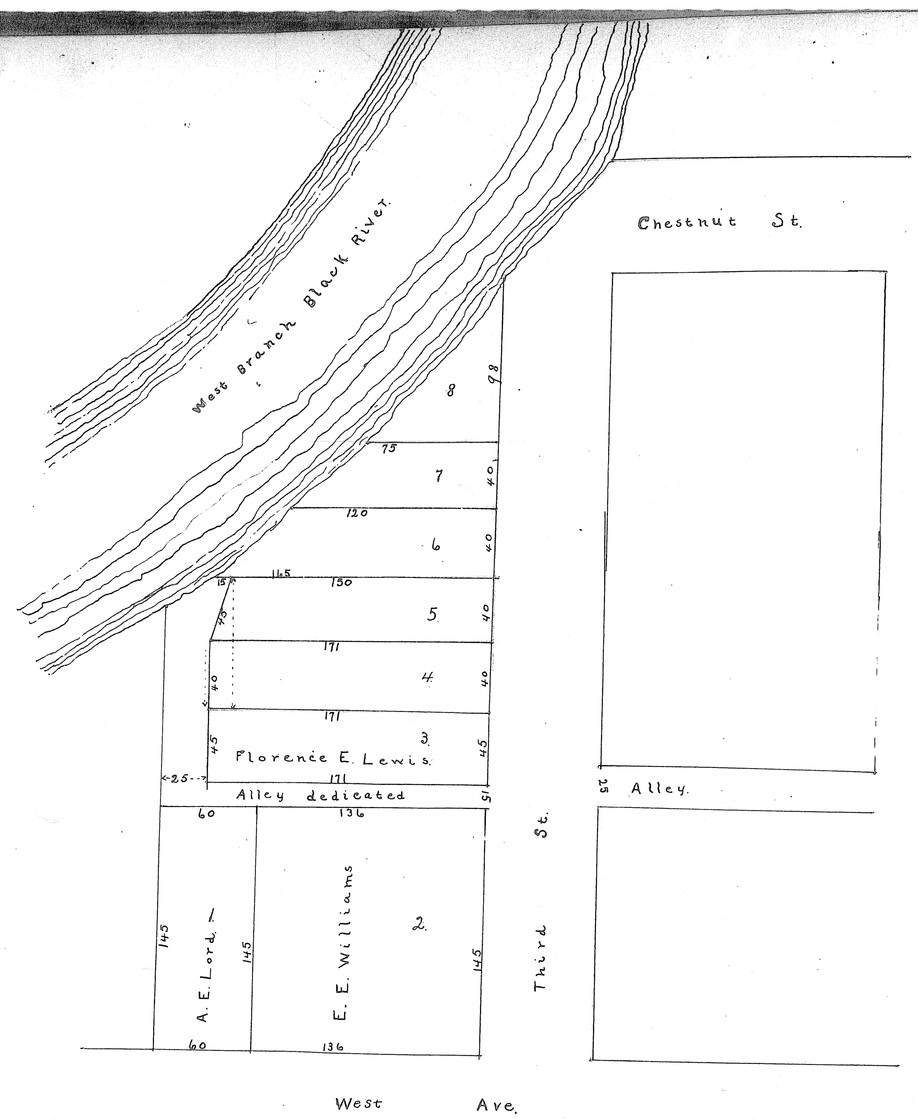

MILLER'S SUBDIVISION OF TOWN LOT NOS. 429 + 428 BLOCK 41
ELYRIA O.

Elyria O. Dec. 12. 1902. I hereby certify that this plat of a sub-division of Lots Nos. 428 and 429 of Block 41 in the City of Elyria Ohio, and of an alley extending from Third St. south 196 feet and thence west to the river in Lot No. 429 Block 41, City of Elyria has thereon stated, distances in feet, and the scale is 50 feet to the inch and that it is correct.
C. H. Snow Surv.

Elyria O. Dec. 12. 1902 – W. E. Miller, A. E. Lord and Florence E. Lewis owners of the land hereon as an alley extending south from Third St. and thence west to the river do hereby accept and adopt this plat as to said alley, and dedicate the same to public use.
W. E. Miller. A. E. Lord. Mrs. F. Lewis.

State of Ohio, Lorain County ss. – Before me a Notary Public in and for said County personally appeared the above named W. E. Miller, A. E. Lord + Florence E. Lewis who acknowledged that .... did sign the foregoing dedication and statement and that the same is their free act and deed, In Testimony whereof I have hereunto set my hand and official seal at Elyria Ohio this 12th day of Dec. 1902.
E. G. Johnson Notary Public (Seal)

The dedication of the alley as shown hereon was duly accepted by ordinance specially passed for that purpose April 21. 1903. by the Council of the City of Elyria Ohio. N. H. Park City Clerk

Received June 1st. 1903 at 3 P.M. Recorded June 16. 1903. Chas. E. Tucker Recorder

For Ordinance See OR. 46171 / 56371 Pg 481 (89-83)

VOL 5 Pg 25 (462)

http://www.ahlzipdf.com
Created by TIFF To PDF trial version, to remove this mark, please register this software.