VOL 5 B 26 (463)

No. 18234.

BLASS AND REUTER'S

3RD SUBDIVISION

This subdivision made at the request of Peter Blass + Peter Reuter is situated in Sheffield Township Lot 103 and contains $3\frac{36}{1000}$ acres of land. Lincoln Ave. is a dedicated St. - St. and a strip seven ft. wide on the west side of Penfield Ave. Monuments were fd. or set at all points marked on the plat. Distances given in feet + decimals. All of which I certify to be correct.

Chas. S. Ferguson Surveyor.

We the undersigned owners of the land included in this subdivision hereby accept this plat and dedicate Jefferson Ave St. and the 20 ft. Alley and the strips 7 ft. wide above described to public use.

Peter Blass. Peter Reuter.

State of Ohio, Lorain County ss. Before me a Notary Public in and for said Co. personally appeared Peter Blass + Peter Reuter who acknowledged that they did sign the foregoing instrument and that it was their free act and deed. In testimony whereof I have affixed my hand and official seal this 13 day of June 1903.

S. H. Williams Notary Public (Seal)

Received June 24th 1903 at 8^15 a. m.

Recorded July 10th 1903. Chas. E. Tucker Recorder.

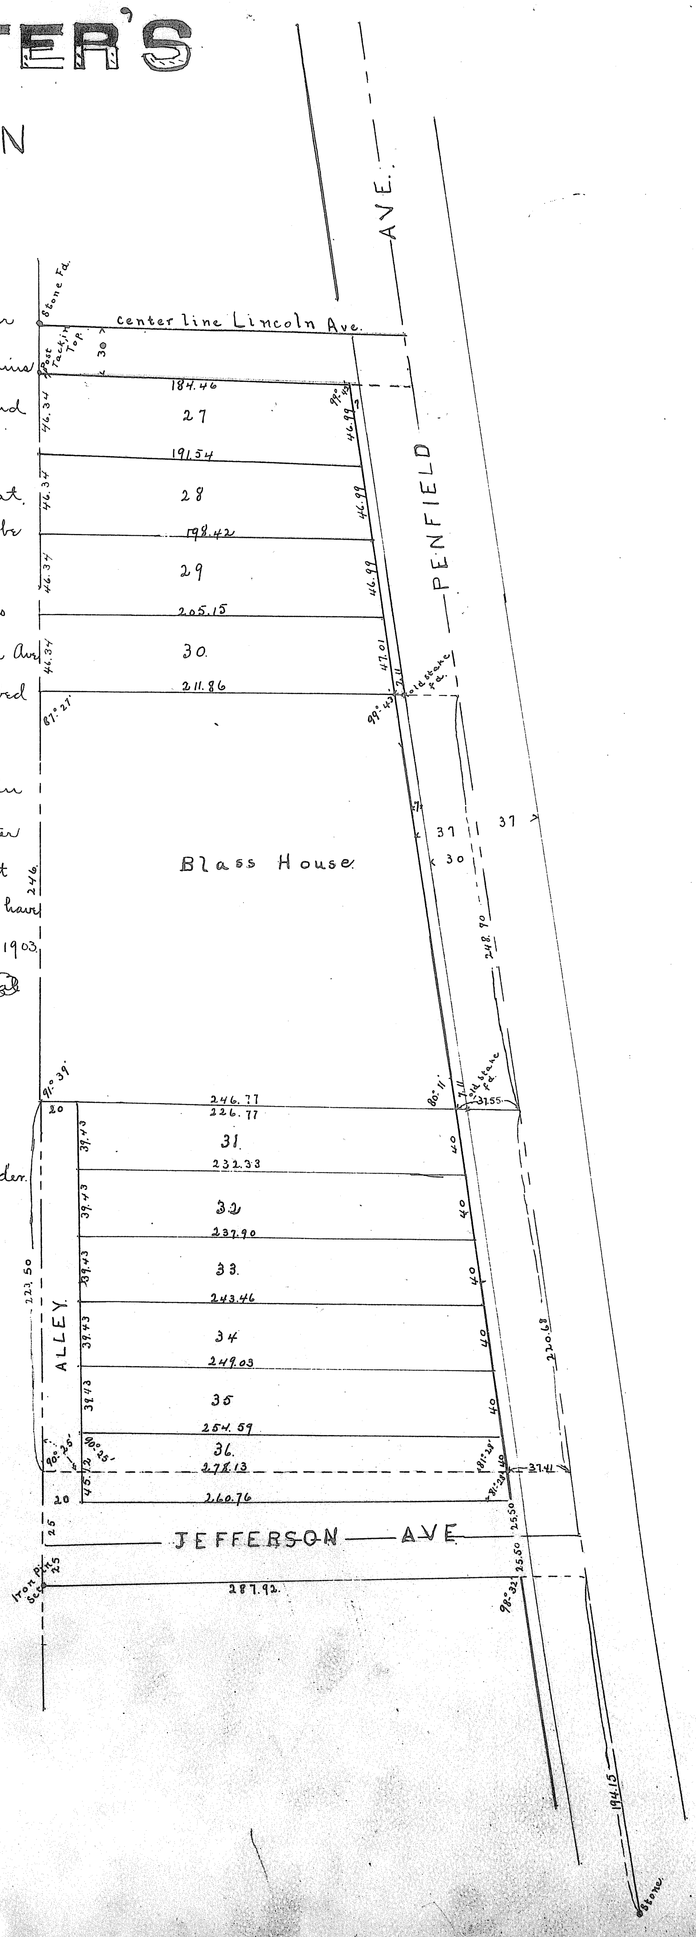

VOL 5 B 26 (463)

Vol 5 Pg 26 (4/3)

BLASS and REUTER'S, 2ND SUBDIVISION

No. 18137.

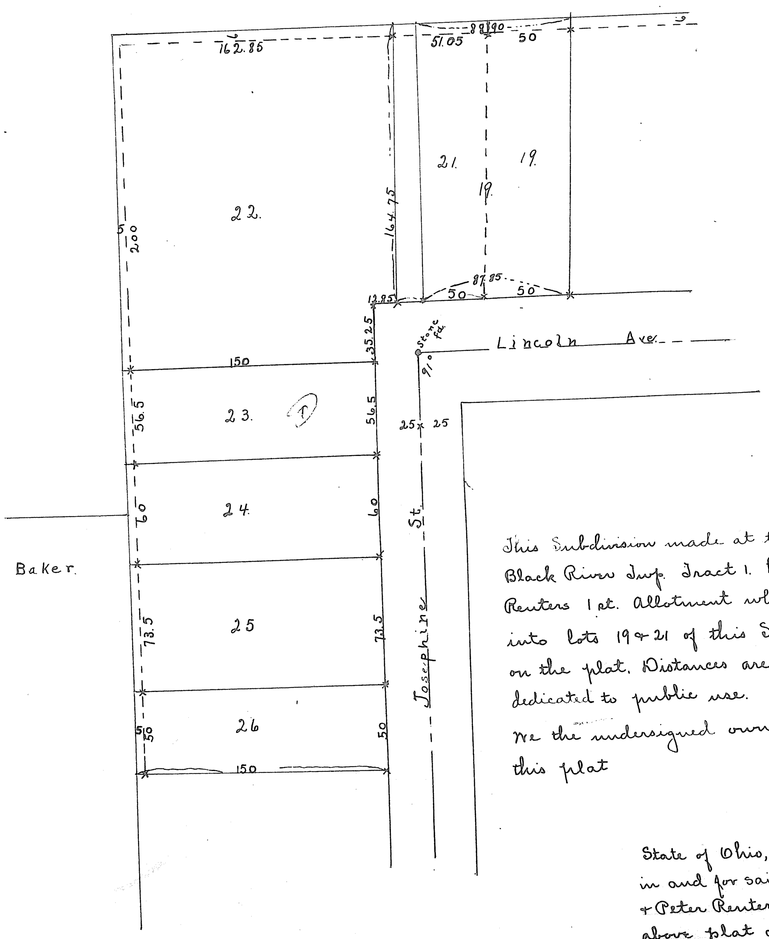

This Subdivision made at the request of Peter Blass and Peter Reuter is situated in Black River Twp. Tract 1. Lot 3. and contains 1,$\frac{407}{1000}$ acres of land. Also lot 19 of Blass and Reuters 1st. Allotment which together with a part of Tract 1. Lot 3. has been made into lots 19 & 21 of this Sub-division. Monuments were found at all points so indicated on the plat. Distances are given in feet and decimals. Lincoln Ave. & Josephine St. are dedicated to public use.

Chas. S. Ferguson Surveyor.

We the undersigned owners of the land included in this Subdivision hereby accept this plat

Peter Blass. Peter Reuter.

State of Ohio, Lorain County ss- Before me a Notary Public in and for said Co. personally appeared the above Peter Blass & Peter Reuter who acknowledged that they did sign the above plat and that the same was their free act and deed. In testimony whereof I have hereunto set my hand and affixed my official seal this 13 day of June 1903.

S. H. Williams Notary Public (Seal)

Received June 15 1903 At 2:30 P.M.
Recorded June 16 1903. Chas. E. Tucker

Vol 5 Pg 26 (4/3)

http://www.ahlulpel.com
Created by TIFF To PDF trial version, to remove this mark, please register this software.