VOL 5 B30(465)

The undersigners hereby acknowledge that we approve of the plan that is prepared for record in the County Clerks office, signed by J. E. Freeman and dated July 24 1857. Chastel Munger, Alexander Steele, Joseph H. Marsh, A. H. Boland, Nelson Scovill, Luther Inman, Augustus A. Smith, Bela Hall, Chloe Cummings, Edwin Dowd, Spencer Reed, Anna Butler, James Dascomb, George W. Fletcher, Louis Mills, Philip James, Robert Cochran, H. C. Taylor, Wm Hosford, Pringle Hamilton, Stephen Hall, Brewster Belton, Anson Penfield, Isaac Penfield, Sarah Munger, Daniel Morgan, Thos. F. Stewart, Otis James, Harry Gibbs. Personally appeared the above named persons & acknowledged the above named plat, before me

Harry Gibbs Justice of the Peace (L.S.)

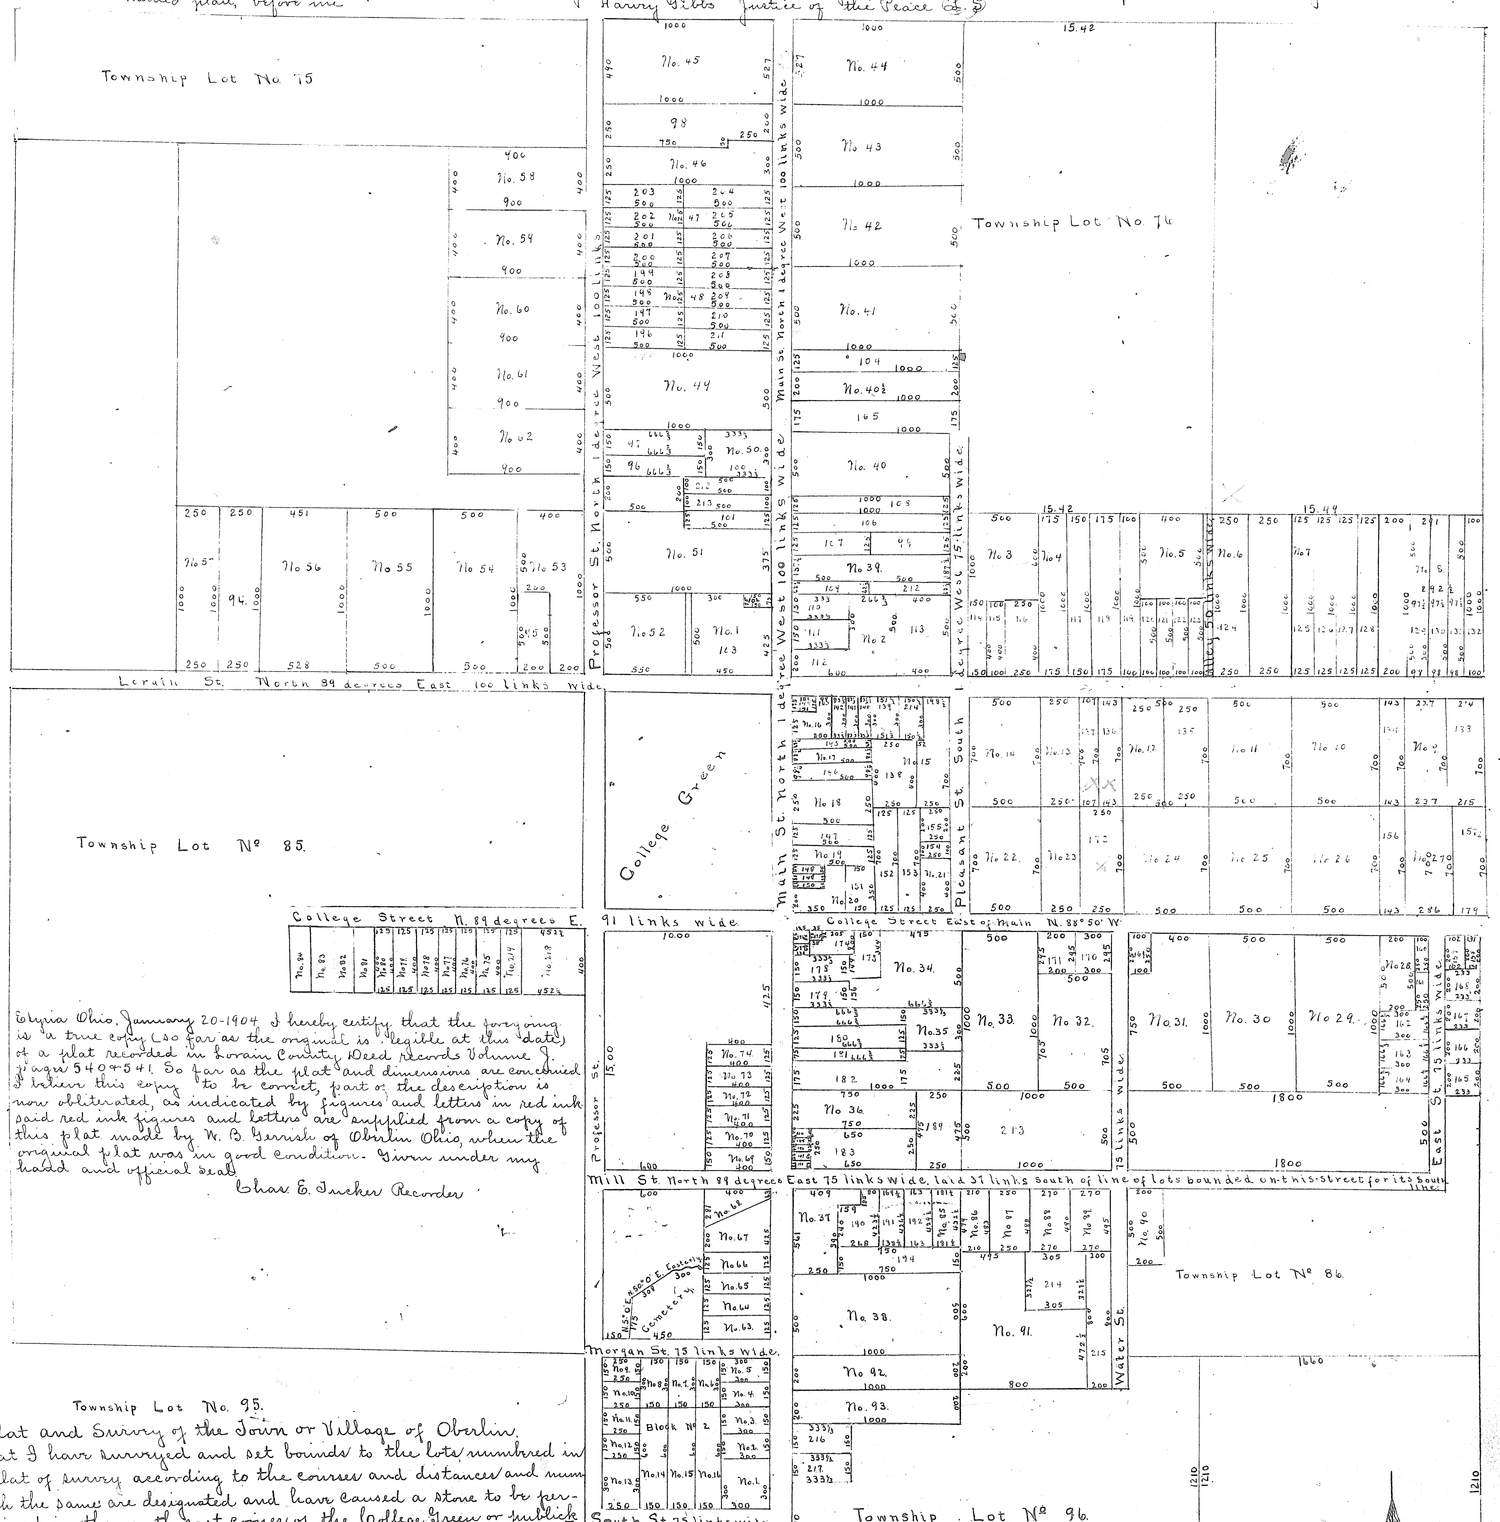

Elyria Ohio. January 20-1904 I hereby certify that the foregoing is a true copy (so far as the original is legible at this date) of a plat recorded in Lorain County Deed Records Volume J. pages 540 & 541. So far as the plat and dimensions are concerned I believe this copy to be correct, part of the description is now obliterated, as indicated by figures and letters in red ink said red ink figures and letters are supplied from a copy of this plat made by W. B. Gerrish of Oberlin Ohio, when the original plat was in good condition. Given under my hand and official seal

Chas. E. Tucker Recorder

Plat and Survey of the Town or Village of Oberlin.

I certify that I have surveyed and set bounds to the lots numbered in the above plat of survey according to the courses and distances and number by which the same are designated and have caused a stone to be permanently fixed in the north east corner of the College Green or publick square and also another at the south east corner of said green as marked in the plan of survey, having made Main Street a meridian which by the Needle bears North one degree west from Morgan Street & South one degree & twenty minutes east from said street. All streets, alleys and lots (except otherwise designated run parallel to Main street or perpendicular to the same, the lots numbered with Black ink from No. 1. to No. 93 both included were original divisions of parts of Townships lots Nos. 75, 76, 85, 86 & 95 & 96 in the Township of Russia in the County of Lorain State of Ohio bring in Range of Townships 18 in the Connecticut Western Reserve, the Subdivisions are numbered from No. 94 to No 219 both included in Red ink, the length and breadth of the out lines of each lot is marked with small figures near their lines and are calculated in links or parts of chains ---------- and are in Block No. 1. Block No. 2 contains 16 lots and is from lot No. Ninety five and is numbered with Black ink from No. 1 to No. both included.

Surveyed June 24 1857 J. E. Freeman County Surveyor.

Note — The lots on all the streets East of Main Street extend to the center of their respective streets and also on the streets west of Main Street and north of Lorain Street, and also south of the same to the center of their streets. All other lots to the side of their streets.

VOL 5 B30(466)

http://www.adultpdf.com
Created by TIFF To PDF trial version, to remove this mark, please register this software.

VOL 5 Pg 30 (465)

VACATED

SUBDIVISION NO 5.

OF THE SHEFFIELD LAND & IMPROVEMENT CO'S PROPERTY IN SHEFFIELD TOWNSHIP

LORAIN COUNTY OHIO

Scale - 1in = 200ft.

For proceedings relating to the vacation of this Plat See Miscellaneous Record Vol. 6 Page 398

No.-19801.

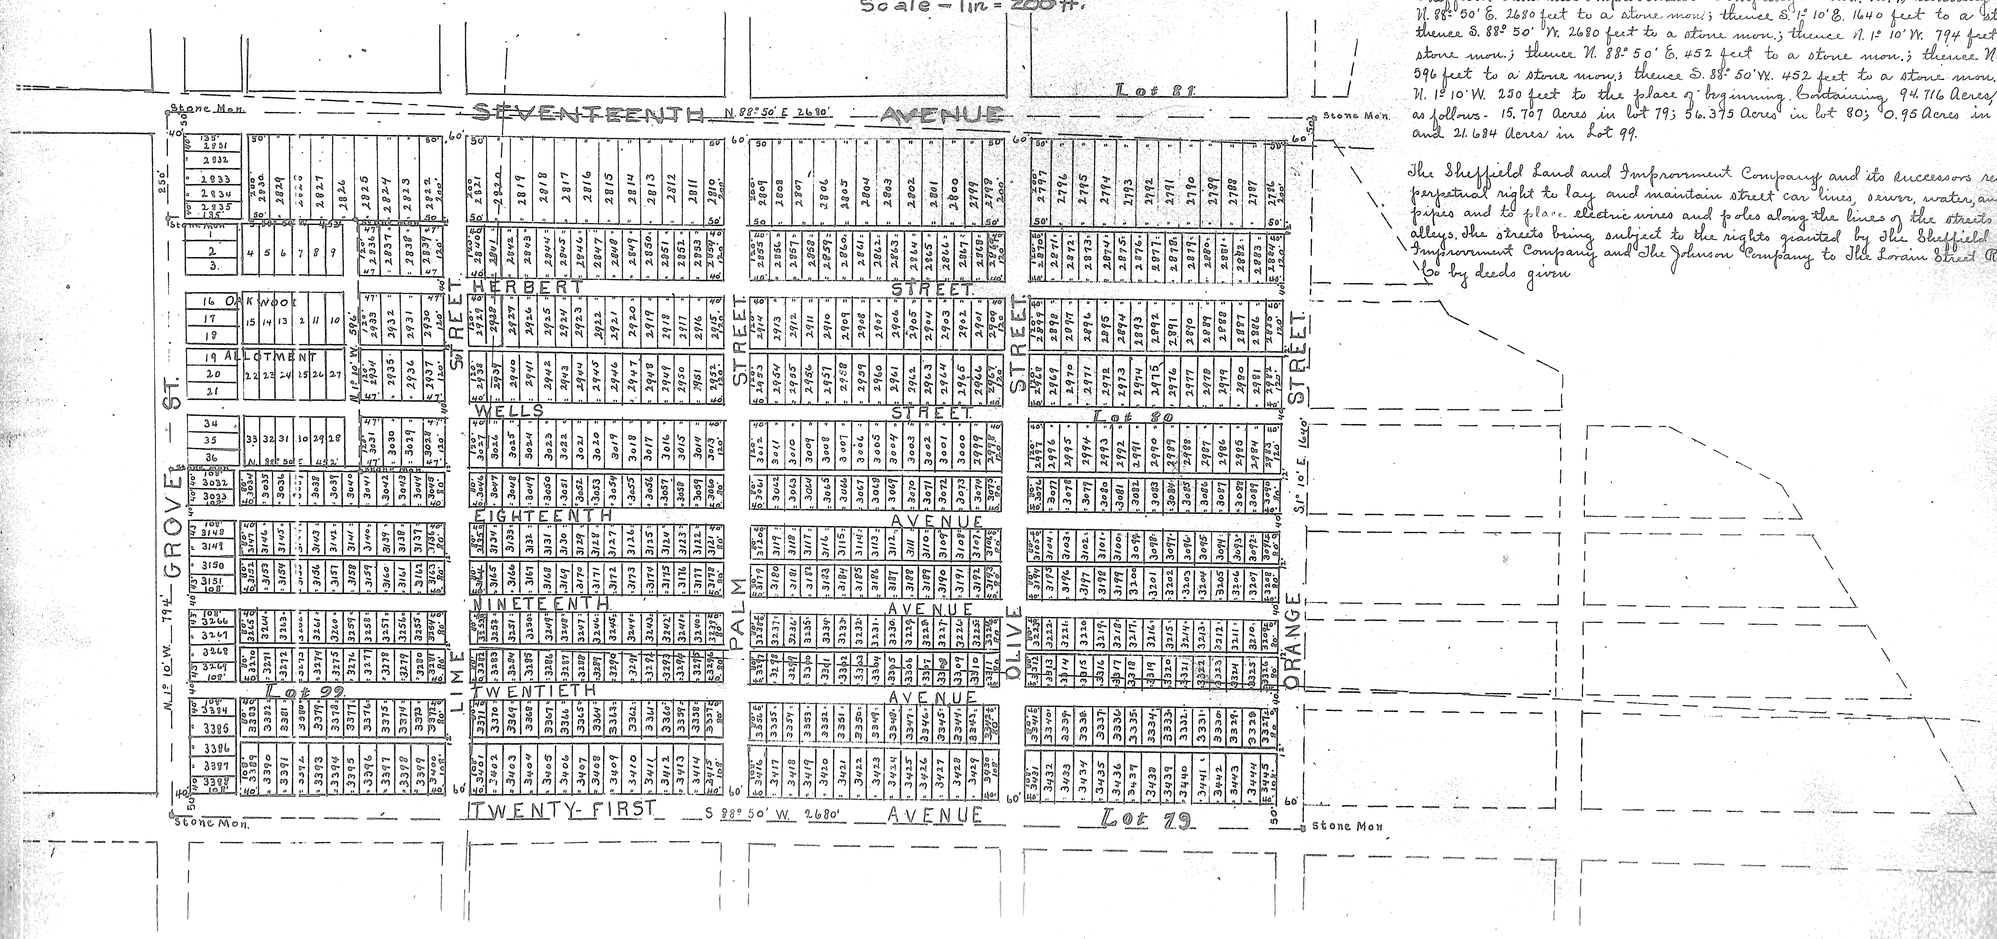

Description — Subdivision No. 5 of the Sheffield Land & Improvement Company property in Sheffield Township, Lorain County and State of Ohio is situated in Original Sheffield Twp. lots number 79, 80, 81 and 99 and is bounded and described as follows:- Beginning at a stone monument on the S.E. corner of the Sheffield Land and Improvement Company's Subd. No. 1; running thence N. 88° 50' E. 2680 feet to a stone mon.; thence S. 1° 10' E. 1640 feet to a stone mon. thence S. 88° 50' W. 2680 feet to a stone mon.; thence N. 1° 10' W. 794 feet to a stone mon.; thence N. 88° 50' E. 452 feet to a stone mon.; thence N. 1° 10' W. 596 feet to a stone mon.; thence S. 88° 50' W. 452 feet to a stone mon.; thence N. 1° 10' W. 250 feet to the place of beginning. Containing 94.716 Acres, divided as follows - 15.707 Acres in lot 79; 56.375 Acres in lot 80; 0.95 Acres in lot 81; and 21.684 Acres in Lot 99.

The Sheffield Land and Improvement Company and its successors reserve the perpetual right to lay and maintain street car lines, sewer, water, and other pipes and to place electric wires and poles along the lines of the streets and alleys. The streets being subject to the rights granted by the Sheffield Land & Improvement Company and The Johnson Company to The Lorain Street Railway Co by deeds given

I hereby certify that on and before the 1st. day of October 1903. at the request of the Sheffield Land & Improvement Company I surveyed and made the foregoing plat of Subdivision No. 5 of the Sheffield Land & Improvement Company's property in Sheffield Township, Lorain County, Ohio, that the accompanying plat is correct and that good and sufficient stone monuments have been placed at the point indicated. All measurements are given in feet and decimals of a foot.

E. A. Lagrew C.E.

The Sheffield Land & Improvement Co. hereby dedicate to public use all the streets and road alleys as shown on the accompanying plat subject however to the rights of The Lorain Street Railway Company therein. In witness whereof the said The Sheffield Land & Improvement Company has hereunto caused its corporate name and seal to be signed and affixed by Pierre S. duPont its president and Wm. A. Donaldson its Secretary this eighth day of November 1903.

The Sheffield Land & Improvement Co
by Pierre S. duPont Pres.
Wm. A. Donaldson Secy. (Seal)

State of Delaware } Before me a Notary Public in and for said County personally
New Castle County ss. } came The Sheffield Land and Improvement Company by Pierre S. duPont its President, who is personally known to me, and acknowledged the signing thereof to be its and his voluntary act and deed, for the uses and purposes therein mentioned. In testimony whereof I have hereunto subscribed my name and affixed my notarial seal at Wilmington Del. this eighth day of November A. D. 1903.

David B. Corlett Notary Public (Seal)

State of Ohio } Before me a Notary Public in and for said County personally came
Lorain County ss } The Sheffield Land and Improvement Company by W. A. Donaldson its secretary who is personally known to me and acknowledged the signing of the foregoing plat to be its and his voluntary act and deed. In testimony whereof I have hereunto set my hand and official seal at Lorain O. this 11th day of November A. D. 1903.

N. J. Coulter Notary Public (Seal)

Received Nov. 17 1903. at 2^00 P. M.
Recorded Dec. 3 1903. Chas. E. Tucker Recorder

MICRO FILM ROLL NO #3-A