http://www.adultpdf.com
Created by TIFF To PDF trial version, to remove this mark, please register this software.

No. 22602.

ADDITION to GEO. H. ELY ATTORNEY'S
WEST RIVER STREET ALLOTMENT of part of lots 97, 98, 99, 103 and 104.
WEST of the RIVER ELYRIA LORAIN CO. Ohio
Scale - 1 inch = 50 feet

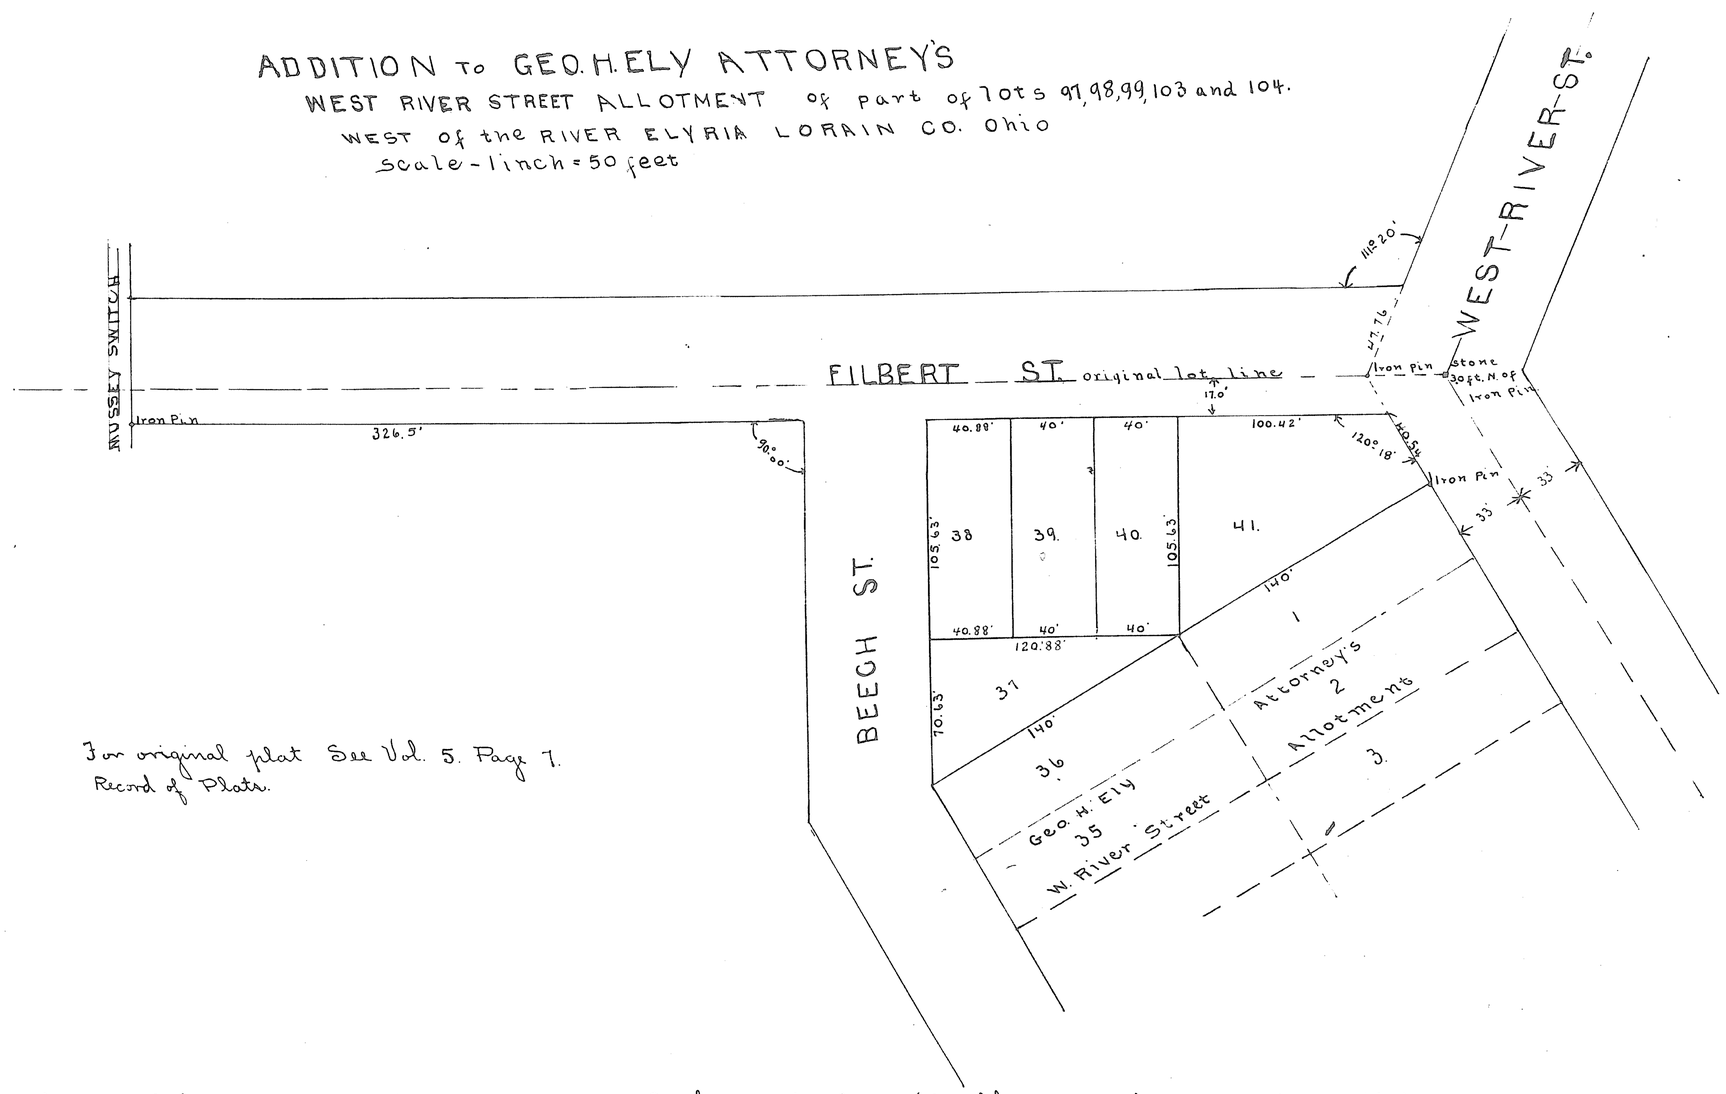

For original plat See Vol. 5. Page 7.
Record of Plats.

904.- I have carefully examined the accompanying plat of Attorney's addition to his West River Street Allotment, and hereby t the same is correct L. W. Griffin City Engineer.

tify that the forgoing plat was approved by the Board of Public Service of Elyria at its meeting held on the 21st day of July A.D. 1904.
Rose Moriarty Clerk of the Board.

tify that Beech Street and Filbert Street as shown on may hereto accepted by the Council of the City of Elyria, Ohio, as public aid city, by ordinance number 1168, passed for that purpose on ay of Aug. 1904.
Frank R. Lauer Clerk of Council

At the request of Geo. H. Ely, I have surveyed and platted an Addition to Geo. H. Ely Attorney's West River St. Allotment of part of lots 97, 98, 99, 103 and 104 west of the River in Elyria Lorain Co. Ohio, as shown on the forgoing plat which I hereby certify to be correct. All distances are given in feet and decimals thereof.
Elyria O. July 19. 1904. J. A. Bagnall C. E.

Through its president Geo. H. Ely The Ely Realty Co. hereby certify that it has caused the forgoing plat to be surveyed and that it hereby accepts said plat and survey and dedicates Filbert St. and the extension of Beech St. to public use.
The Ely Realty Company (Seal)
by Geo. H. Ely President

State of Ohio
Lorain County ss } Before me a Notary Public in and for said County personally came The Ely Realty Co. by its president Geo. H. Ely who acknowledged the signing of the forgoing plat to be its and his free act and deed. In witness whereof I have hereunto set my hand and official seal at Elyria Ohio this 19th day of July A.D. 1904
Malcolm M. Ely Notary Public (Seal)

Received Aug. 22. 1904. At 8 30 A.M. Recorded Aug. 22. 1904. Chas. E. Tucker Recorder

Ordinance # 88-190 - vacating a portion of Beech St. R/W. O.R. Vol. 81 # 027331 Pg 895
For vacation of part of Filbert St. see OR 449 # 152072 pg 21