http://www.adultpdf.com
Created by TIFF To PDF trial version, to remove this mark, please register this software.

Vol 6 B7 (467)

No. 23523

No. 23358.

FAXONS SUBDIVISION

OF PART OF LOTS 3 & 6 BETWEEN THE BRANCHES OF BLACK RIVER
NOW IN THE CITY OF ELYRIA LORAIN CO. OHIO
Scale = 1 inch = 100 feet

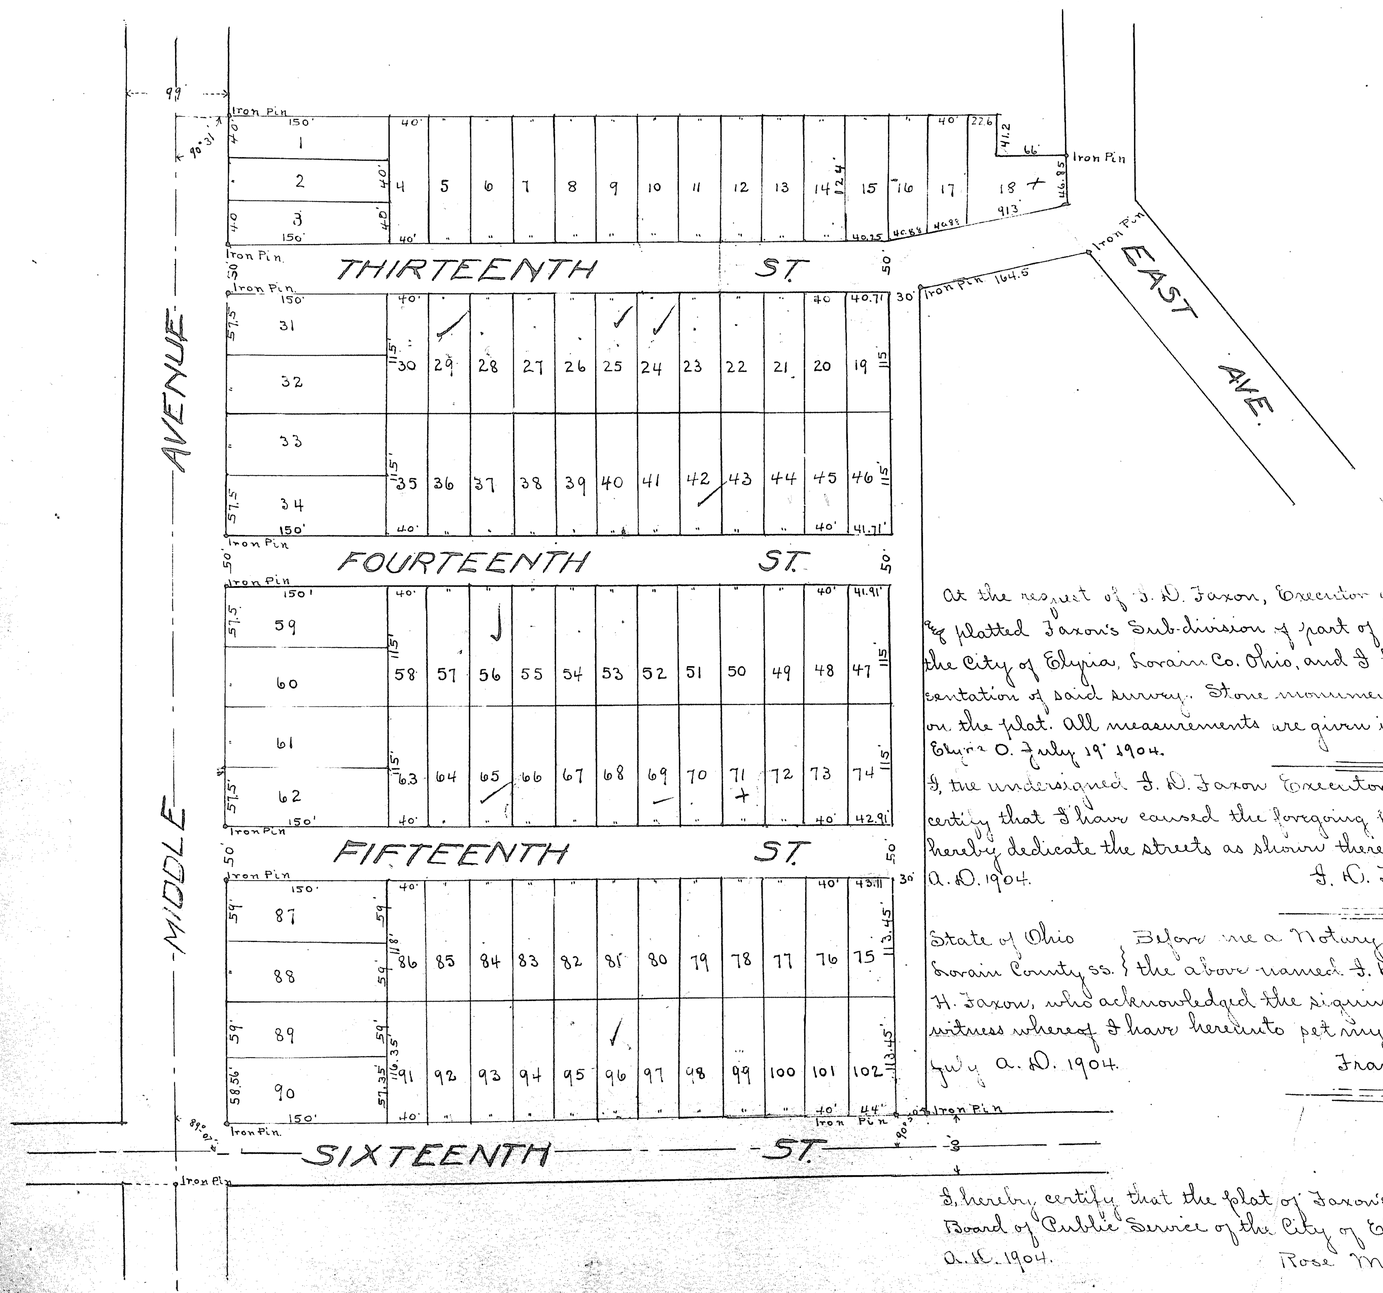

At the request of F. D. Faxon, Executor and Trustee for the heirs of John H. Faxon, I have surveyed and platted Faxon's Sub-division of part of lots 3 and 6 between the branches of Black River now in the City of Elyria, Lorain Co. Ohio, and I hereby certify that the foregoing plat is a true representation of said survey. Stone monuments and Iron pins have been place at the points indicated on the plat. All measurements are given in feet and decimals thereof. F. A. Sagrow C. E.
Elyria O. July 19th 1904.

I, the undersigned, F. D. Faxon Executor and Trustee for the heirs of John H. Faxon, hereby certify that I have caused the foregoing plat to be made and surveyed, that I accept the same and hereby dedicate the streets as shown thereon to public use. Dated at Elyria O. this 19th day of July A. D. 1904.
F. D. Faxon Executor and Trustee

State of Ohio
Lorain County ss. } Before me a Notary Public in and for said County, personally appeared the above named F. D. Faxon Executor and Trustee for the heirs of John H. Faxon, who acknowledged the signing of the foregoing plat to be his free act and deed. In witness whereof I have hereunto set my hand and official seal at Elyria O. this 19th day of July A. D. 1904.
Frank M. Whiteman Notary Public (Seal)

I hereby certify that the plat of Faxon's Subdivision as shown hereon was approved by the Board of Public Service of the City of Elyria O., at its meeting held on the 25 day of August A. D. 1904.
Rose Moriarty Clerk of the Board.

I have carefully examined the foregoing plat of Faxon's Sub-division and hereby certify the same to be correct.
L. W. Griffin City Engineer

See miscellaneous deed Vol. 9 Page 32 #153209

I hereby certify that the streets as shown on the accompanying plat have been accepted as public streets of the City of Elyria by ordinance number 1171 passed for that purpose by council of said City on September 6th. 1904.
Frank R. Sawyer Clerk of Council

Received Oct. 27th 1904 At. 9 30 A. M. Recorded Nov. 9th 1904. Chas. E. Tucker Recorder.

OR 89-83 Renaming See OR 461 #156371 pg 461 Streets

Vol 6 B7 (467)