http://www.adultpdf.com
Created by TIFF To PDF trial version, to remove this mark, please register this software.

No. 26632.

VILLADALE ADDITION

ELYRIA OHIO

Elyria, Ohio June 1905.

I, James R. Franklin owner of the land in Squire, Hadaway and Steelton Streets and in the alleys, hereby accept and adopt this plat and dedicate to public use for street purposes said Squire, Hadaway and Steelton streets and said alleys.

James. R. Franklin.

State of Ohio, Lorain County ss.- Before me a Notary Public in and for said County, personally appeared the above named James R. Franklin, who acknowledged that he did sign the foregoing dedication and statement and that the same is his free act and deed. In testimony whereof I have hereunto set my hand and official seal at Elyria Ohio this 15th day of June 1905.

H. B. Johnston Notary Public (Seal)

Elyria Ohio, June 15 1905

I hereby certify that this plat of Villadale Addition, Situate in Section number 3 of Carlisle Township Lorain Co. is correct, that the distances thereon are expressed in feet and decimal parts thereof and the scale is 100 feet to the inch and the entire amount of land contained therein is 12 acres.

C. H. Snow Surveyor.

Received June 16 1905 at 11 25 A. M. Recorded June 30 1905.
Chas. E. Tucker Recorder.

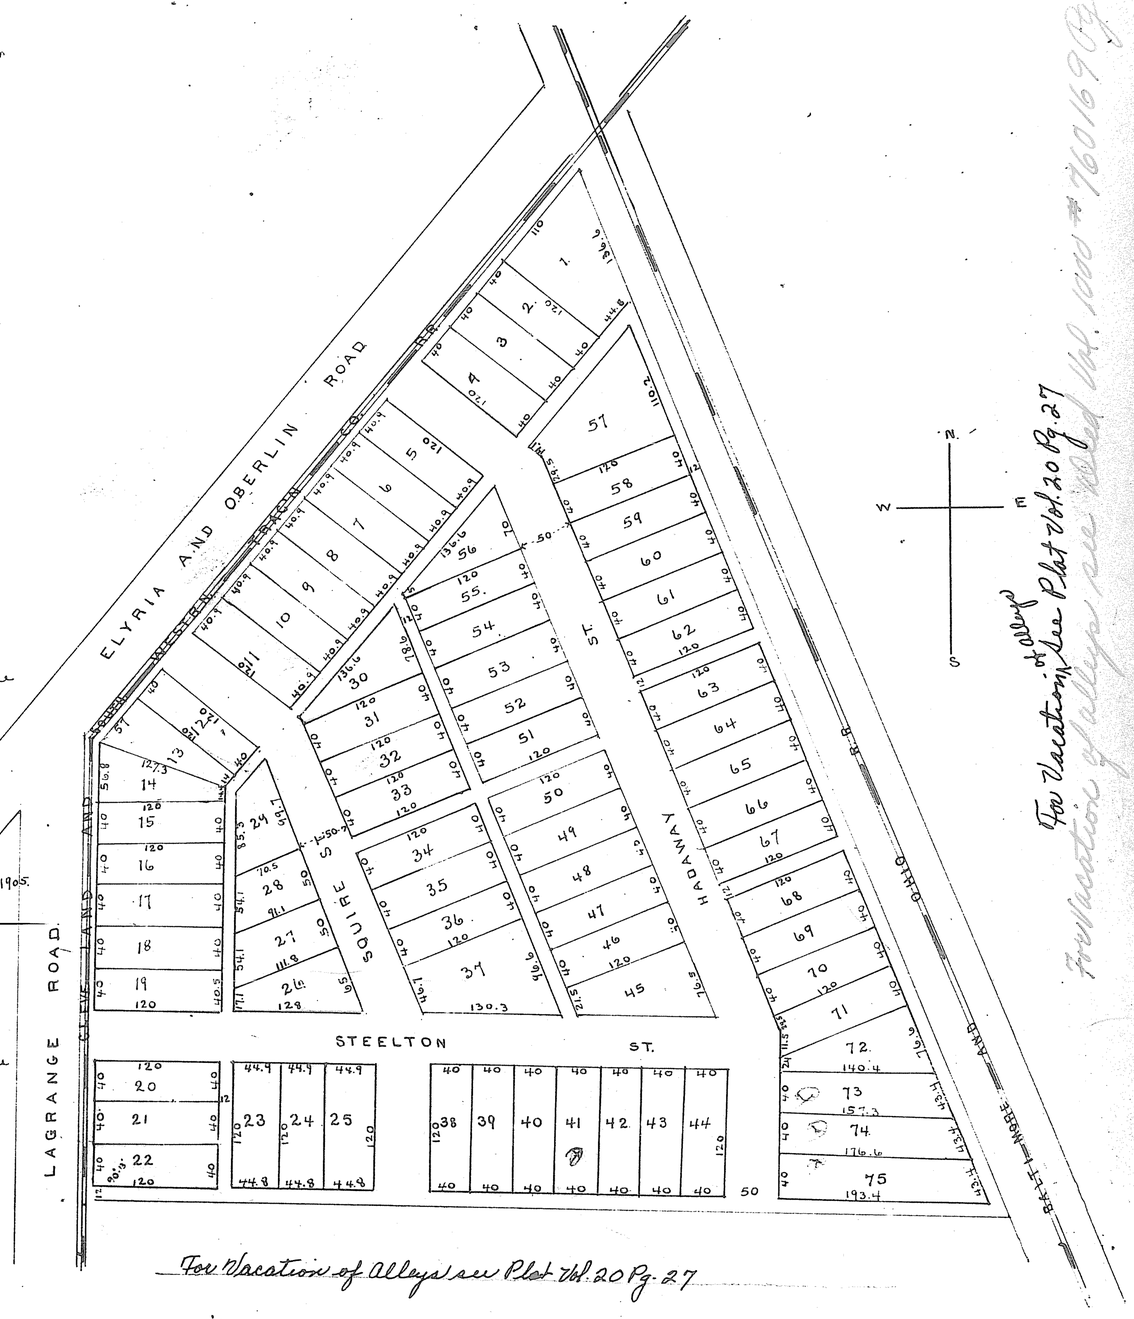

For Vacation of Alleys see Plat Vol. 20 Pg. 27

For Vacation of Alleys see Plat Vol. 20 Pg. 27 and Vac. Ord. #760169 Pg. 231

No. 26772.

W. S. POLE'S SUBDIVISION

OF LOTS 15, 16, 17 & 18 OF INTERURBAN ALLOTMENT PART OF LOT 12.

BRACE TRACT ELYRIA TWP., SCALE 50 FT. = 1-IN.

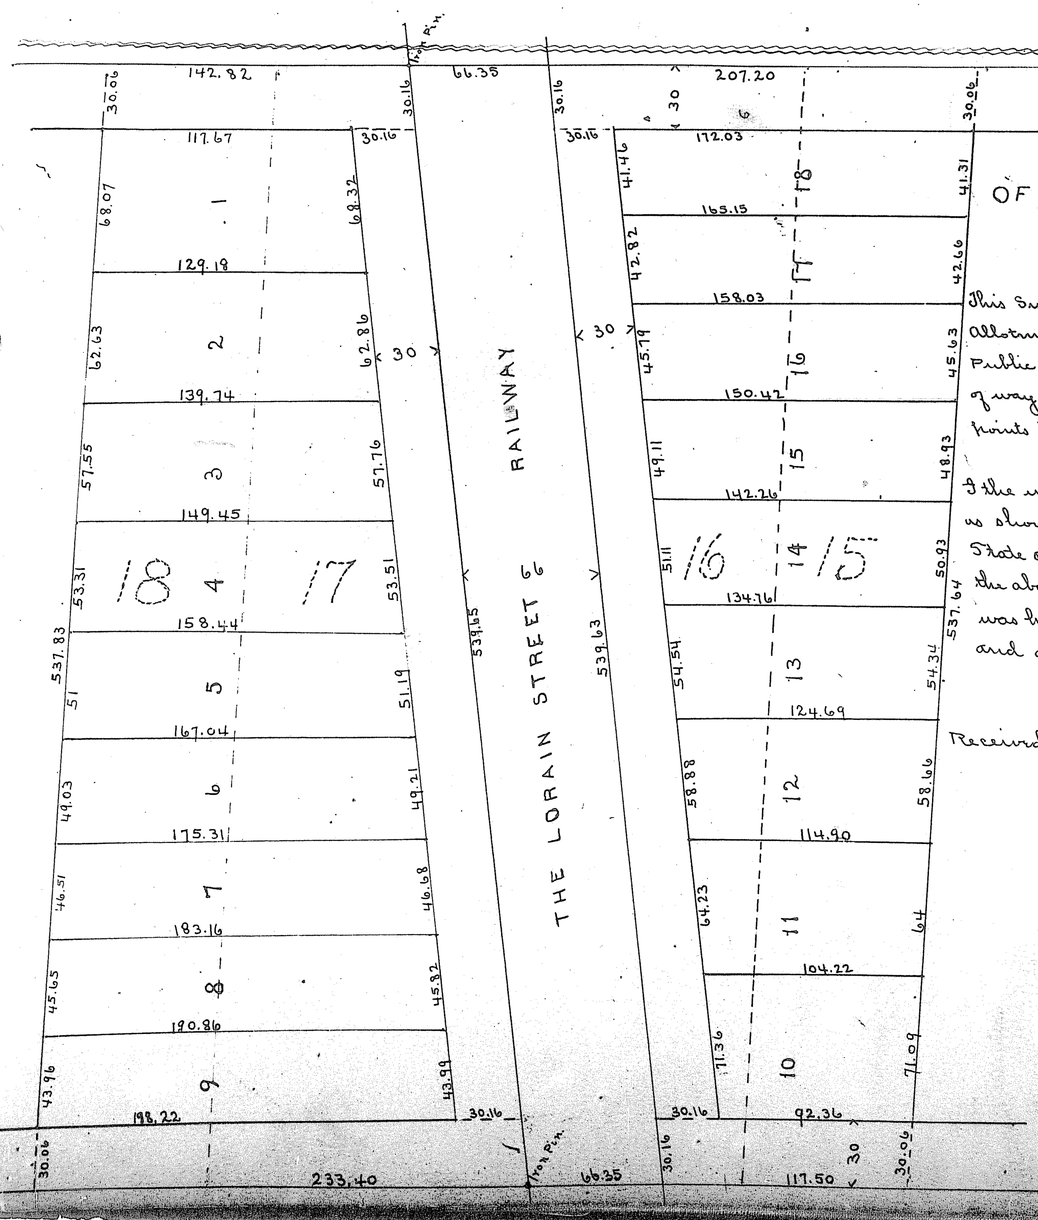

This Subdivision made at request of W. S. Pole comprises all of Lots 15, 16, 17 & 18 of the Interurban Allotment. Strips 30 ft. wide off the North and South sides of the Subdivision were dedicated to Public use as streets with Interurban Allotment. Strips 30 ft. wide on each side of the right of way of The Lorain Street Railway Co. are dedicated to public use as streets. Iron pins are set at points indicated. Distances in feet and decimals. All of which I certify to be correct.

Chas. S. Ferguson Civil Engineer

I the undersigned, owner of the land comprising this plat accept the same and dedicate the two 30 ft. strips as shown to public use. W. S. Pole.

State of Ohio, Lorain Co. S.S. Before me a Notary Public in and for said Co. personally appeared the above named W. S. Pole who acknowledged that he did sign the above plat and that it was his free act and deed. In testimony whereof I have hereunto set my hand and affixed my official seal at Lorain O. this 23rd. day of June A. D. 1905.

Wm. S. Hughes. Notary Public (Seal)

Received June 26 1905 at 10 50 A. M. Recorded July 10 1905.
Chas. E. Tucker Recorder.