http://www.adultpdf.com
Created by TIFF To PDF trial version, to remove this mark, please register this software.

R. B. LERSCH ALLOTMENT

ELYRIA OHIO

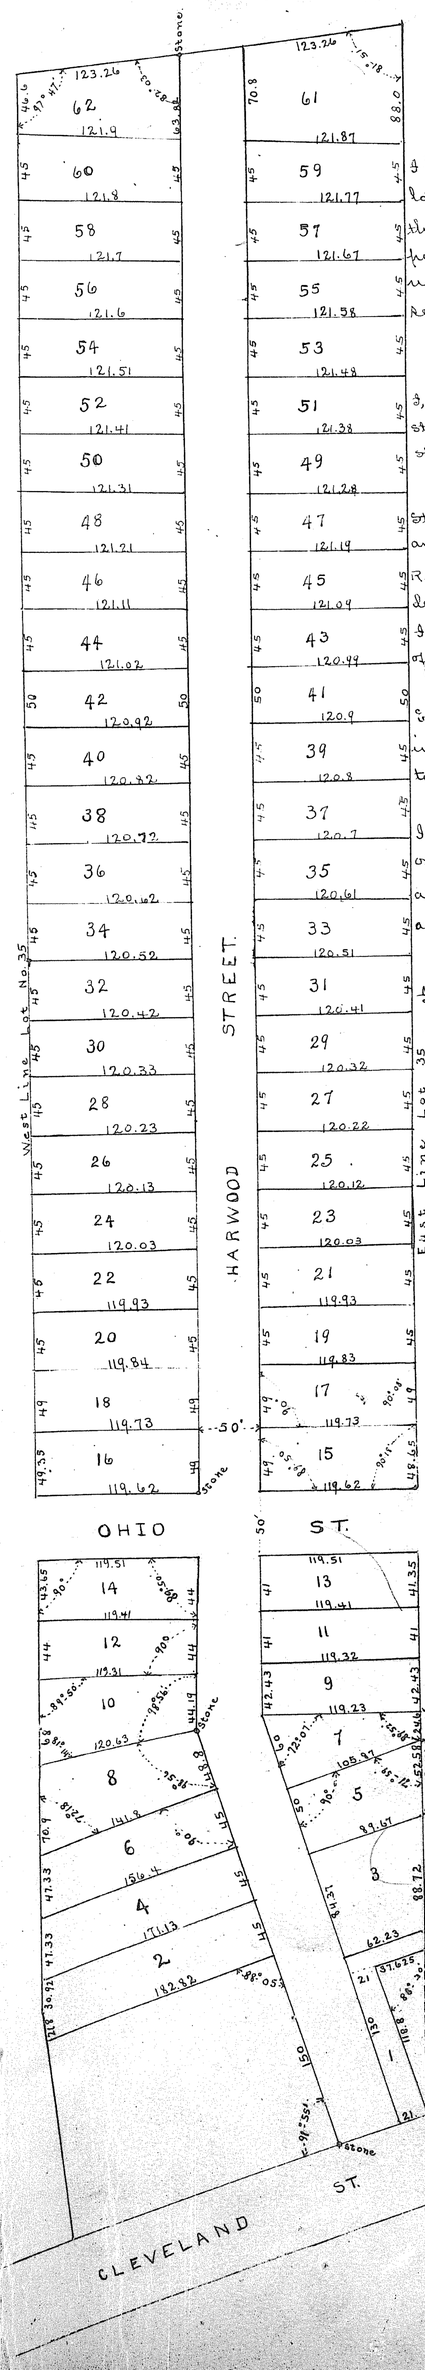

Elyria Ohio May 23, 1905

I hereby certify that this plat of R. B. Lersch's Allotment of original lot No. 35 east of Black River in the city of Elyria is correct, that the distances shown thereon are expressed in feet and decimal parts thereof, that the Ohio street is as to its center line, a continuation of Ohio street as now established, that monuments are set as shown, and that the scale is 80 feet to the inch.

C. H. Snow Surveyor.

Elyria O. June 6, 1905

I, R. B. Lersch, owner of the land shown hereon as Ohio street and Harwood street accept and adopt this plat and dedicate to public use for street purposes said Ohio and Harwood streets.

R. B. Lersch. Helen B. Lersch.

State of Ohio, Lorain County ss. Before me a Notary Public in and for said County personally appeared the above named R. B. Lersch who acknowledged that he did sign the foregoing dedication and statement and the same is his free act and deed. In testimony whereof I have hereunto set my hand and official seal at Elyria Ohio this 6th. day of June 1905.

H. N. Ingersoll Notary Public (Seal)

Elyria O. June 14-1905. I have carefully examined the accompanying plat of R. B. Lersch Allotment and hereby certify the same to be correct.

L. N. Griffin City Engr.

I hereby certify that the plat of R. B. Lersch's allotment of original lot No. 35 east of the River, as shown hereon, was duly approved by The Board of Public Service of the City of Elyria, Ohio, at a meeting thereof held on the 15 day of June 1905.

Scott Hinman Clerk of Board.

I hereby certify that the streets as shown on the accompanying plat of R. B. Lersch's allotment were duly accepted as public streets of the City of Elyria Ohio by the Council of said City, by an ordinance Number 1208, duly passed for that purpose on the 18th day of July 1905.

Frank R. Janson Clerk of Council

Received for record Aug. 5th 1905 at 10 55 A.M.
Recorded Aug. 9th 1905
Chas. E. Tucker Recorder.

No. 27174.

I certify this to be a correct plat of an Allotment made by me, March 26, 1887 at the request of Thos. French of Original lot 91 Elyria Village west of river.

Scale 32 feet to the inch. Clemon Snow Co. Sur.

State of Ohio, Lorain ..... ss. On this 8th day of April A.D. 1887 personally came before me a Notary Public in and for said County Thomas French who signed and sealed this instrument and acknowledged the signing and sealing thereof to be his free act & deed.

Thomas French.

Norman L. Johnson Notary Public (Seal)

Accepted and adopted by the Town Council of the Village of Elyria July 15, 1887

N. B. Yates Mayor
L. C. Kelsey Clerk.
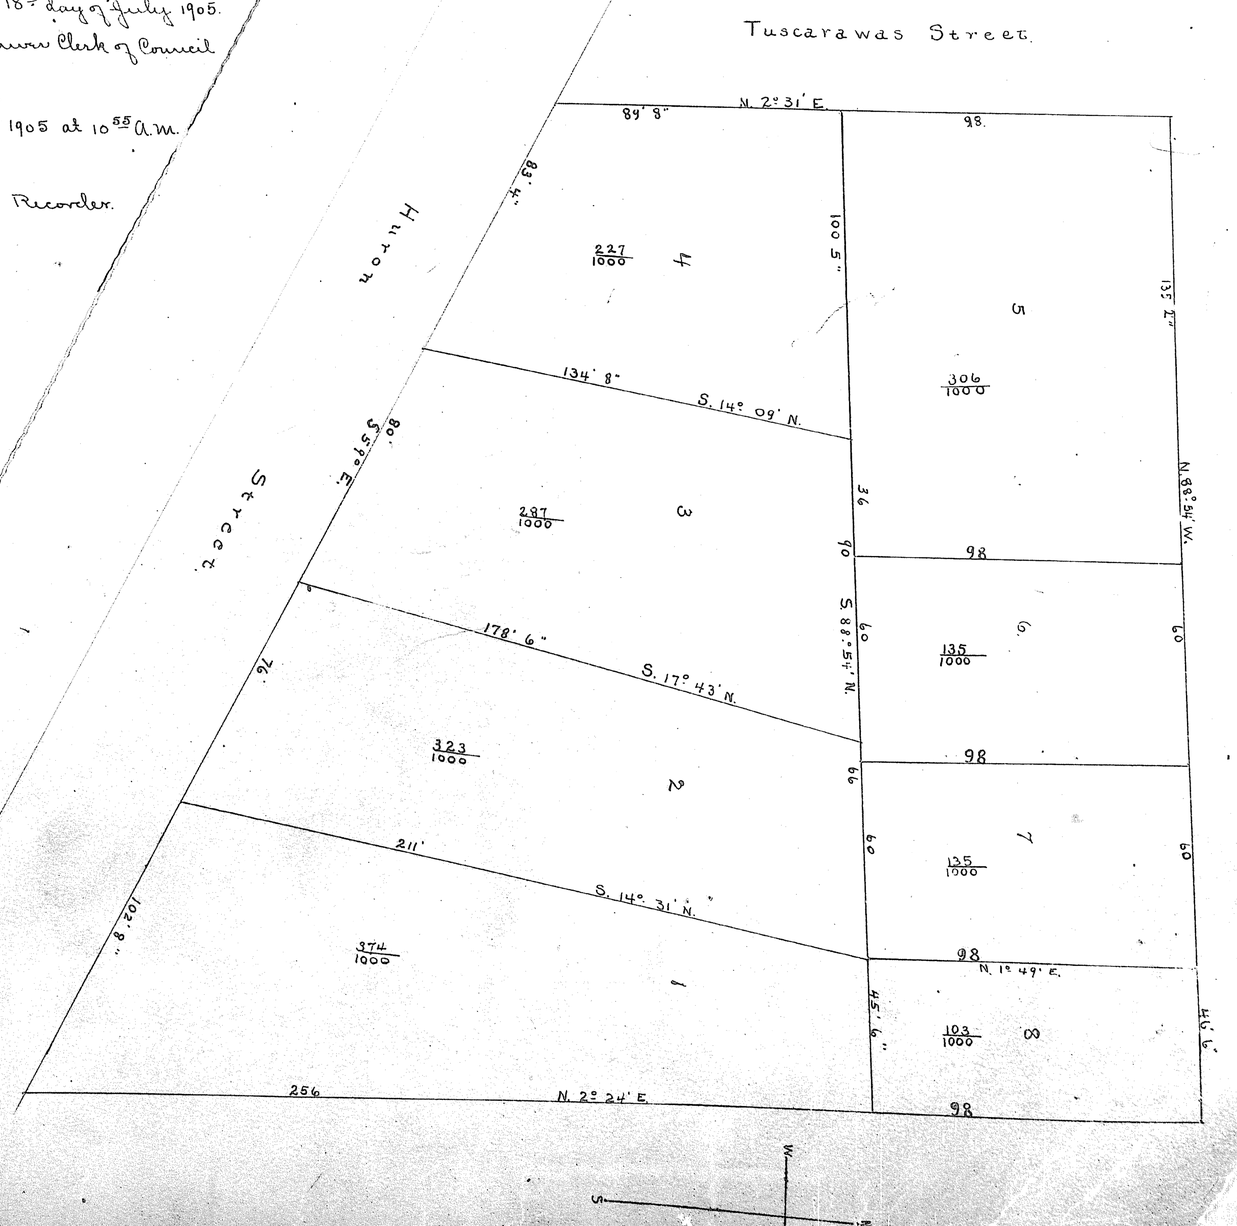
Received for record July 24th at 10 - a.m.
Recorded Aug. 8th 1905. Chas. E. Tucker Recorder.