http://www.adultpdf.com
Created by TIFF To PDF trial version, to remove this mark, please register this software.

VOL 6 Pg 26 (471)

No. 28063.

No. 28063

ANDRESS' SUBDIVISION

OF PART OF LOt 96 EAST OF BLACK RIVER NOW IN THE CITY OF ELYRIA LORAIN CO., OHIO

SCALE 1 INCH = 40 FEET

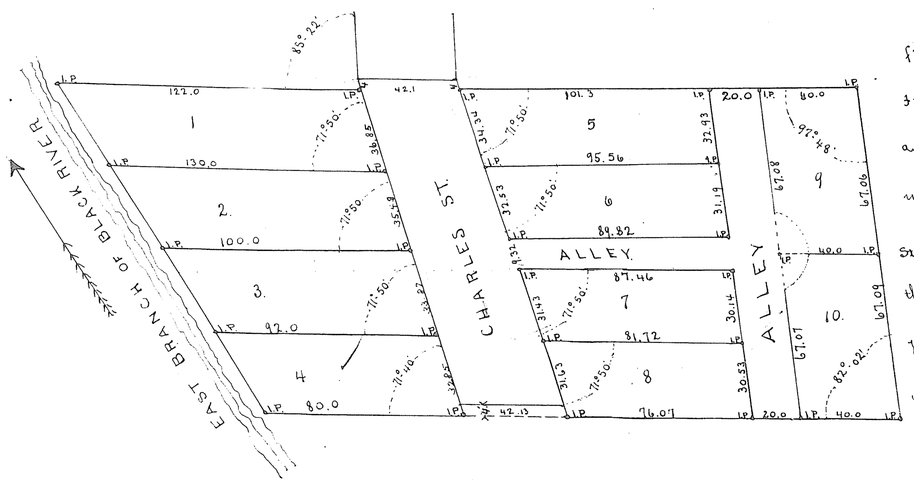

At the request of H. M. Andress, I have surveyed and platted Andress' Sub-division of part of lot 96 east of Black River now in the City of Elyria, Lorain Co. Ohio, and I hereby certify that the foregoing plat is a true representation of said Survey. Iron Pins have been placed at the points indicated on the plat. All measurements are given in feet and decimals thereof. L. N. Griffin C. E. Elyria O. Nov. 11- 1904.

I the undersigned H. M. Andress owner hereby certify that I have caused the foregoing plat to be made and surveyed, that I accept the same and hereby dedicate the streets as shown thereon to public use. Dated at Elyria O. this 10 day of July A. D. 1905 H. M. Andress Owner.

State of Ohio, Lorain Co. ss. Before me a Notary Public in and for said County personally appeared the above named H. M. Andress owner, who acknowledged the signing of the foregoing plat to be his free act and deed. In witness whereof I have hereunto set my hand & official seal at Elyria O. this 10 day of July A. D. 1905

Frank M. Whiteman Notary Public (Seal).

Elyria O. Nov. 11 1904. I have carefully examined the accompanying plat of Andress' Subdivision and hereby certify the same to be correct L. N. Griffin City Engineer.

I hereby certify that the plat of Andress' Subdivision as shown hereon was approved by the Board of Public Service at Elyria O. at a meeting held on the 11th. day of Aug A. D. 1905.

Scott Simman Clerk of the Board.

I hereby certify that Charles Court and the alleys shown on the accompanying plat of Andress' Subdivision of part of lot number 96 east of the east branch of Black River, Elyria Ohio, were duly accepted as public streets and alleys of the City of Elyria Ohio, by an ordinance No. 1217 duly passed for that purpose by the Council of the City of Elyria Ohio on October 3rd. 1905

Frank R. Jaunn Clerk of Council.

Recieved Sep. 26 1905 At 10^25 a. m.

Recorded Oct. 4 1905 Chas. E. Tucker Recorder.

No. 28101.

SLAVISH ADDITION

TO THE CITY OF LORAIN

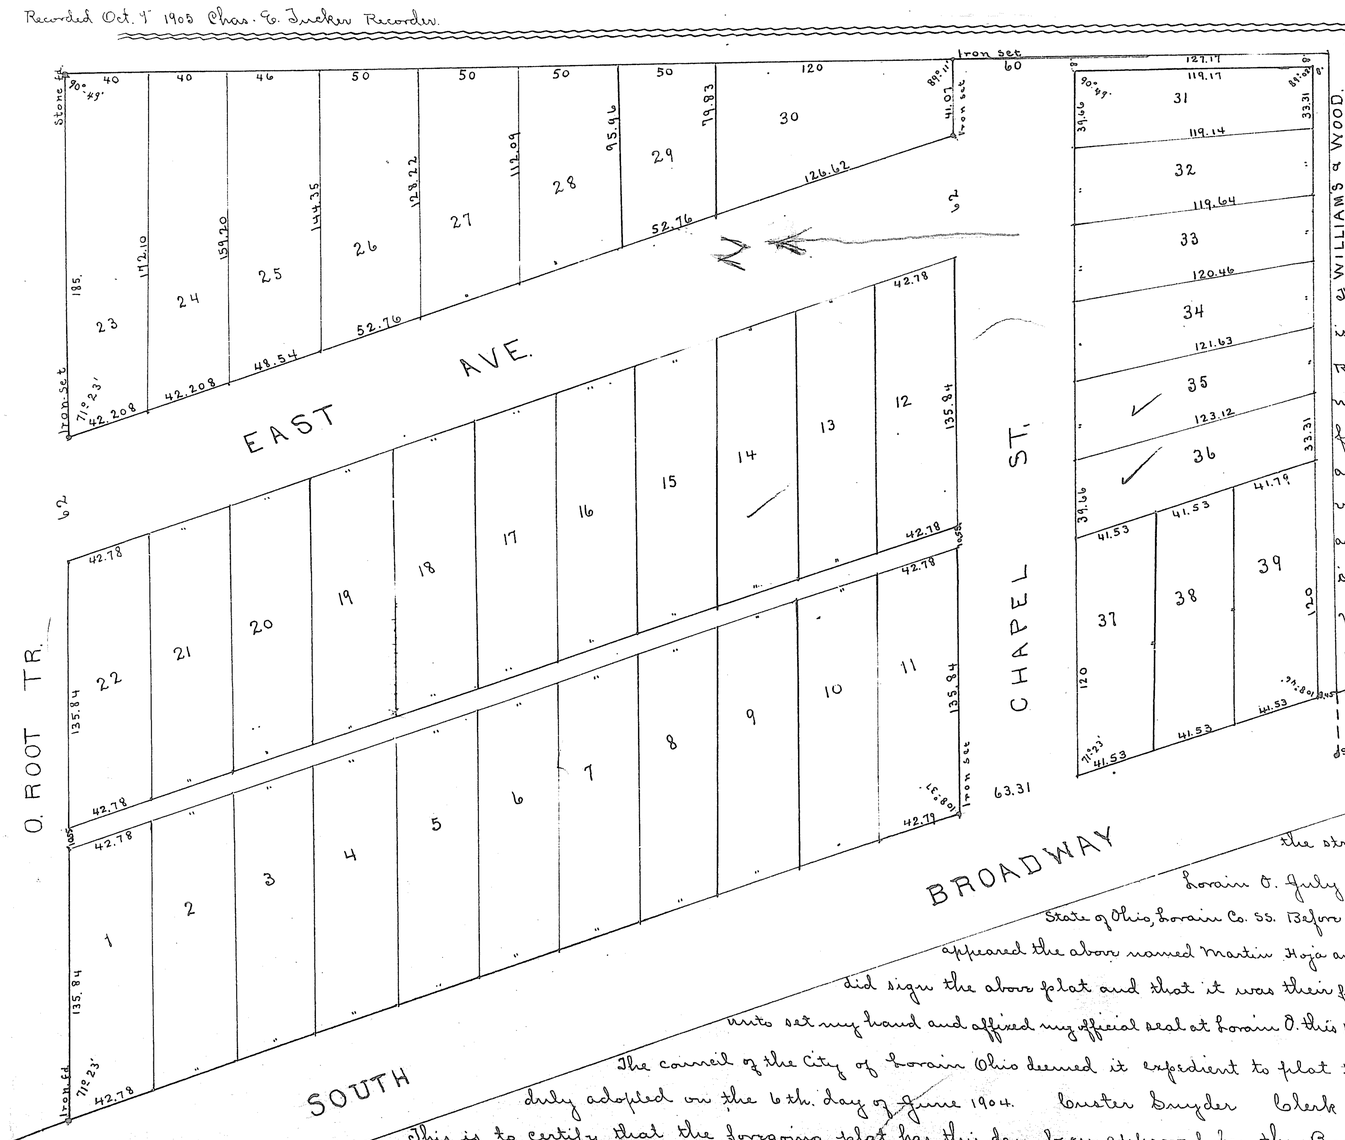

This addition made at the request of Martin Hoja et al. is a part of lot 93 Sheffield Township now in Black River township & the City of Lorain O. bounded on the north by O. Root's Add. on east by part of lot 93 Sheffield Twn. on the south by Williams & Woods Add. and on the west by the center line of South Broadway and contains 6 7/100 acres. South Broadway is a public highway, East Ave is an extension of East Ave. in O. Root's Add. Chapple street is 60 ft. wide. Monuments were found or set at points indicated. Distances are in feet and decimals. All of which I certify to be correct

Chas. S. Ferguson

We the undersigned owners of the land comprising this plat accept, sign and dedicate the streets and alleys as shown thereon to public use.

Lorain O. July 16, 1903. Geo. Novak. Trustee. Martin Hoja Trustee

State of Ohio, Lorain Co. ss. Before me a Notary Public in and for said Co., personally appeared the above named Martin Hoja and George Novak Trustees who acknowledged that they did sign the above plat and that it was their free act and deed. In testimony whereof I have hereunto set my hand and affixed my official seal at Lorain O. this 16, day of July 1903. S. H. Williams Notary Public (Seal)

The council of the City of Lorain Ohio deemed it expedient to plat the territory described herein by resolution duly adopted on the 6th. Day of June 1904. Lester Snyder Clerk of the Council

This is to certify that the foregoing plat has this day been approved by the Board of Public Service of the City of Lorain Ohio acting as platting commission of said city and record of same is hereby authorized. Witness our hands this 3rd. day of Nov. 1904.

H. Y. Baxter
N. H. Whitehouse } Board of Public Service.
George Wickens

Received Sep. 27 1905 at 9:30 a. m.

Recorded Oct. 16 1905 Chas. E. Tucker Recorder.

VOL 6 Pg 26 (471)