http://www.adultpdf.com
Created by TIFF To PDF trial version, to remove this mark, please register this software.

No. 28233.

MEADOWBROOK ALLOTMENT
ELYRIA OHIO

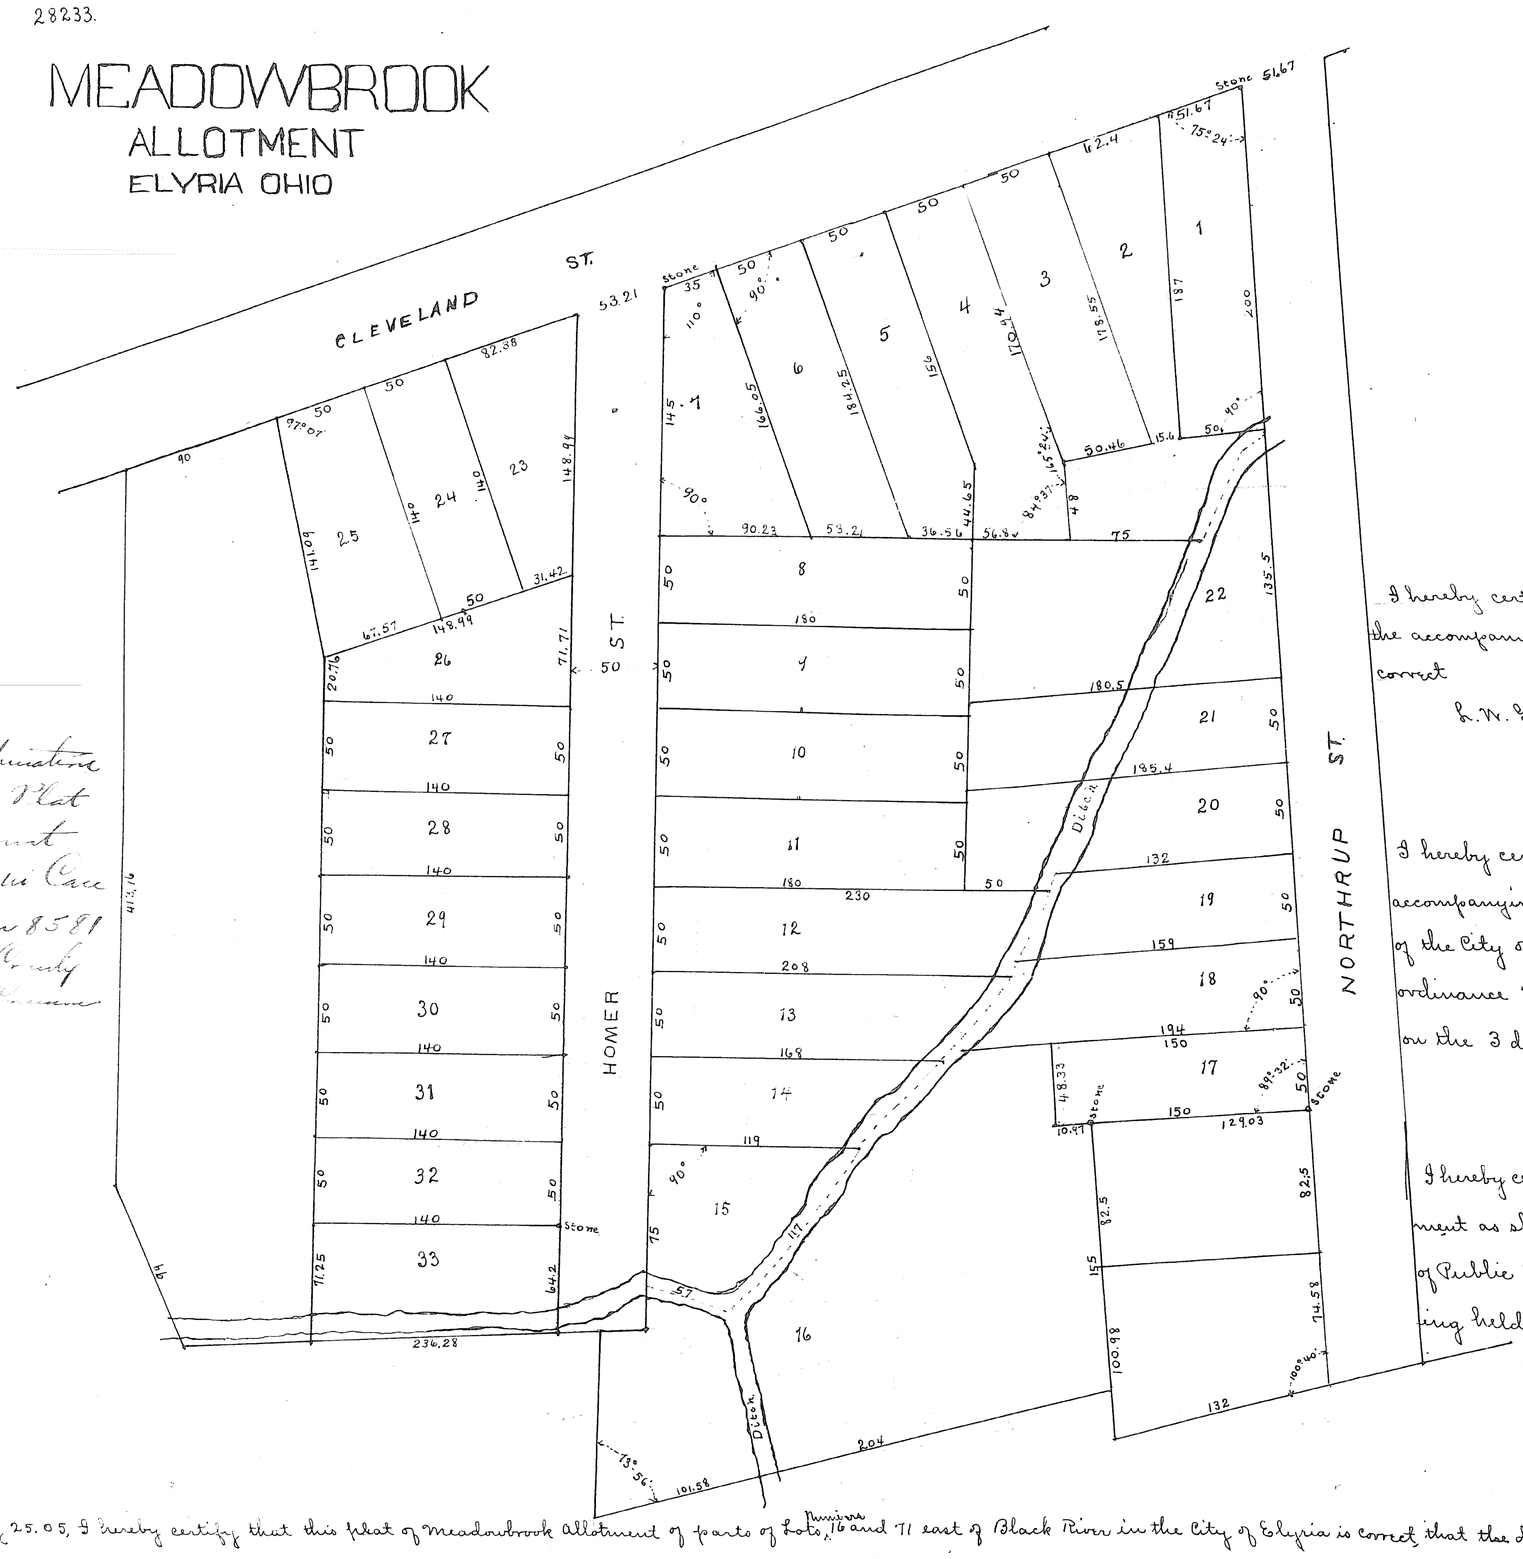

For Confirmation of this Plat see Court Record in Case Number 8581 Lorain County Court of Common Pleas"

I hereby certify that I have carefully examined the accompanying plat and find the same to be correct

L. W. Griffin City Engineer

I hereby certify that Homer St. as shown on the accompanying map was duly accepted as a public St. of the City of Elyria O. by the Council of said City by ordinance No. 1216 duly passed for that purpose on the 3 day of Oct. 1905.

Frank R. Farver Clerk of the Council

I hereby certify that the plat of Meadowbrook Allotment as shown hereon was approved by the Board of Public Service of the City of Elyria O. at its meeting held on the 25th day of Aug 1905.

Scott Hinman Clerk of the Board

Elyria O. May 25. 05, I hereby certify that this plat of Meadowbrook Allotment of parts of Lots Number 16 and 71 east of Black River in the City of Elyria is correct that the distances shown thereon are expressed in feet and decimal parts thereof, that monuments are placed as shown and that the scale of this plat is 60 feet to the inch that there are 1,70 acres in the lots and 33/100 of an acre in the half of Homer St. belonging to Hattie A. Chappell and there are 33/100 of an acre in the half of Homer St. and 3 94/100 acres in the unalotted land belonging to Sheldon Paddock and that Lots Nos. 1 to 7 inclusive of Paddock's addition are included hereon. C. H. Snow. Sur. Elyria O. 1905 We Sheldon Paddock owner of the east half and Hattie A. Chappell Executrix and Hattie A. Chappel owner of the west half of the land shown hereon as Homer street accept and adopt this plat and dedicate to public use for street purposes Homer St.

Sheldon Paddock. Hattie A. Chappell Executrix. Hattie A. Chappell. Annie Abbey.

State of Ohio, Lorain County ss. Before me a Notary Public in and for said County, personaly appeared the above named Sheldon Paddock and Hattie A. Chappell and Annie Abbey who acknowledged that they did sign the foregoing dedication and statement and that the same is their free act and deed. In testimony whereof I have hereunto set my hand and official seal at Elyria Ohio this 6th day of June 1905.

L. D. Hamlin Notary Public. (Seal)

Received Oct. 6th 1905 at 11- A.M.
Recorded Oct. 20th 1905 Chas. E. Tucker Recorder.

VOL 6 B 27 (4172)