http://www.adultpdf.com
Created by TIFF To PDF trial version, to remove this mark, please register this software.

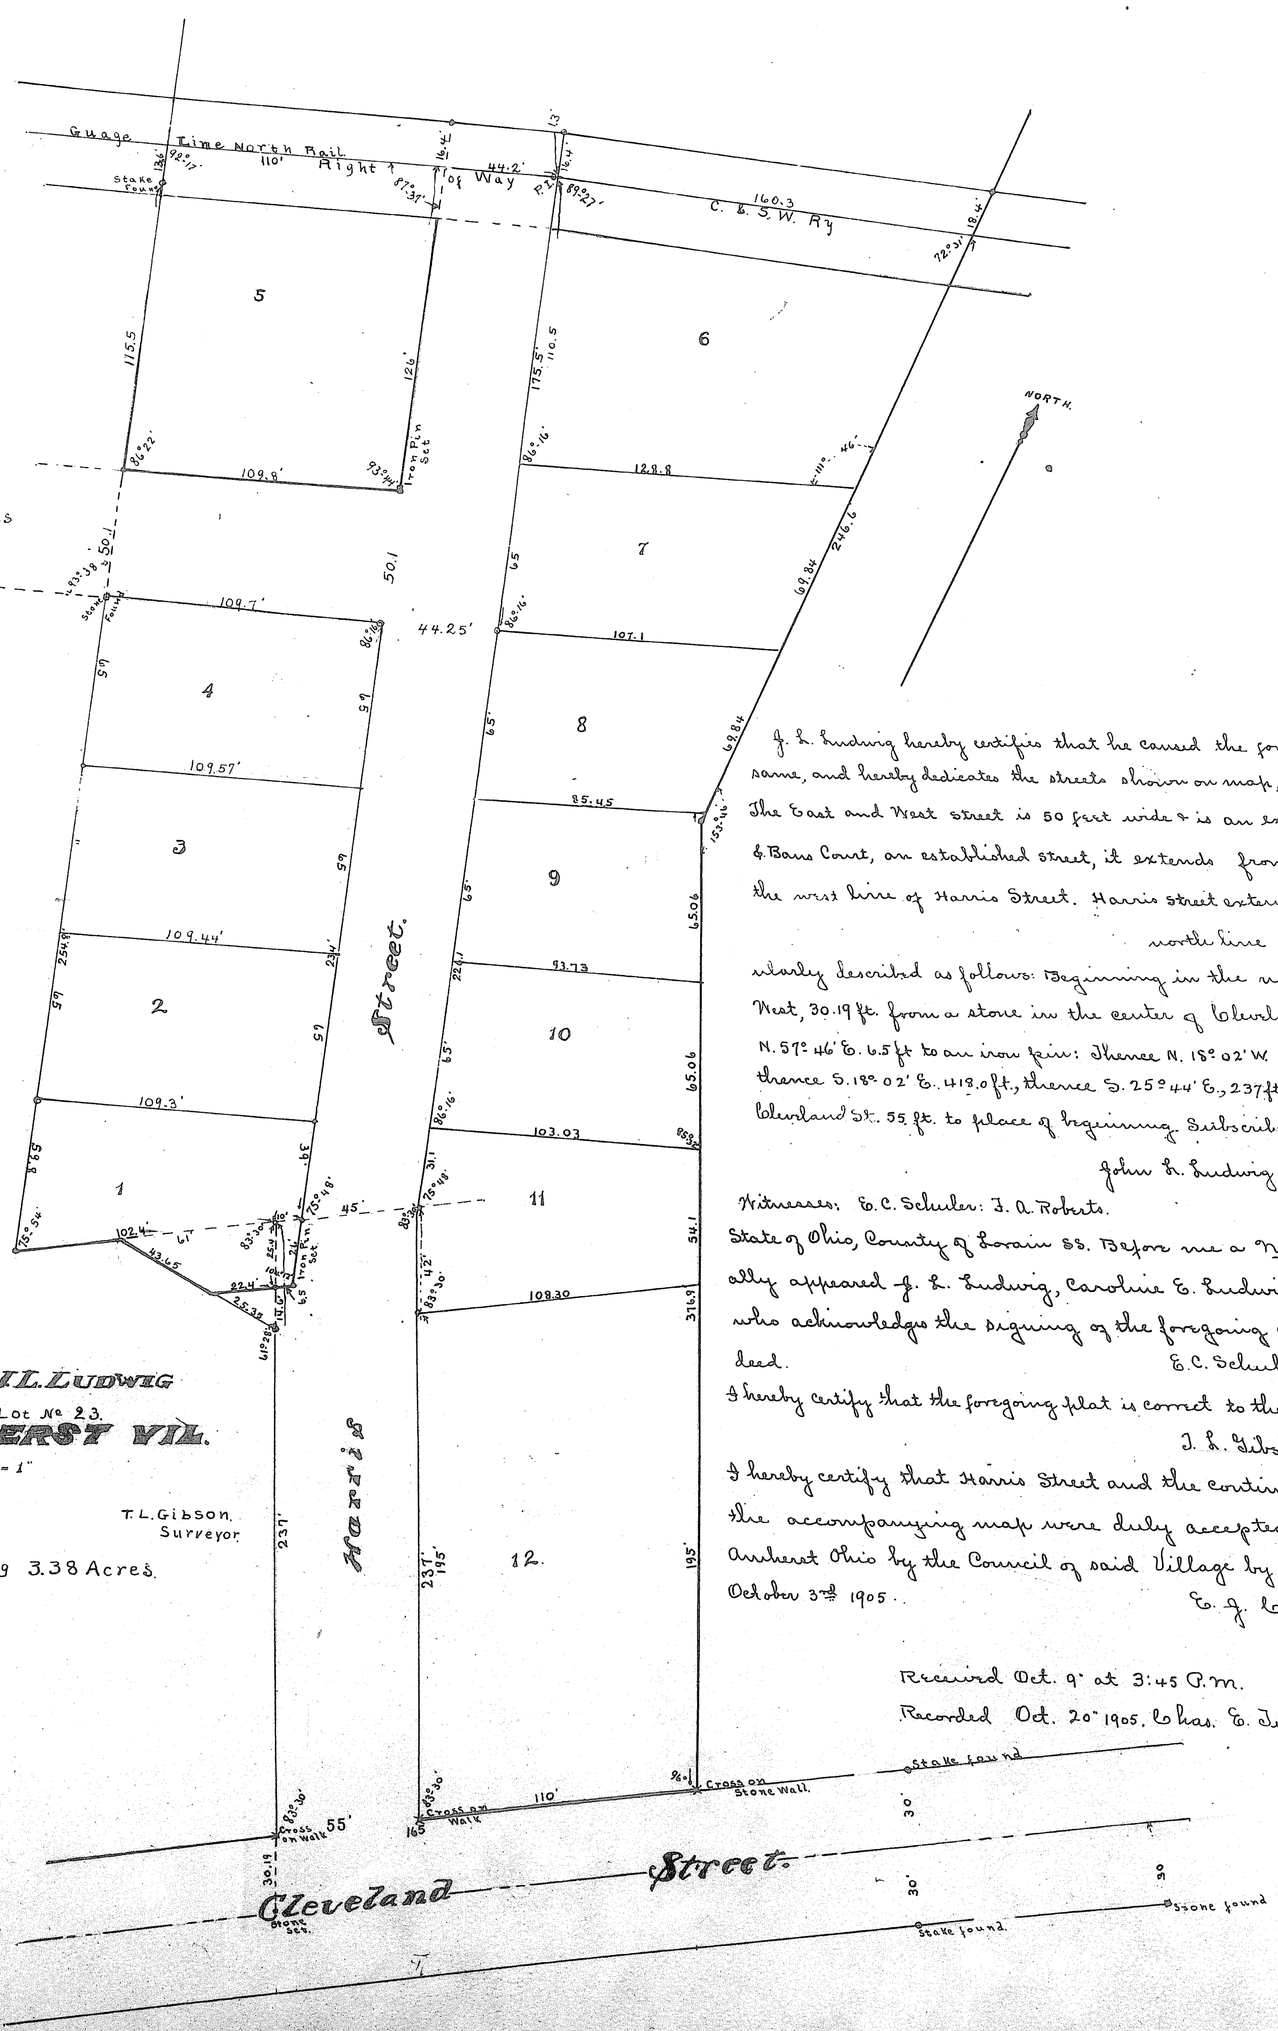

J. L. Ludwig hereby certifies that he caused the foregoing survey and plat to be made, and accepts same, and hereby dedicates the streets shown on map, and described as follows, to public use:-
The East and West street is 50 feet wide & is an extension of, and in exact alligunment with Baker & Baus Court, an established street, it extends from the west boundary of this tract to the west line of Harris Street. Harris street extends from the north line of Cleveland St. to the north line of the C. & S. N. Ry right of way and is particularly described as follows: Beginning in the north line of Cleveland St. at a point N. 25° 44' West, 30.19 ft. from a stone in the center of Cleveland St.: Thence N. 25° 44' W. 211.6 ft. Thence N. 57° 46' E. 6.5 ft to an iron pin: Thence N. 18° 02' W. 452.5 feet: Thence north 69° 35' E. 44.2 ft., thence S. 18° 02' E. 413.0 ft., thence S. 25° 44' E., 237 ft., thence S. 57° 46' W. along the north line of Cleveland St. 55 ft. to place of beginning. Subscribed and sworn to this 19 day of - A.D. 1905

John L. Ludwig. Caroline E. Ludwig

Witnesses: E. C. Schuler: J. A. Roberts.

State of Ohio, County of Lorain ss. Before me a Notary Public in and for said County, personally appeared J. L. Ludwig, Caroline E. Ludwig who is personally known to me and who acknowledge the signing of the foregoing certificate to be their own free act and deed.

E. C. Schuler Justice of the Peace

I hereby certify that the foregoing plat is correct to the best of my knowledge and belief.

T. L. Gibson Surveyor.

I hereby certify that Harris Street and the continuation of Baker & Baus Court as shown on the accompanying map were duly accepted as public streets of the Village of North Amherst Ohio by the Council of said Village by an ordinance duly passed for that purpose October 3rd 1905.

E. J. Coon Clerk of the Council

Received Oct. 9th at 3:45 P.m.

Recorded Oct. 20th 1905. Chas. E. Tucker Recorder.