http://www.adultpdf.com
Created by TIFF To PDF trial version, to remove this mark, please register this software.

VOL 6 B30(472)

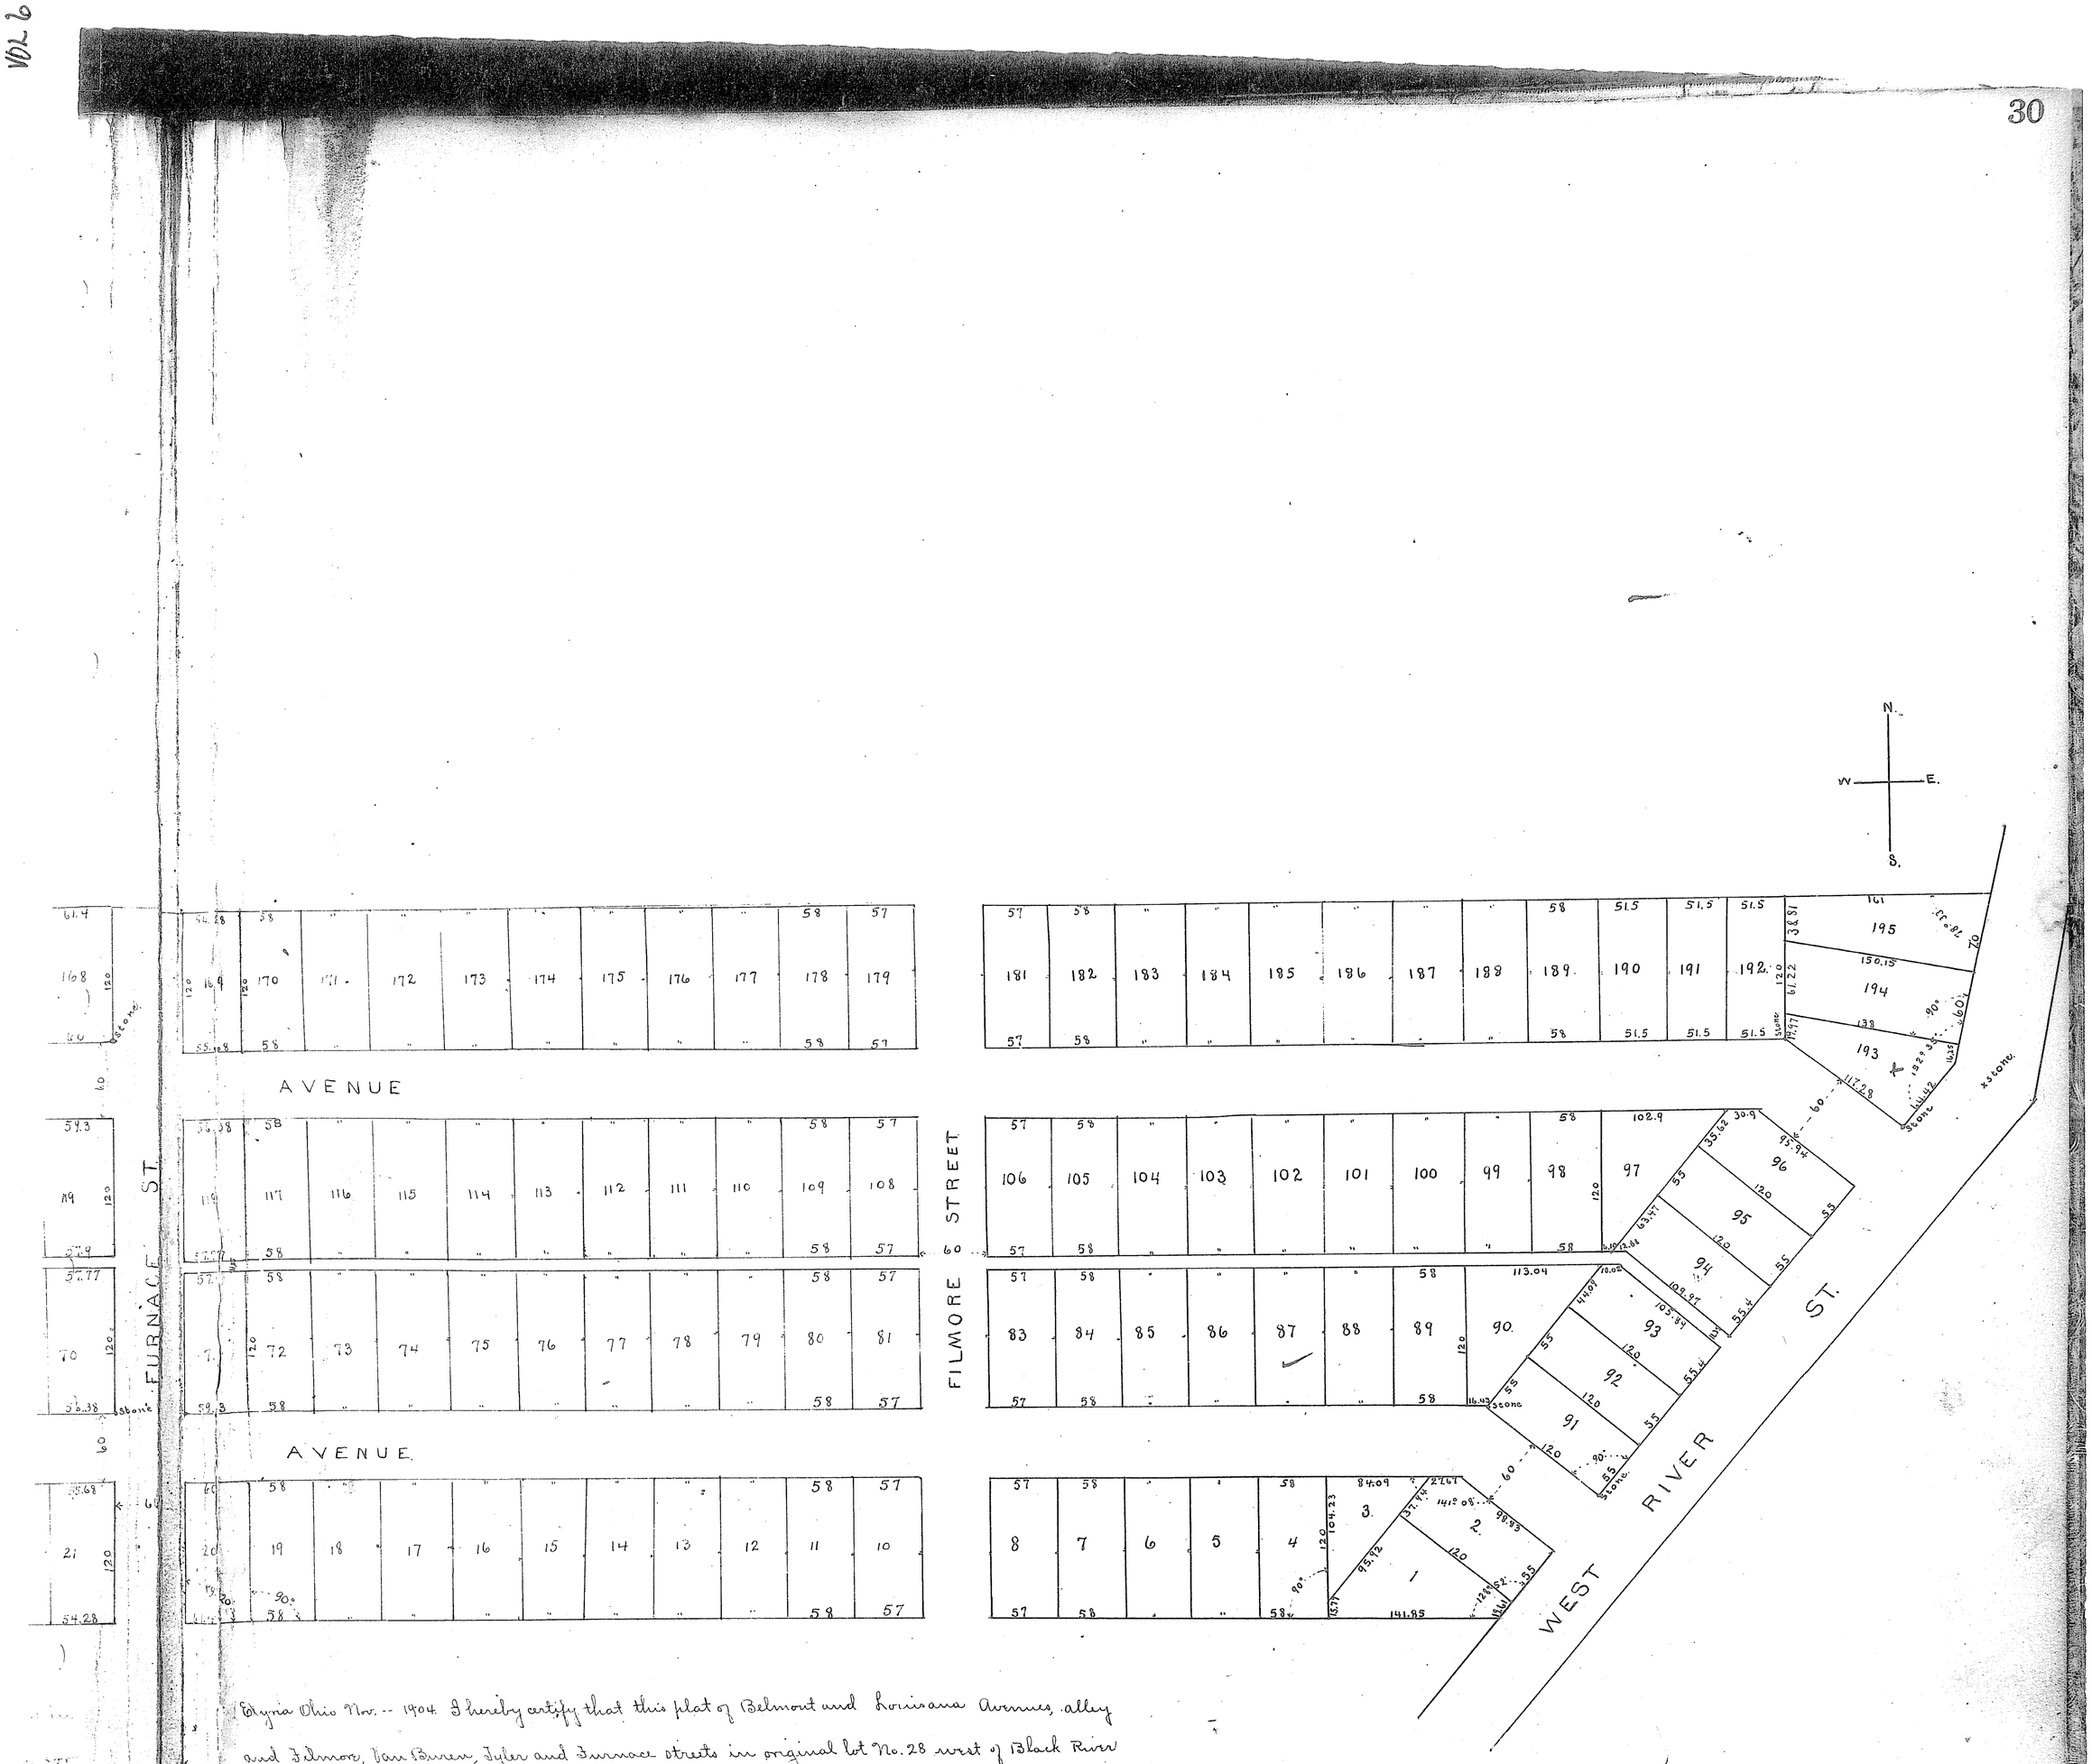

Elyria Ohio Nov. -- 1904 I hereby certify that this plat of Belmont and Louisana Avenues, alley and Filmore, Van Buren, Tyler and Furnace streets in original lot No. 28 west of Black River of the Village of Elyria now City of Elyria has thereon stated distances in feet and decimals parts thereof and that stone monuments are located as indicated thereon. The lines of Furnace street are a continuation of the said street lines, south of West River Street in straight lines. Scale 80 feet to the inch. All of which I hereby certify to be correct.

C. H. Snow Surveyor.

I hereby certify that I have examined the accompanying plat and find the same to be correct. C. M. Theobald. City Engineer.

I, hereby certify that the accompanying plat was approved by the Board of Public Service of the City of Elyria O. at its meeting held on the -- day of Aug. 25th 1905.

Scott Hinman Clerk of Board.

Received Oct. 12th 1905 at 4 30 P. M.

Recorded Nov. 1st 1905 Chas. E. Tucker Recorder

For vacation of Un-Named Street see Deed Vol. 1174 # 246217 Pg. 303
For vacation of Part of Van Buren Street R/W see Deed Vol. 1292 # 98253 Pg. 282 and
" " portion of 30' Alley in Clowardale & Mendelson Sub Vol 1412 # 240396 Pg 276

VOL 6 B30(472)