http://www.adultpdf.com
Created by TIFF To PDF trial version, to remove this mark, please register this software.

No. 28718½

DILWORTH'S EAST ELYRIA.

SUBDIVISION OF TWP. LOTS 35, 36, 37 & 38.

Scale 1 inch = 100 feet.

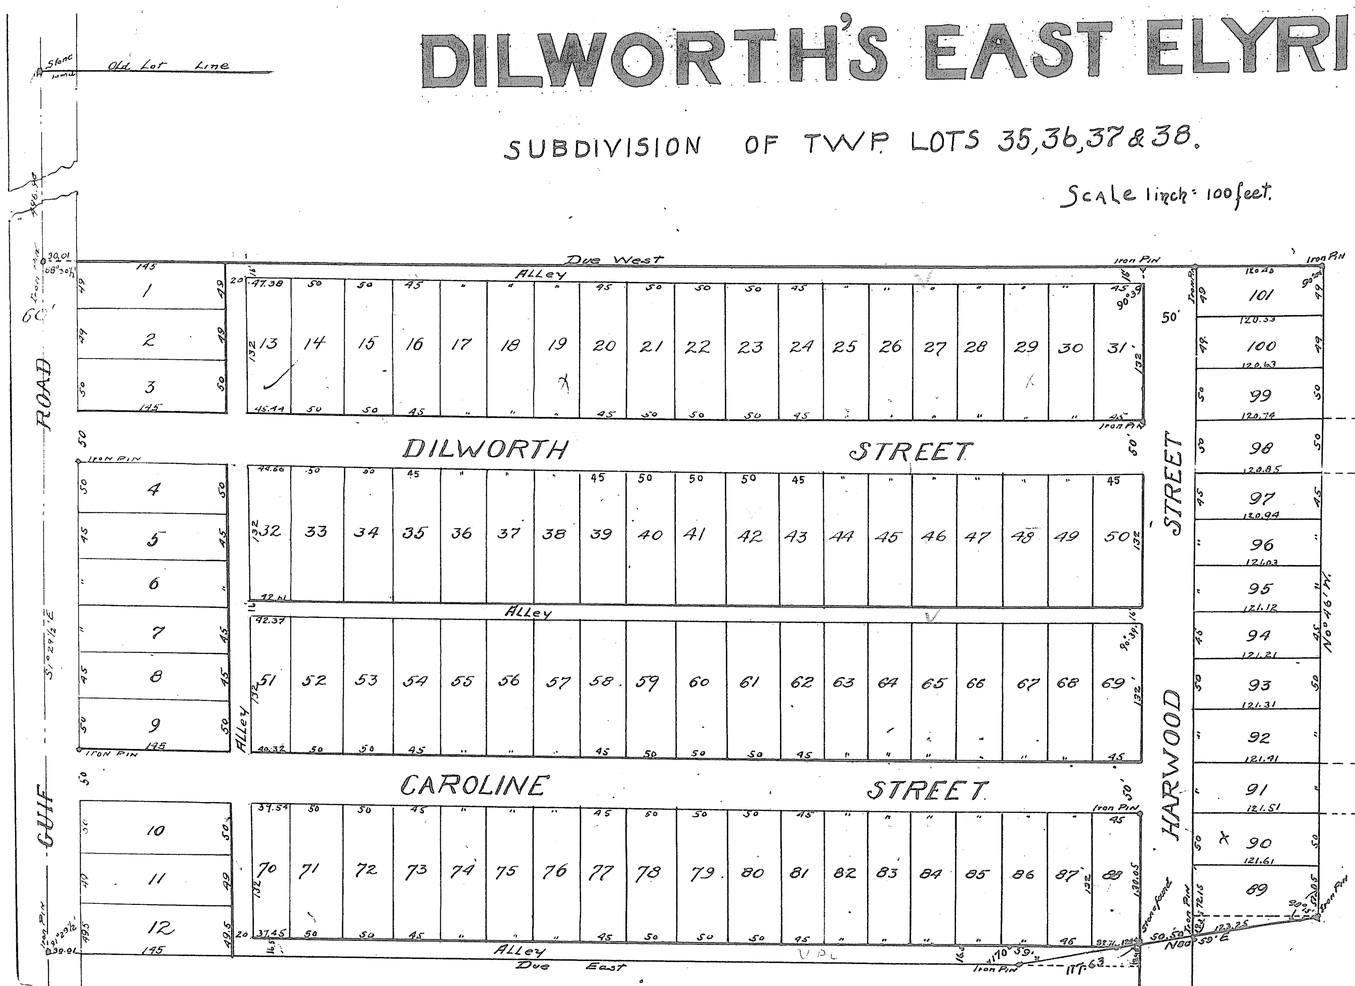

This Allotment of 19 $\frac{15}{100}$ Acres is made from land deeded by Sheriff of Lorain Co. to Geo. A. Ely Trustee, by deed recorded in Vol. 77. Page 335, Lorain County Records of deeds. The Gulf Road is an established highway. Harwood St. is 50 feet wide and is an extension of, and in exact line with Harwood street as already established to the north line of this allotment. Dilworth and Caroline Streets are 50 feet wide and extend from the Gulf road to Harwood St. All of the streets and alleys shown on this map are to be dedicated to public use. Monuments were found or set at points so indicated. Distances are given in feet and decimals thereof all of which I certify to be correct. J. R. Gibson Surveyor.

I, the owner of the land embraced in this plat accept the same and dedicate Dilworth, Caroline and Harwood streets and the Alleys shown on this map to public use.

DeWitt Dilworth.

State of Pennsylvania, County of Allegheny ss. Before me an Alderman in and for said County appeared the above DeWitt Dilworth who acknowledged that he did sign the above map and it was his free act and deed. In witness whereof I hereunto set my hand and seal at Pittsburg this 4th day of November. A. D. 1905

J. D. Walker Alderman. My Commission expires May 2nd. 1910.

Elyria, Ohio - - 1905. I have carefully examined the accompanying plat of Dilworths East Elyria and hereby certify the same to be correct

C. M. Theobald City Engineer.

I hereby certify that the Plat of Dilworths East Elyria, as shown hereon was approved by the Board of Public Service of the City of Elyria Ohio at its meeting held on the 26th day of Oct. 1905.

Scott Hinman Clerk of Board.

I hereby certify that Dilworth, Harwood and Caroline streets as shown on the accompanying map were duly accepted by the Council of the City of Elyria Ohio, as public streets of said City, by ordinance No. 1224 duly passed for that purpose on the 6th. day of Nov. A. D. 1905.

Frank R. Janser Clerk of Council

Received Nov. 9. 1905 at 4 30 P. M.

Recorded Nov. 14. 1905 Chas. E. Tucker Recorder.

Vacation of Alley: Deed Vol. 668 Page ~~668~~ 253 # 506769

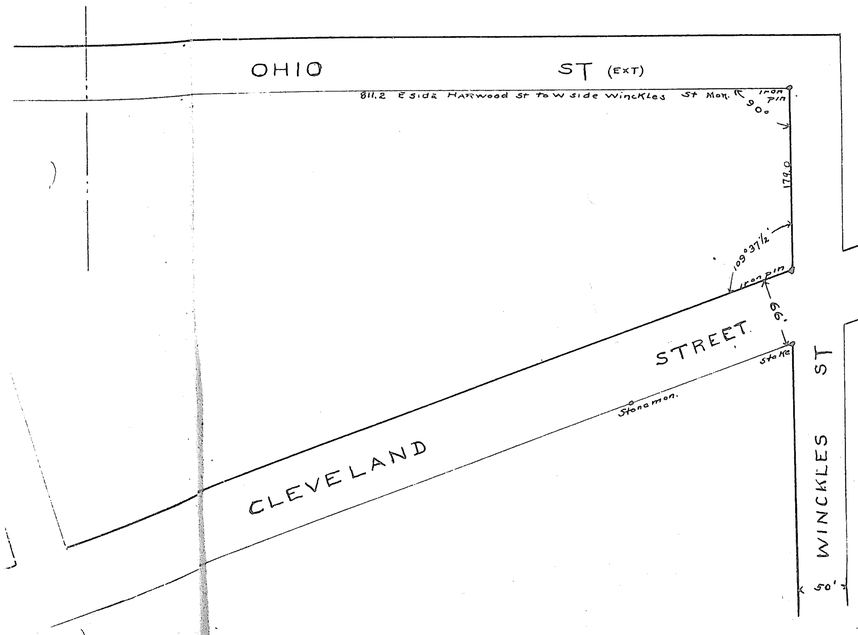

At the request of the Board of Public Service of Elyria O. I have surveyed Ohio Street to Winkles street and Winkles Street to Cleveland street across lots #38, 37, 36, 35, 34 + 17 east of Black River now in the City of Elyria Lorain Co. Ohio and hereby certify the accompanying plat to be a true representation of said survey. Ohio street is 50 ft. in width from Gulf street to Winckles street. Winckles street is 50 ft. in width from Ohio street to Cleveland street. Stone monuments and Iron pins have been placed at all points so marked on the map. Measurements are given in feet and decimals thereof. All of which I certify to be correct

Elyria Ohio. C. M. Theobald City Engineer

We hereby certify that the platting of Ohio street and Winckles street as shown herein was approved by the Board of Public Service, Elyria Ohio by a resolution duly passed for that purpose at a meeting held on the 23rd day of Nov. 1905.

Scott Hinman
Clerk of Board

H. M. Andrews
James C. Smith
G. Rendlin
Board of Public Service

Received Dec. 27. 1905 at 3:06 P. M. Recorded Jan. 15. 1906. Chas. E. Tucker Recorder.