http://www.adultpdf.com
Created by TIFF To PDF trial version, to remove this mark, please register this software.

No. 29663.

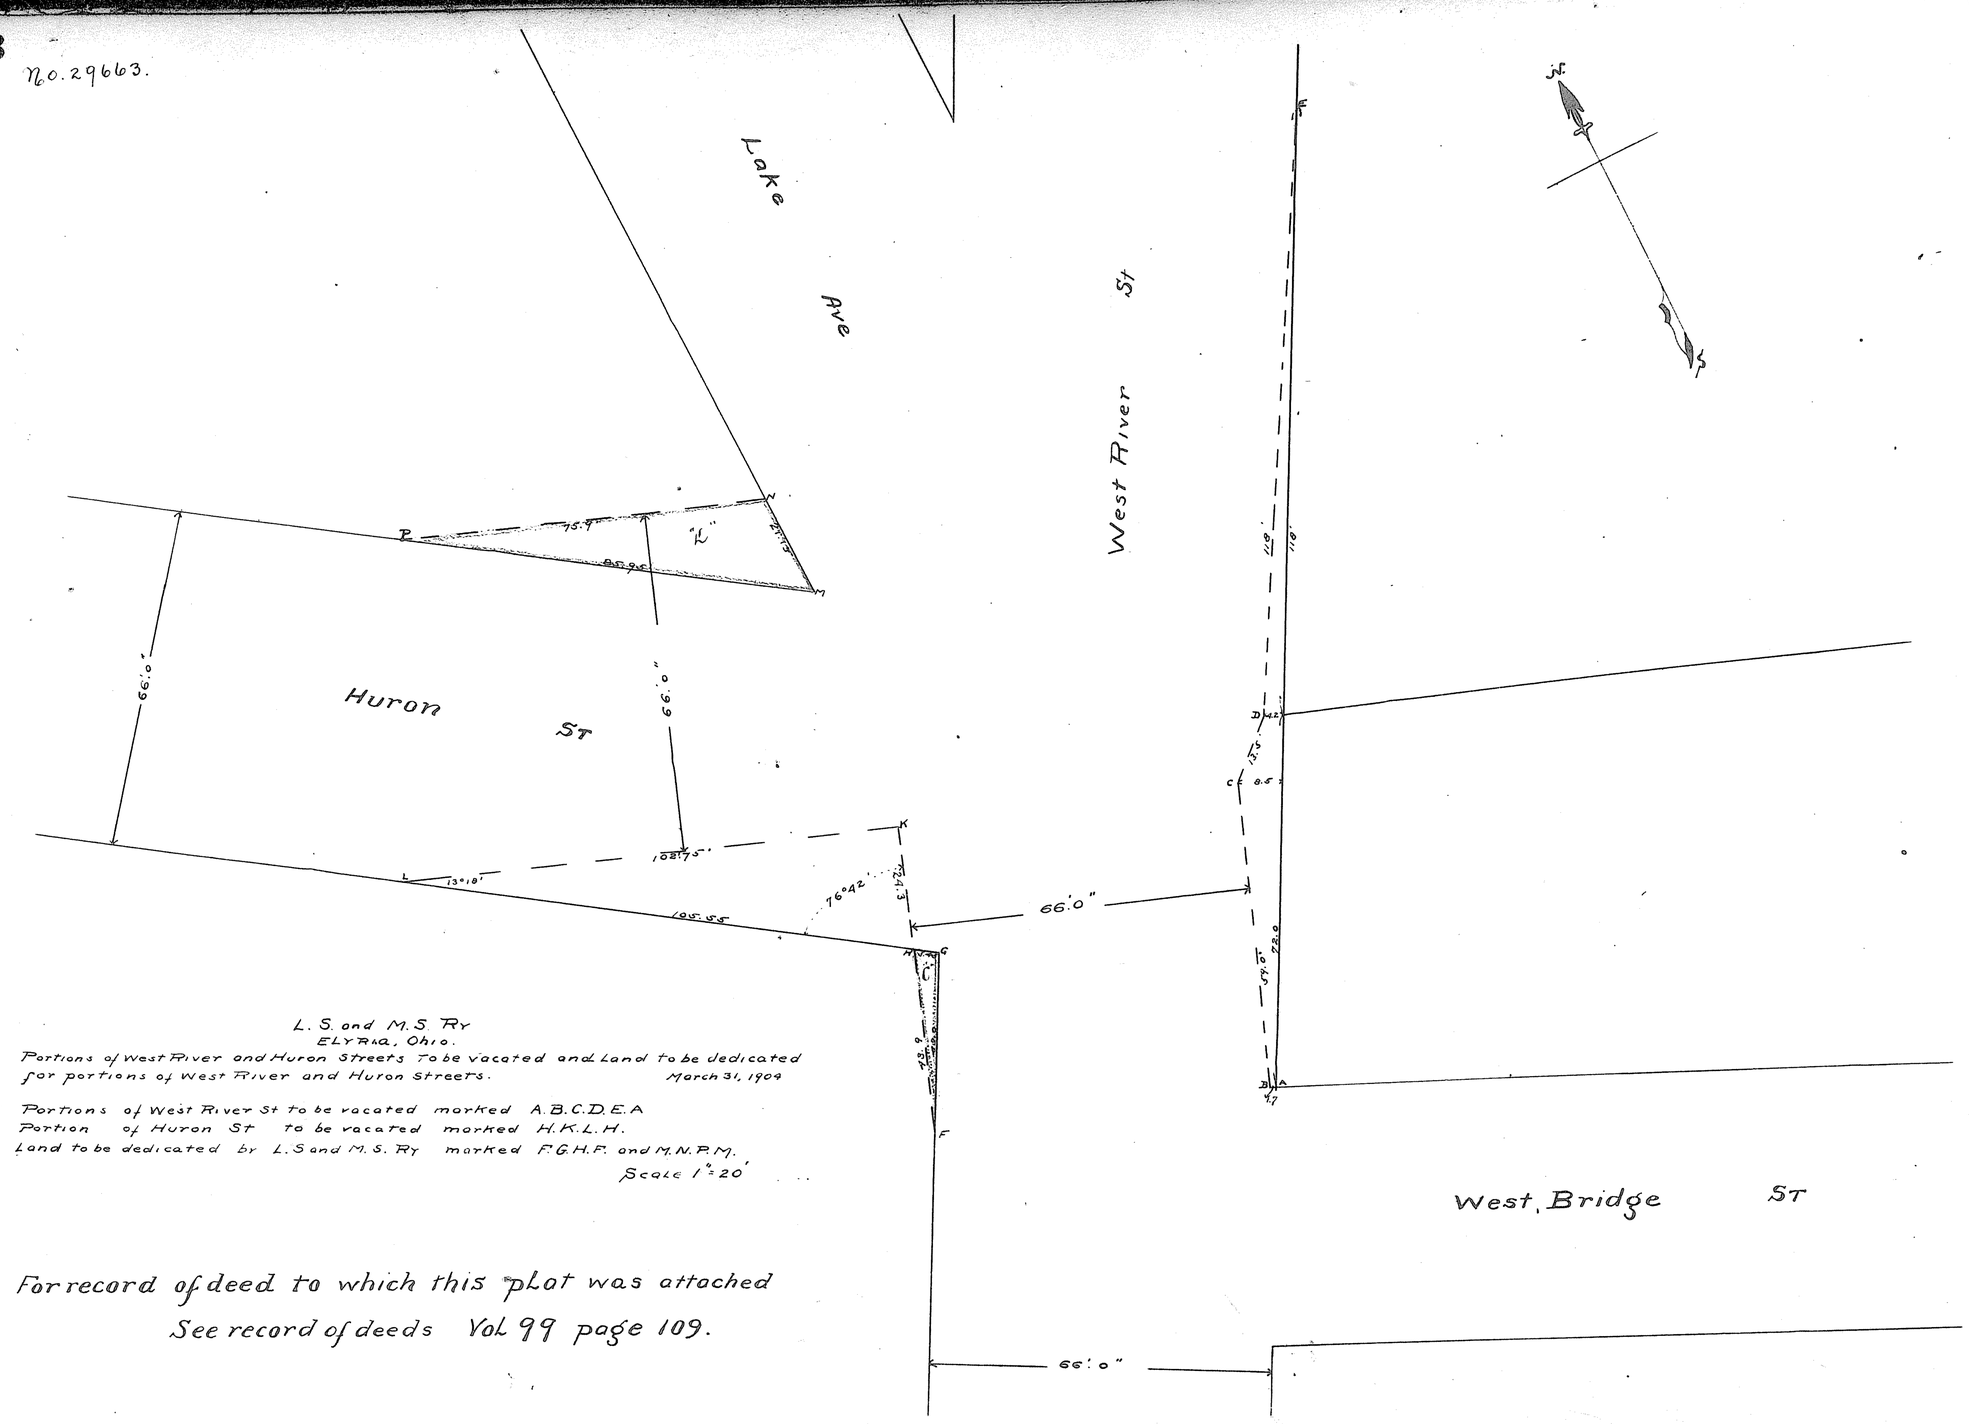

For record of deed to which this plat was attached
See record of deeds Vol. 99 page 109.

No. 29993

S. MENDELSON'S

PARK HEIGHTS ALLOTMENT

OF PARTS OF LOTS, 159, 160, 161, 162 and 163 West of Black River
NOW IN the City of ELYRIA LORAIN COUNTY, OHIO.

Scale 1 inch - 100 feet

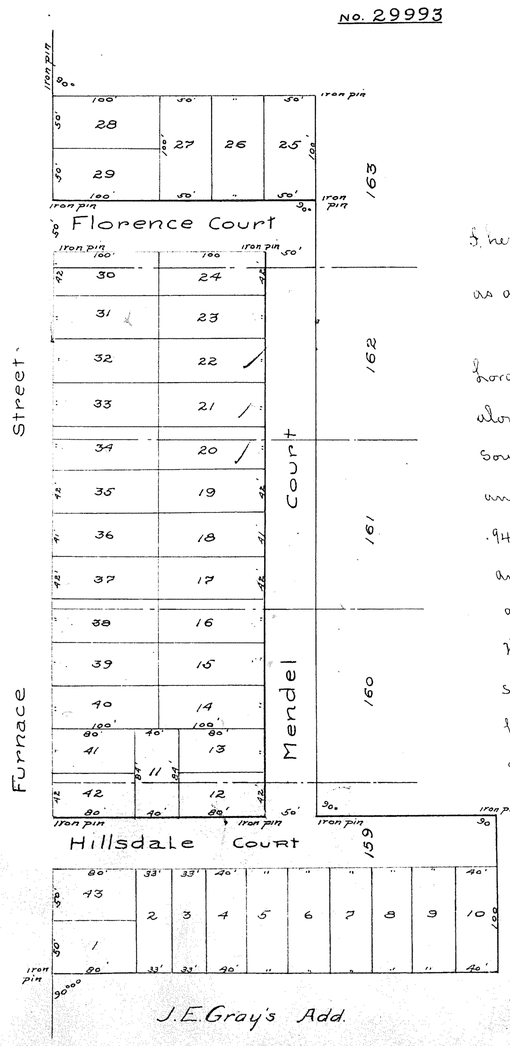

I hereby certify that Hillsdale Court as shown on the accompanying plat of S. Mendelson's Park Heights allotment was accepted as a public street of the City of Elyria, Ohio by Ordinance No. 1228 passed Nov. 21, 1905.– Frank R. Sawyer Clerk of Council.

S. Mendelson's Park Heights allotment of part of lots 159, 160, 161, 162 and 163 West of Black River now in the City of Elyria Lorain County Ohio, is bounded and described as follows: Beginning at an iron pin on the N.W. corner of J.E. Grays Add. running thence along the east line of Furnace street 845 ft. to an iron pin, thence east at right angle to Furnace street 250 ft. to an iron pin thence south parallel to Furnace street 695 ft. to an iron pin: thence east at right angle 176 ft. to an iron pin; thence south at right angle 150 ft an iron pin: thence west 426 ft. to the place of beginning, containing 5.456 acres of land to be divided as follows: 1.668 acres in lot 159, .947 in lot 160, .947 in lot 161, .947 in lot 162, .947 in lot 163. Mendel Court, Florence Court, and Hillsdale Court are each 50 ft. in wid and are to be dedicated to public use. Iron pins have been placed at all points so marked on the map. Dimensions are given in ft and decimals thereof. All of which I hereby certify to be correct.– Elyria O. May. 1905 G. A. Lagrow C.E.

We the undersigned S. Mendelson, hereby certify that we are the sole owner of the land embraced within the foregoing plat that we have caused said plat to be made and surveyed by G. A. Lagrow C.E.: that we accept the same and hereby dedicate Mendel Court, Florence Court, and Hillsdale Court to public use. Dated June 20" 1905 – S. Mendelson – Mary A. Life – James McCrann – Ellen McCrann – Chas. N. Pallas.

State of Ohio, Lorain County ss – Before me a Notary Public in and for said County personally appeared the above named S. Mendelson, Mary A. Life, Ellen McCrann, C. N. Pallas, J. McCrann who acknowledged the signing of the foregoing plat to be their free act and deed. In witness whereof I have hereunto set my hand and official seal at Elyria O. this 20" day of June 1905 Frank A. Smith Notary Public.

I, hereby certify that the plat of S. Mendelson's Park Heights Allotment as shown hereon was approved by the Board of Public Service of Elyria O. at a meeting held on the 20th. day of July A.D. 1905. Scott Hinman Clerk of the Board.

Elyria O. July 6. 1905. I have carefully examined the accompanying plat of the Park Heights Allotment and hereby certify the same to be correct.
L. N. Griffin City Engr.

Received for record February 9, 1906 at 3^00 P.M.
Recorded February 27 1906
Chas. E. Tucker Recorder.

VOL 6 P 33 (4/13)