http://www.adultpdf.com
Created by TIFF To PDF trial version, to remove this mark, please register this software.

VOL 6 B34 (423)

30111.

30111

For record of lease relating to this plat see Lease Vol. 5 pg 72.

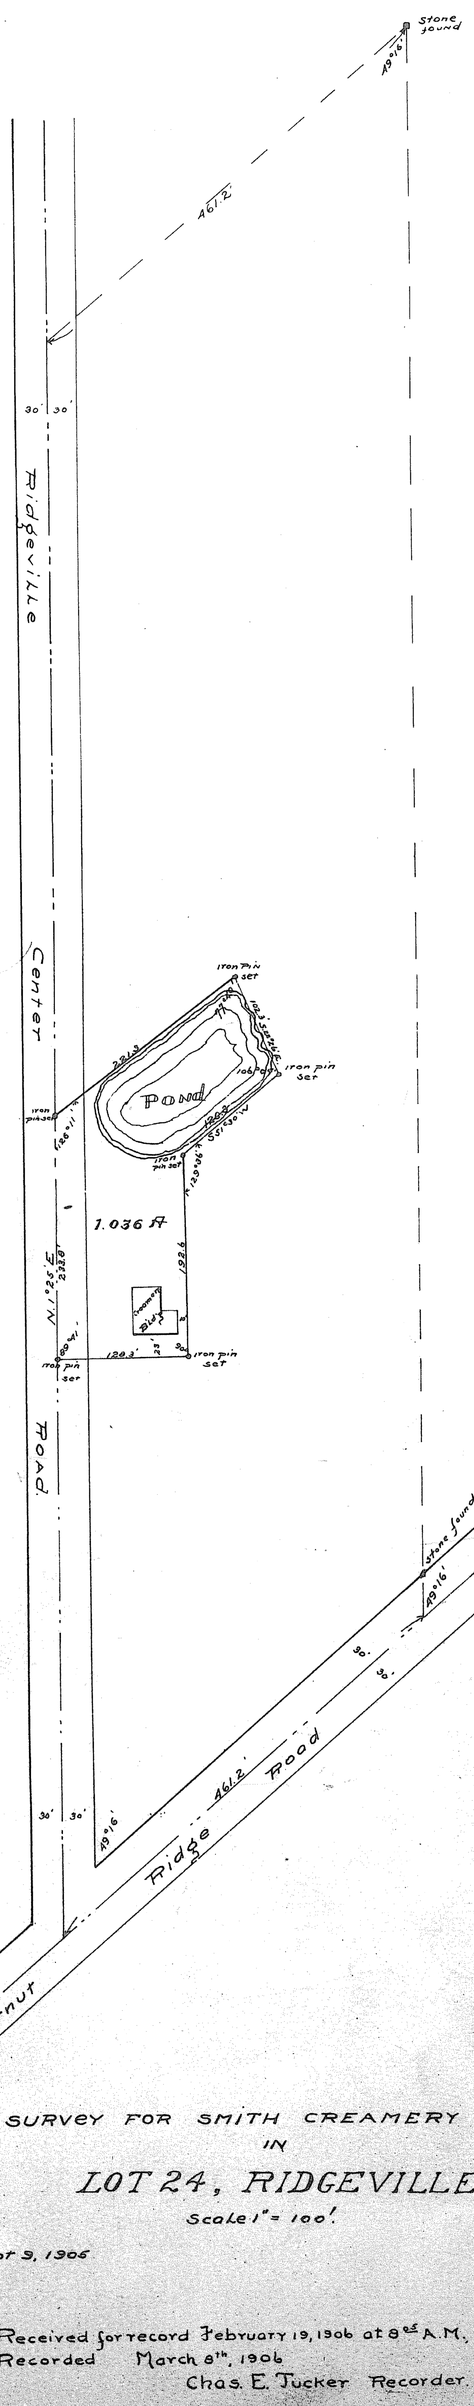

SURVEY FOR SMITH CREAMERY CO.
IN
LOT 24, RIDGEVILLE
Scale 1" = 100'.

Sept 9, 1906

T.L. Gibson Surveyor

Received for record February 19, 1906 at 8 o'cl A.M.
Recorded March 8th 1906
Chas. E. Tucker Recorder.

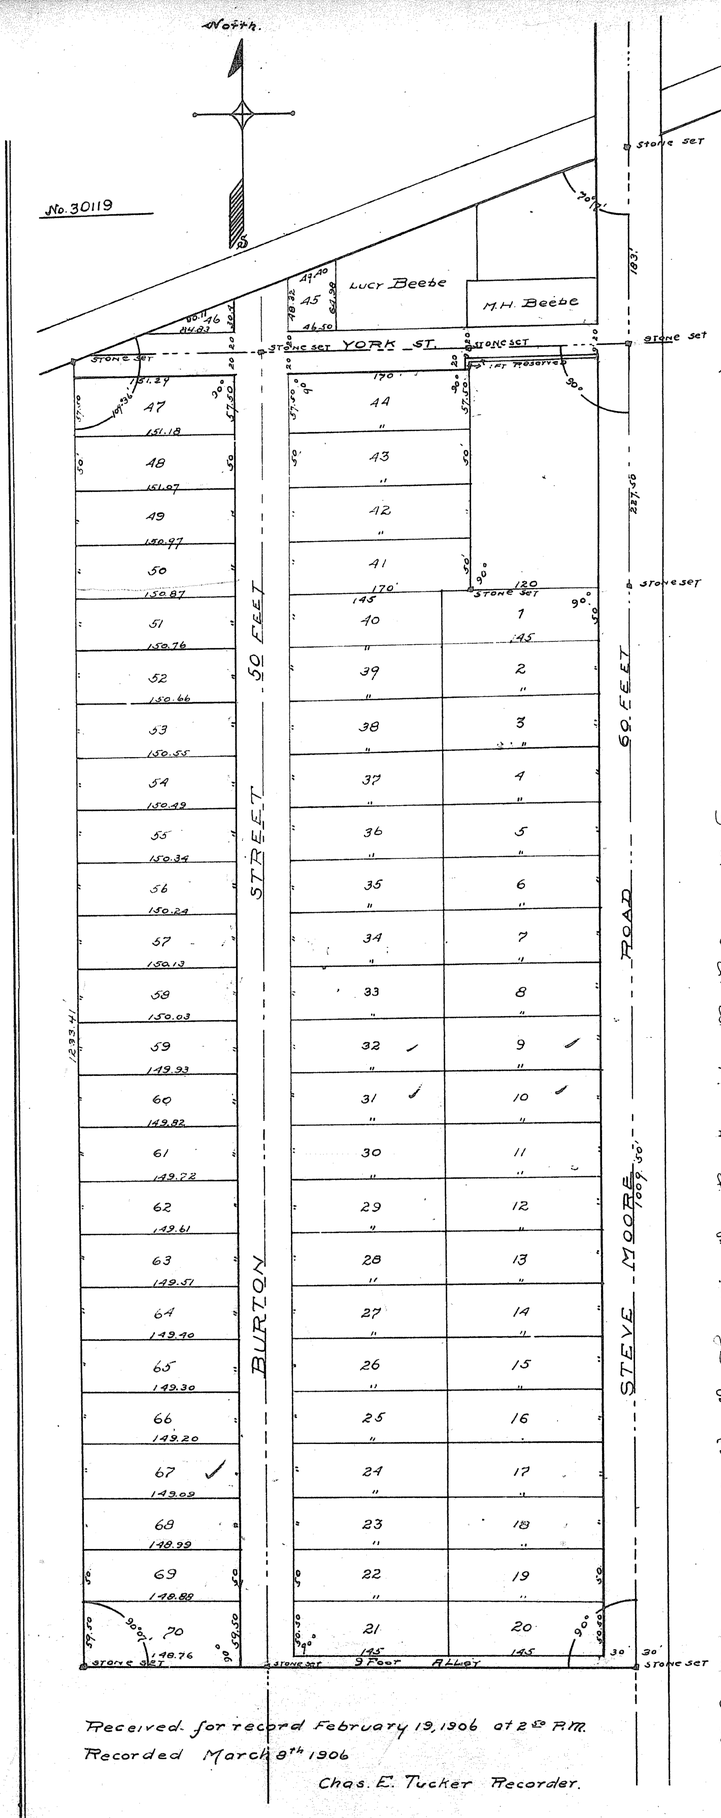

Received for record February 19, 1906 at 2 o'cl P.M.
Recorded March 8th 1906
Chas. E. Tucker Recorder.

BEACH PARK
ALLOTMENT

Subdivision of part of Section 6
Avon Township, Lorain County, Ohio.

Bounded on the north by the south line of the right of way of The Lake Shore Electric Railway Company; on the east by the center line of the Steve Moore Road; on the south by land owned by Charles Beard, and on the west by land owned by the Lake Shore Electric Railway Company excepting and reserving from the above described land, land heretofore conveyed by Thomas C. Burlingame to J. Cotton, M. H. Beebe, Robert Parks, George Shields, William Fields and Lucy A. Beebe. Said premises hereby conveyed to contain about fourteen (14) acres of land, be the same more or less, but subject to all legal highways.

We the undersigned owners of the land shown on this map do hereby assent to and adopt the same having been made at our request and do hereby dedicate to public use Burton street 50 feet wide York street 40 feet and 29 feet wide, an alley 9 feet wide. All as shown on map. In witness whereof we hereunto set our hands this 2 nd. day of February 1906.

Signed and Acknowledged in the presence of.
J. J. Strenick. A.C. Calhoun

M. H. Beebe Trustee
Lucy A. Beebe
Miles H. Beebe

State of Ohio, County of Lorain ss. On this 2 nd. day of February A.D. 1906 before me a Notary Public in and for said County and State personally appeared Miles H. Beebe, Lucy Beebe and Miles H. Beebe Trustee, who severally acknowledged that they did sign the foregoing assent and dedication, that they assent to and adopt this map and the dedication of the streets shown thereon and that said assent dedication and map are their free act and deed. Witness my hand and official seal the day and year above written.

J. J. Strenick Notary Public
(Seal)

Sub-division of a part of Section 6 Avon Township Lorain County Ohio. The dimensions are given in feet and decimal parts of a foot. Stone monuments are set as shown on map. Scale 100 feet = 1 inch. I certify this map and survey to be correct.

Eugene E. Boalt C.E.
Surveyor.

VOL 6 B34 (423)