VOL 6 B36 (HY)

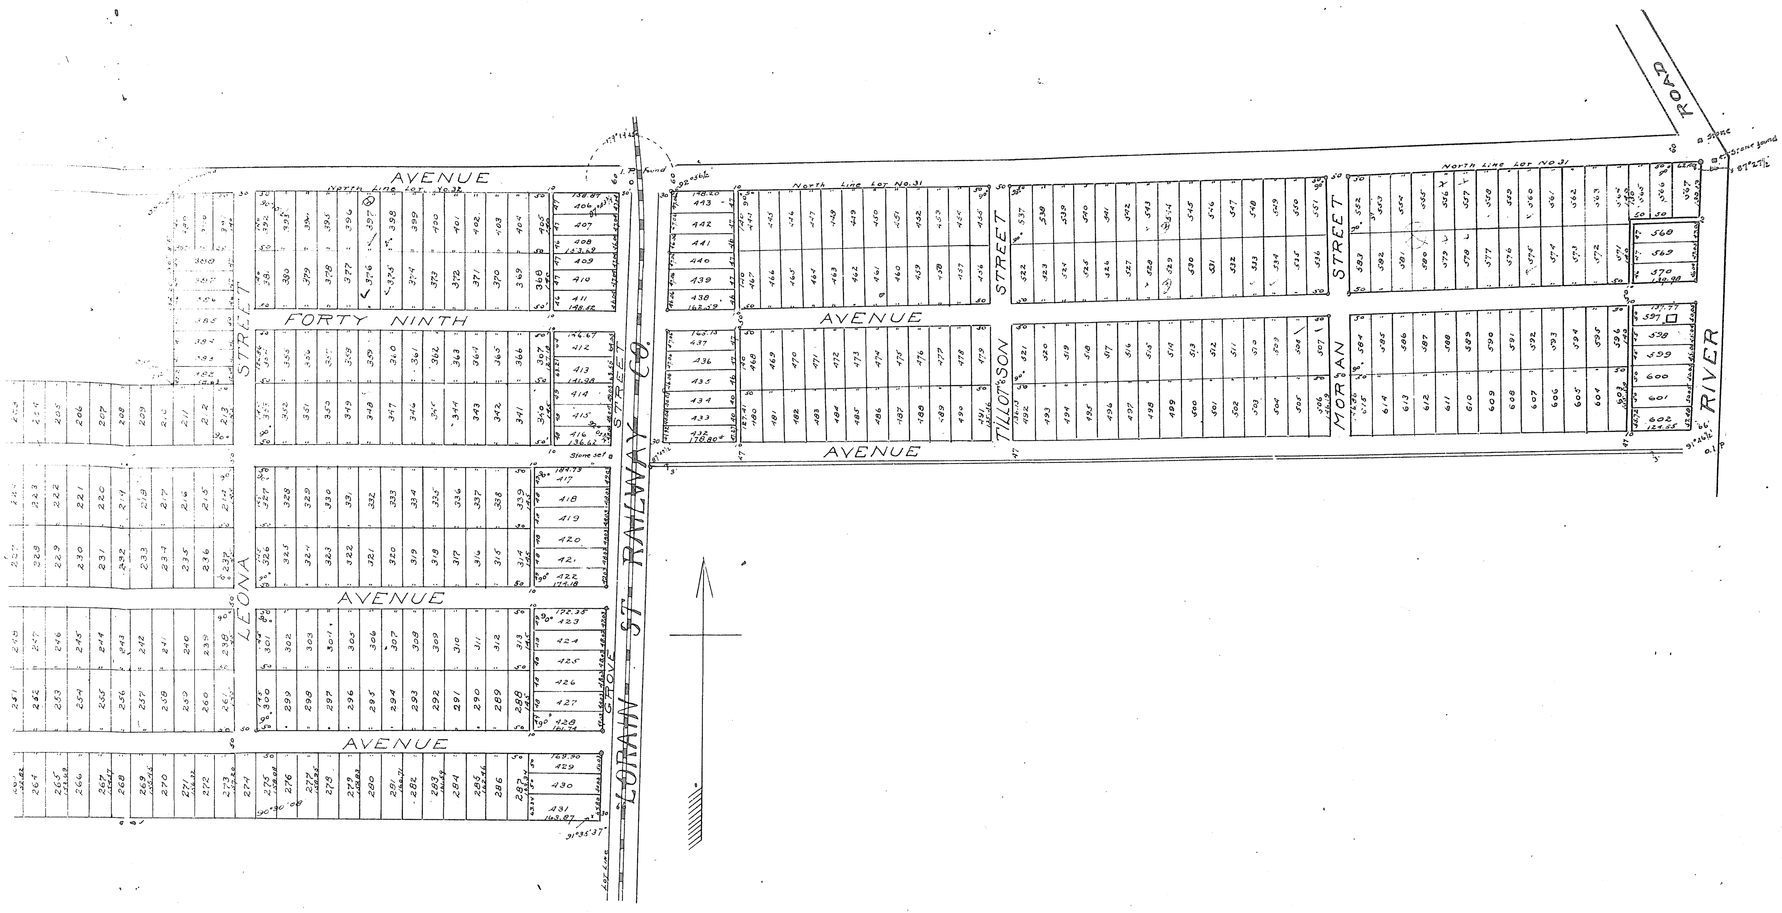

No. 31423

DAY'S SUBDIVISION

IN LOTS 33 & 40 ORIGINAL SURVEY OF

ELYRIA

LORAIN COUNTY OHIO.

Scale - 1 inch = 50 feet.

June 15, 1907.
I hereby certify that the accompanying plat has been carefully examined by me, and that I have found the same correct.
L. W. Griffin, City Engineer.

Received Apr 21, 1906. At 11:15 A.M.
Recorded April 30 1906
Chas. E. Tucker, Recorder.

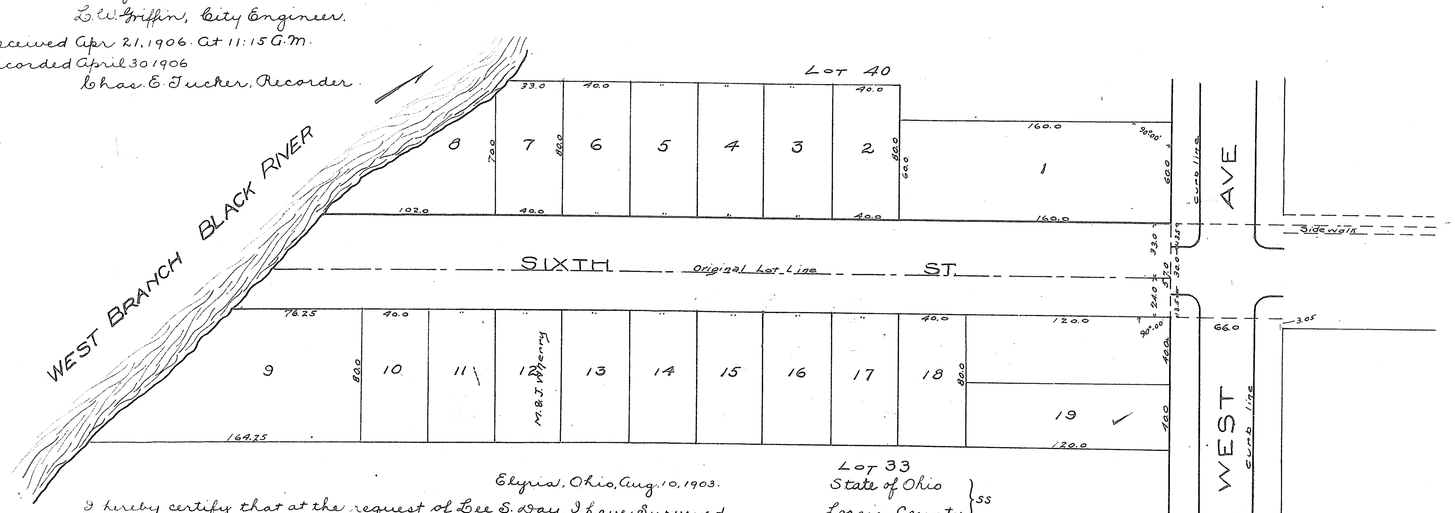

Elyria, Ohio, Aug. 10, 1903.

I hereby certify that at the request of Lee S. Day, I have Surveyed and Plattid Day's Subdivision, being a part of Lots 33 and 40 of the Original Survey of Elyria, and that the above is a true representation of same. Sixth Street is extended 57 feet in width from West Ave. west to the River.

All dimensions are given in feet and decimals of a foot.

G. A. Lagron, C.E.

We, the undersigned, S. B. Day, L. E. & C. E. Sutliff and Lee S. Day hereby certify that we are the sole owners of the land embraced within this plat, that we accept the same and dedicate Sixth Street from West Avenue to the West Branch of Black River to public use.

S. B. Day Lee S. Day, Louis E. Sutliff Cretis E. Sutliff

State of Ohio
Lorain County } SS

Before me, a notary public, in and for said county, personally appeared the above named, S. B. Day, L. E. & C. E. Sutliff and Lee S. Day, who acknowledged the signing of the foregoing plat to be their free act and deed. In witness whereof, I have hereunto set my hand and official seal at Elyria, Ohio this 17 day of August 1903

H. W. Ingersoll, Notary Public

I hereby certify that the plat of Day's Subdivision as shown hereon was approved by the Board of Public Service of the City of Elyria, O, at its meeting held on the 16th day of June A.D. 1904.

Rose Moriarty Clerk of the Board.

VOL 6 B36 (HY)

ORD 59-83 Renaming 6th St See OR 461 #156 371 pg 481