SMITH BROS. ADDITION
OHIO.

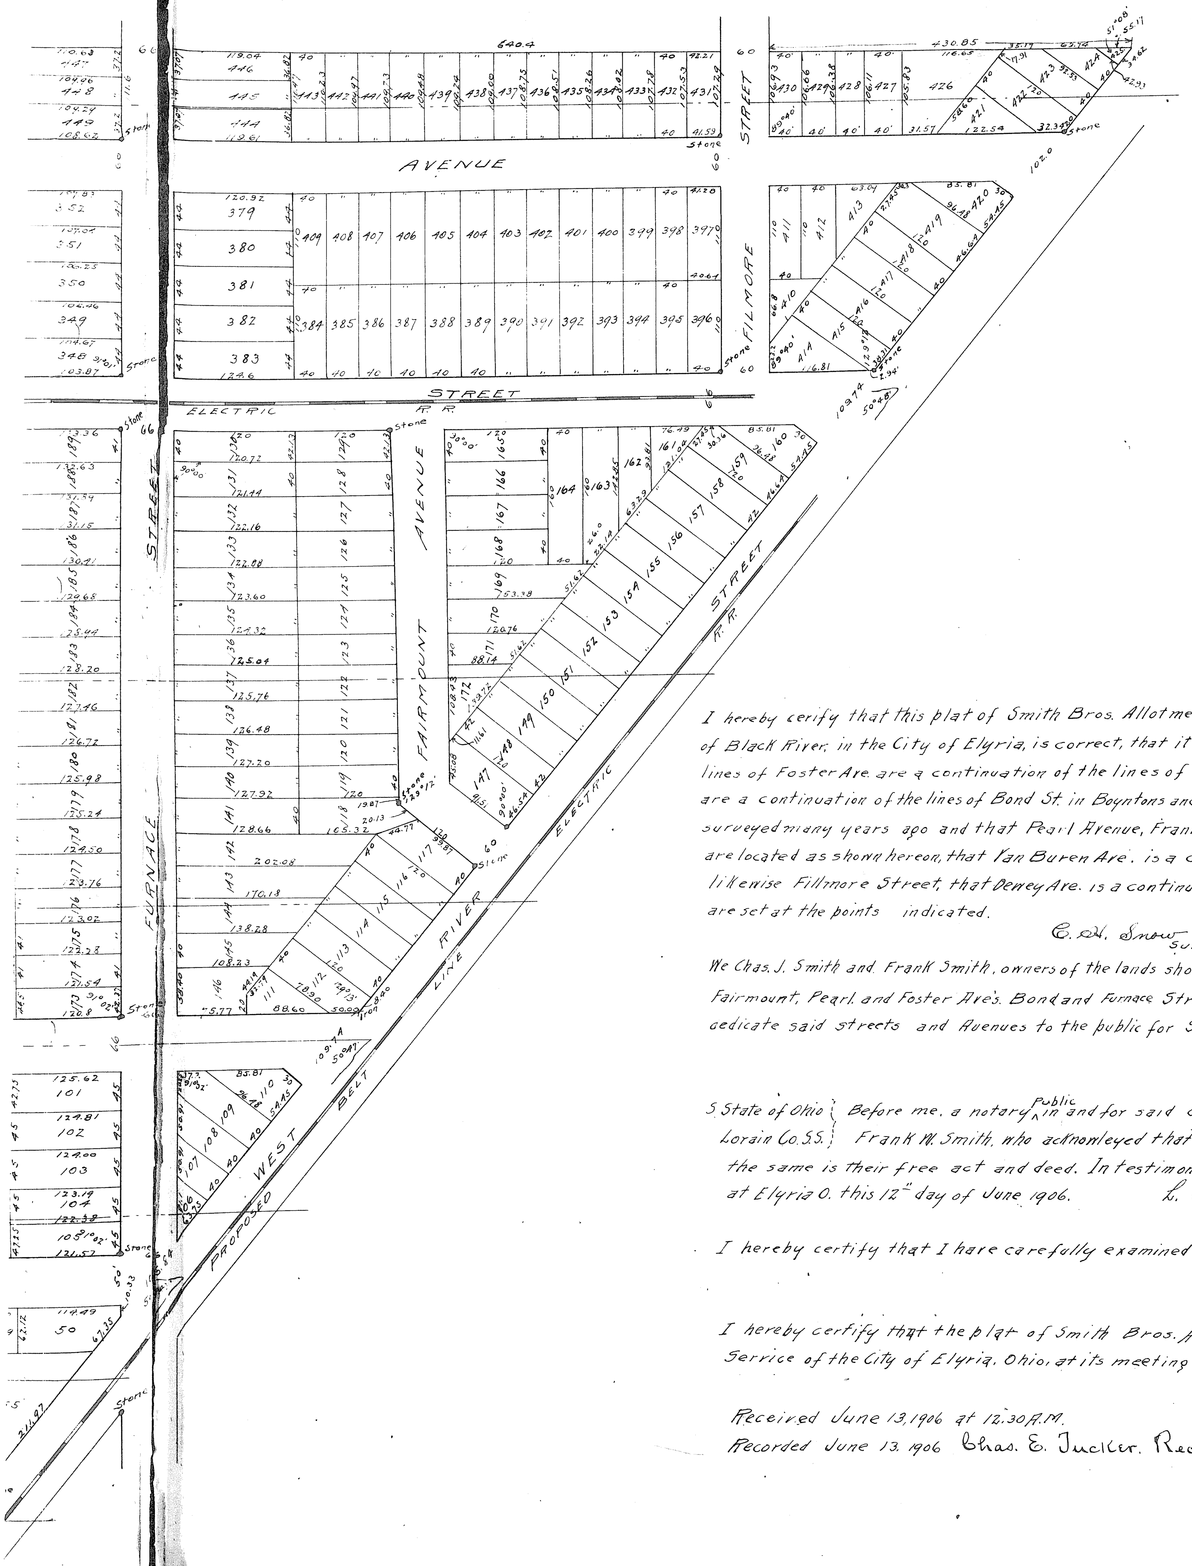

I hereby cerify that this plat of Smith Bros. Allotment of parts of Original Lots No 28, 49, 50, 51, 52, 53, 54, and 55, West of Black River, in the City of Elyria, is correct, that it has thereon distances in feet and decimal parts thereof, that the lines of Foster Ave. are a continuation of the lines of Factory St. in Parks Fosters Addition, that the lines of Bond St. are a continuation of the lines of Bond St. in Boyntons and Ely's addition, that Furnace St. is a continuation of Furnace Street as surveyed many years ago and that Pearl Avenue, Franklin Ave, Van Buren Street, Jackson, Garfield and Fairmount Ave's. are located as shown hereon, that Van Buren Ave. is a continuation of Van buren Ave. in Wm. A. Bramans Addition. likenise Fillmore Street, that Deney Ave. is a continuation of Deney Ave. in Park's Foster's Add. and that monuments are set at the points indicated.

C. M. Snow
Surveyor.

We Chas. J. Smith and Frank Smith, owners of the lands shown hereon as Deney, Franklin Ave's, Van buren St, Jackson, Garfield, Fairmount, Pearl, and Foster Ave's. Bond and Furnace Streets also Fillmore Ave., do hereby accept and adopt this plat, and dedicate said streets and Avenues to the public for Street purposes.

Chas. J. Smith
Frank W. Smith

State of Ohio } Before me, a notary Public in and for said county, personally appeared the above named Chas. J. Smith and
Lorain Co. S.S. } Frank W. Smith, who acknowleyed that they did sign the foregoing dedication and statement, and that the same is their free act and deed. In testimony whereof I have here unto set my hand and official seal, at Elyria O. this 12th day of June 1906.

L. B. Fauver
Notary Public
(Seal)

I hereby certify that I have carefully examined the within plat and find the same to be correct.

C. M. Theobald.
City Engineer

I hereby certify that the plat of Smith Bros. Allotment, as shown hereon was approved by the Board of Public Service of the City of Elyria, Ohio, at its meeting held on the 12th day of June 1906.

Rose Moriarty
Clerk of Board.

Received June 13, 1906 at 12:30 P.M.
Recorded June 13. 1906 Chas. E. Jucker. Recorder.

VOL 6 B 46 (476)
VOL 6 B 46 (476)