47.

No. 32432

J. C. MILLER'S ALLOTMENT

IN LOT 4

CARLISLE TOWNSHIP

Scale 1" = 50'

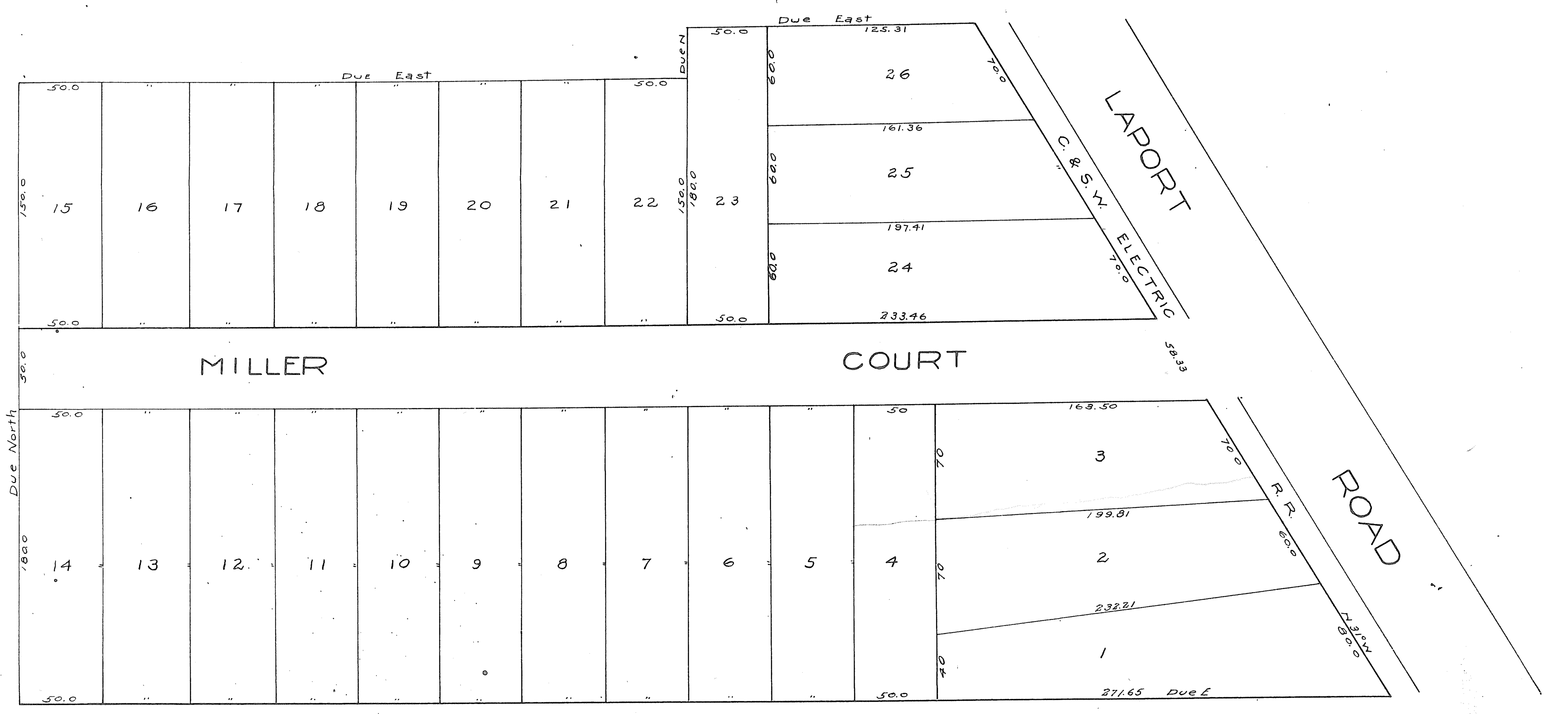

DESCRIPTION OF J. C. MILLER ALLOTMENT.

Being a part of lot 4 Carlisle Township Lorain County State of Ohio Bounded as follows:- Beginning at a point on the West Right of Way line of the C. & S. W. Traction Co. and the intersection of north line of property owned by Tom Henson: Thence running along North line of said Tom Henson property due West 821.65 ft. Thence North 380.0 ft to a point: thence east 400.0 ft to a point: thence North 30.0 ft to a point: Thence East 125.31 ft to a point on West Right of Way line C. & S. W. Traction Co.: thence S31°E. along said C & S.W Traction Co. West Right of Way line to a point of beginning and containing 6.34 Acres

I hereby certify I have surved and platted J. C. Millers Subdivision of a part of lot 4. Carlisle Township. Lorain County. Ohio. and that the accompanying plat is correct. All measurements are given in feet and decimals thereof.

E. A. Lagrow C. E.
by M. M. Wilcox

I the undersigned J. C. Miller hereby certify that I am the sole owner of the land embraced within the above described subdivision, that I accept the same and dedicate Miller Court to public use.

J. C. Miller

State of Ohio
County of Lorain SS } Before me a notary public in and for said county. personally appeared the above J. C. Miller who acknowledged the signing the for going plat to be his free ..... and indeed J. C. Miller
Witness my hand and official seal at Elyria. Ohio this 20th day of June A. D. 1906

R. D. Hamlin
Notary Public
Seal

Received June 20. 1906 at 10.35 A.M.
Recorded July 5. 1906 Chas. E. Tucker Recorder.

No. 32822

PLAT OF

WENDT'S SECOND ADDITION

TO THE CITY OF ELYRIA.

LOT NO 105. EAST OF RIVER.

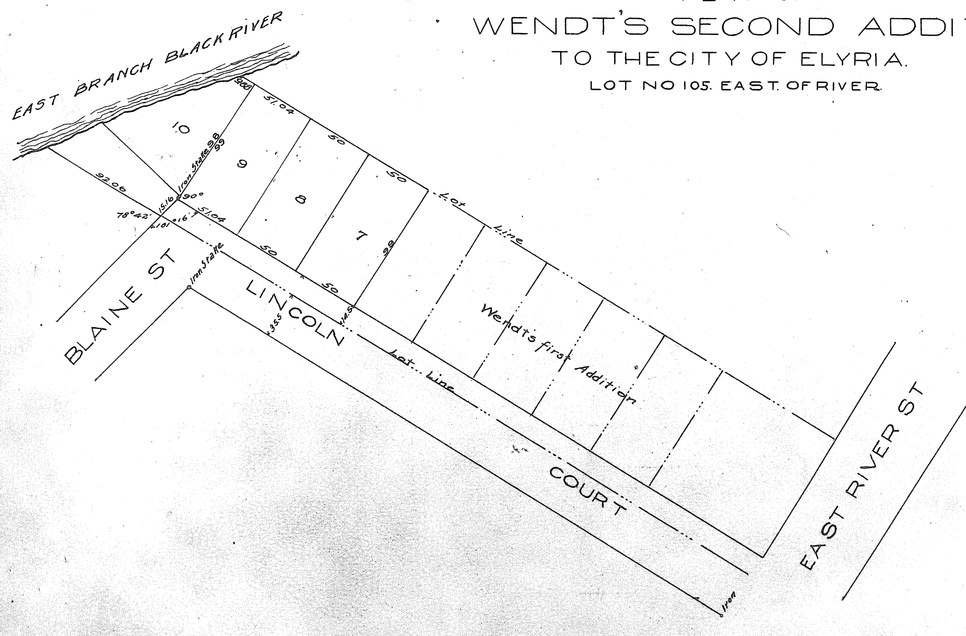

ELYRIA. OHIO MAY 15. 1906.

I hereby certify that this plat of Wendt's second addition to the city of Elyria has stated distances in feet and decimal parts thereof that monuments are set as shown that the streets shown hereon are properly dedicated in the Daisyfield allotment, and that this plat is correct.

E. A. Snow surveyor.

J. E. Lozier
J. E. Conaway } Witnesses

I hereby accept and adopt this plat
Christian X Wendt
mark

State of Ohio. Lorain Co. SS.

Before me a notary Public personally appeared the said Christian Wendt who acknowledged that he did sign the above acceptance and adoption of this plat and that the same is his free act and deed.

In Testimony Whereof I have hereunto set my hand and affixed the seal of my office at Elyria. Ohio this 24th day of May 1906.

J. E. Conaway.
Notary Public
Seal

I hereby certify that I have carefully examined the within plat and find the same to be correct.

E. M. Thorbald. C. E.

I hereby certify that the plat of Christian Wendt's Second Addition to the City of Elyria. as shown hereon. has approved by The Board of Public Service of the City of Elyria. Ohio. at its meeting held on the 16 day of July. 1906.

Rose Moriarty.
Clerk.

Received July 17 1906 at 2.10 P.M.
Recorded July 21 1906 Chas. E. Tucker. Recorder