No. 32849

GRAPEVINE ALLOTMENT
IN
LOT 4, CARLISLE TWP.
Scale, 1" = 50'

Description.

The Grapevine Allotment is included in the land deeded by E. T. Andress to S. B. Day; It is bounded East by East Ave. Road, south by lands of Hicks and Miller, Both East and South by lot of Ben Holmes, on the West and north by the R. I. Jones farm and Lots of Earl Andress and Stores. Measurements and angles as given on accompaning plat. This Allotment contains 7 64/100 Acres. The three lots owned by Stores, Andress and Holmes, fronting on East Ave. as shown on plat are not a part of this allotment. East Avenue is an established highway, 60 ft. wide. Wood Street is in line with the Wood St. shown on the recorded plat of the Lindale Allotment. Oakwood Ave. is 50 ft. wide, and it, together with Wood St. will be dedicated to public use. All of which I certify to be correct.

T. L. Gibson,
Surveyor.

Dedication.

I, the undersigned owner of the land embraced in this plat accept the same, and dedicate Oakwood Ave. and Wood St. as shown on this plat, to the public, for public use.

S. B. Day

State of Ohio, County of Lorain. } ss Before me, a notary public, in and for said county, personally appeared the above S. B. Day who declares that the signing of the above map was his own free act and deed.
Witness my hand and seal, this 19th day of July A.D. 1906.

David J. Nye Notary Public (Seal)

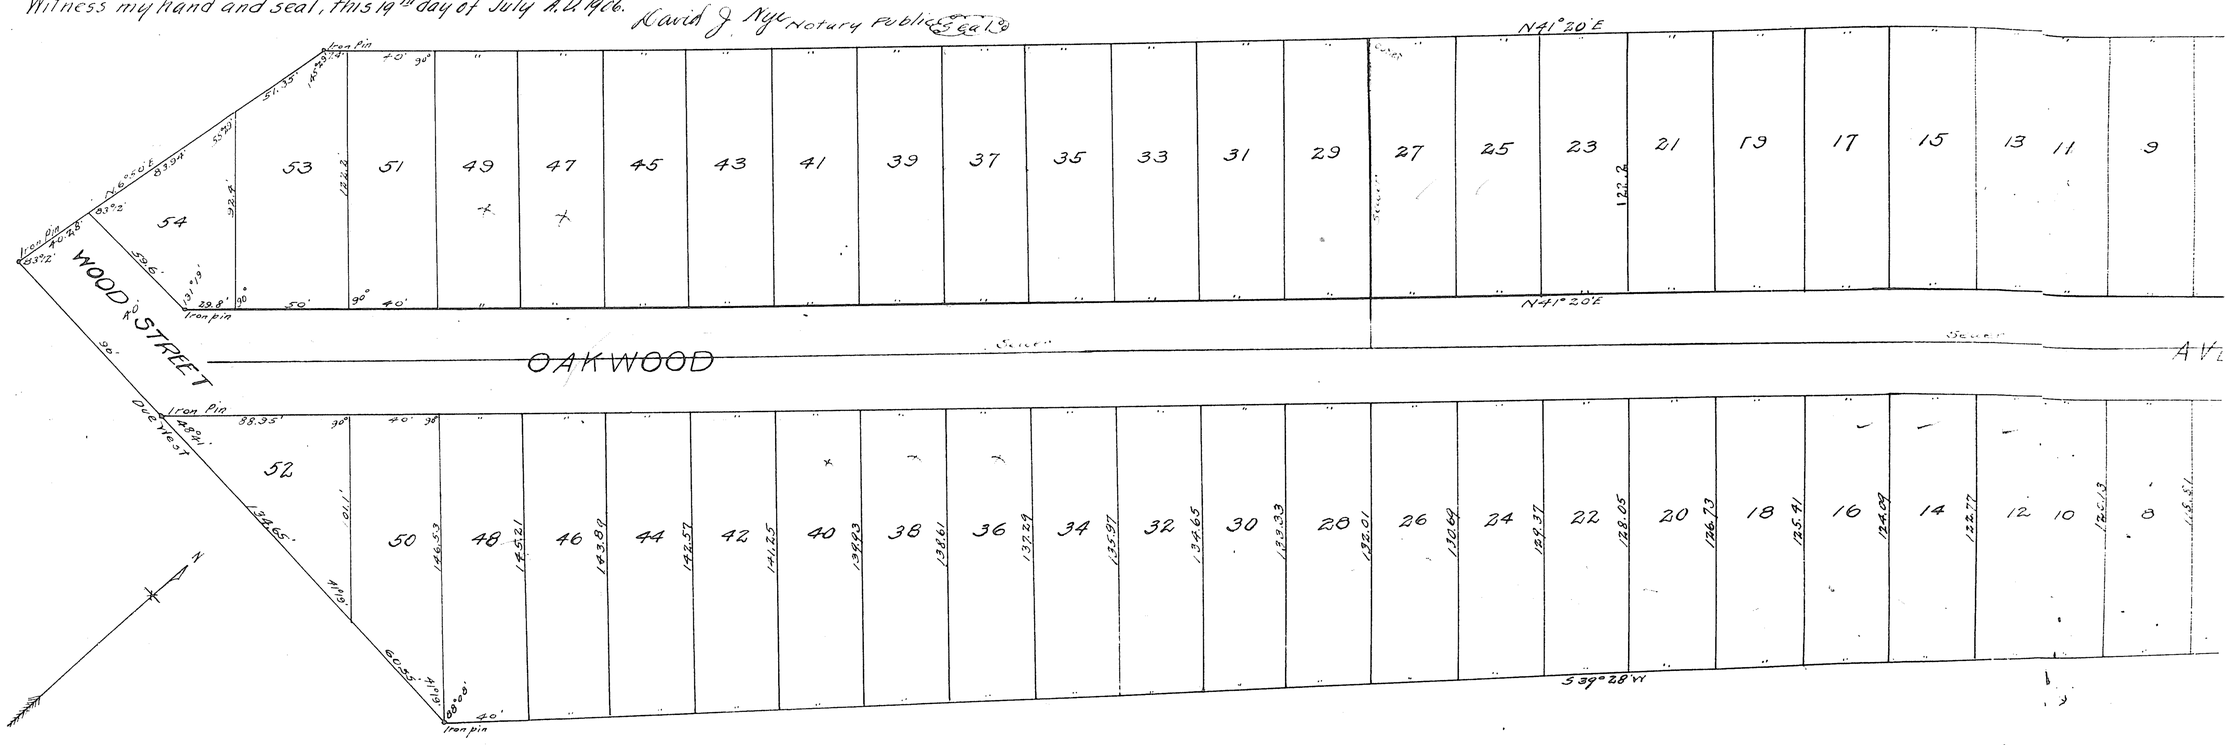

No. 32907

THE EASTERN HEIGHTS LAND COMPANY'S
SUBDIVISION. No. 2
IN LOT No. 5 EAST OF BLACKRIVER, CITY OF ELYRIA, LORAIN COUNTY OHIO.
SCALE 1 inch = 100 Feet

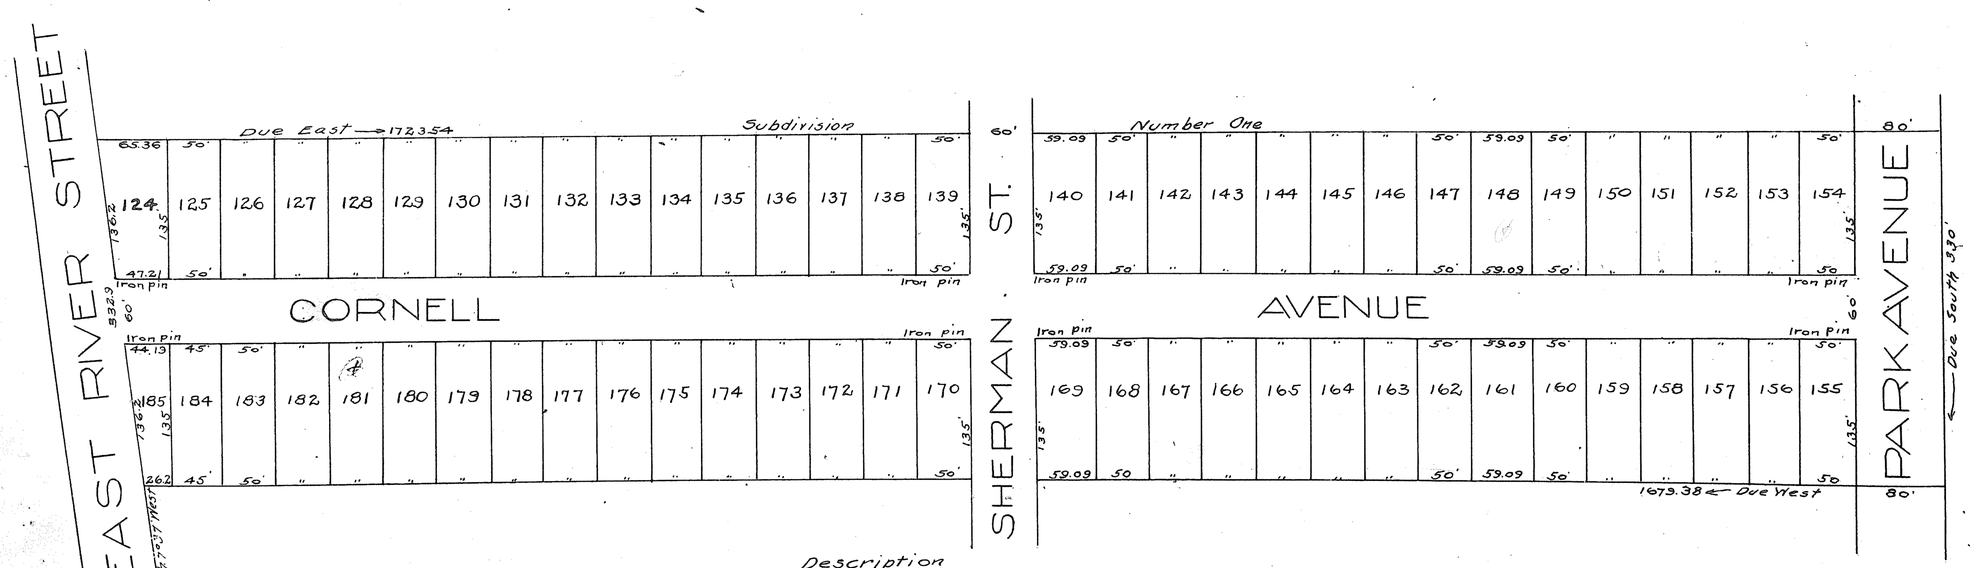

Description

The Eastern Heights Land Company's Subdivision No. 2. in the City of Elyria, Lorain County, Ohio, is a part of original Elyria Township lot No. 5. and is bounded and described as follows: Beginning at a point in the east line of East River Street at its intersection with the south line of the Eastern Heights Land Company's Subdivision No. 1. Running thence due east along the said south line a distance of 1723.54 ft. to a point; thence due south a distance of 330 ft. to a point; thence due west a distance of 1679.38 ft to a point; thence along the east line of East River Street North 7°37' West, a distance of 332.9 ft. to the place of Beginning: Containing 12.886 Acres of Land All in lot No. 5.

I hereby certify that on and before 18th day of June 1906 at the request of the Eastern Heights Land Company a corporation I surveyed and made the foregoing plat of Subdivision No. 2 of the Eastern Heights Land Company's property in the City of Elyria Lorain County, Ohio, that the said plat is correct and that good and sufficient stone monuments or iron pins have been placed at the points, so indicated. All measurements are given in feet and decimals thereof.

G. A. Lagron C.E.

The Eastern Heights Land Company a Corporation by its Vice president C. H. Cushing and its Secretary J. C. Crisp, hereby certify that they have caused the foregoing plat to be made and surveyed by G. A. Lagron, C.E. that they accept the same as being correct and dedicate the streets shown thereon to public use.

IN WITNESS WHEREOF the said Eastern Heights Land Company has hereunto caused corporate name seal to be signed and affixed by C. H. Cushing its Vice president and J. C. Crisp its secretary, this 19th day of June A.D. 1906

signed and acknowledged in the presence of Frank Bebe, Clayton Chapman } By The Eastern Heights Land Co. C. H. Cushing Vice president, J. C. Crisp secretary. (Seal)

State of Ohio. Lorain County. S.S. } Before me a notary in and for said County personally came The Eastern Heights Land Company a corporation by C. H. Cushing its Vice President and J. C. Crisp its secretary who are personally known to me, and acknowledged the signing of the foregoing plat to be its and their voluntary act and deed. In testimony whereof I have set my hand and official seal at Elyria Ohio this 19th day of June June A.D. 1906

Anthony Reiding Notary Public. (Seal)

VOL 2 PG 49 (177)