VOL 6 PG 51 (4/78)

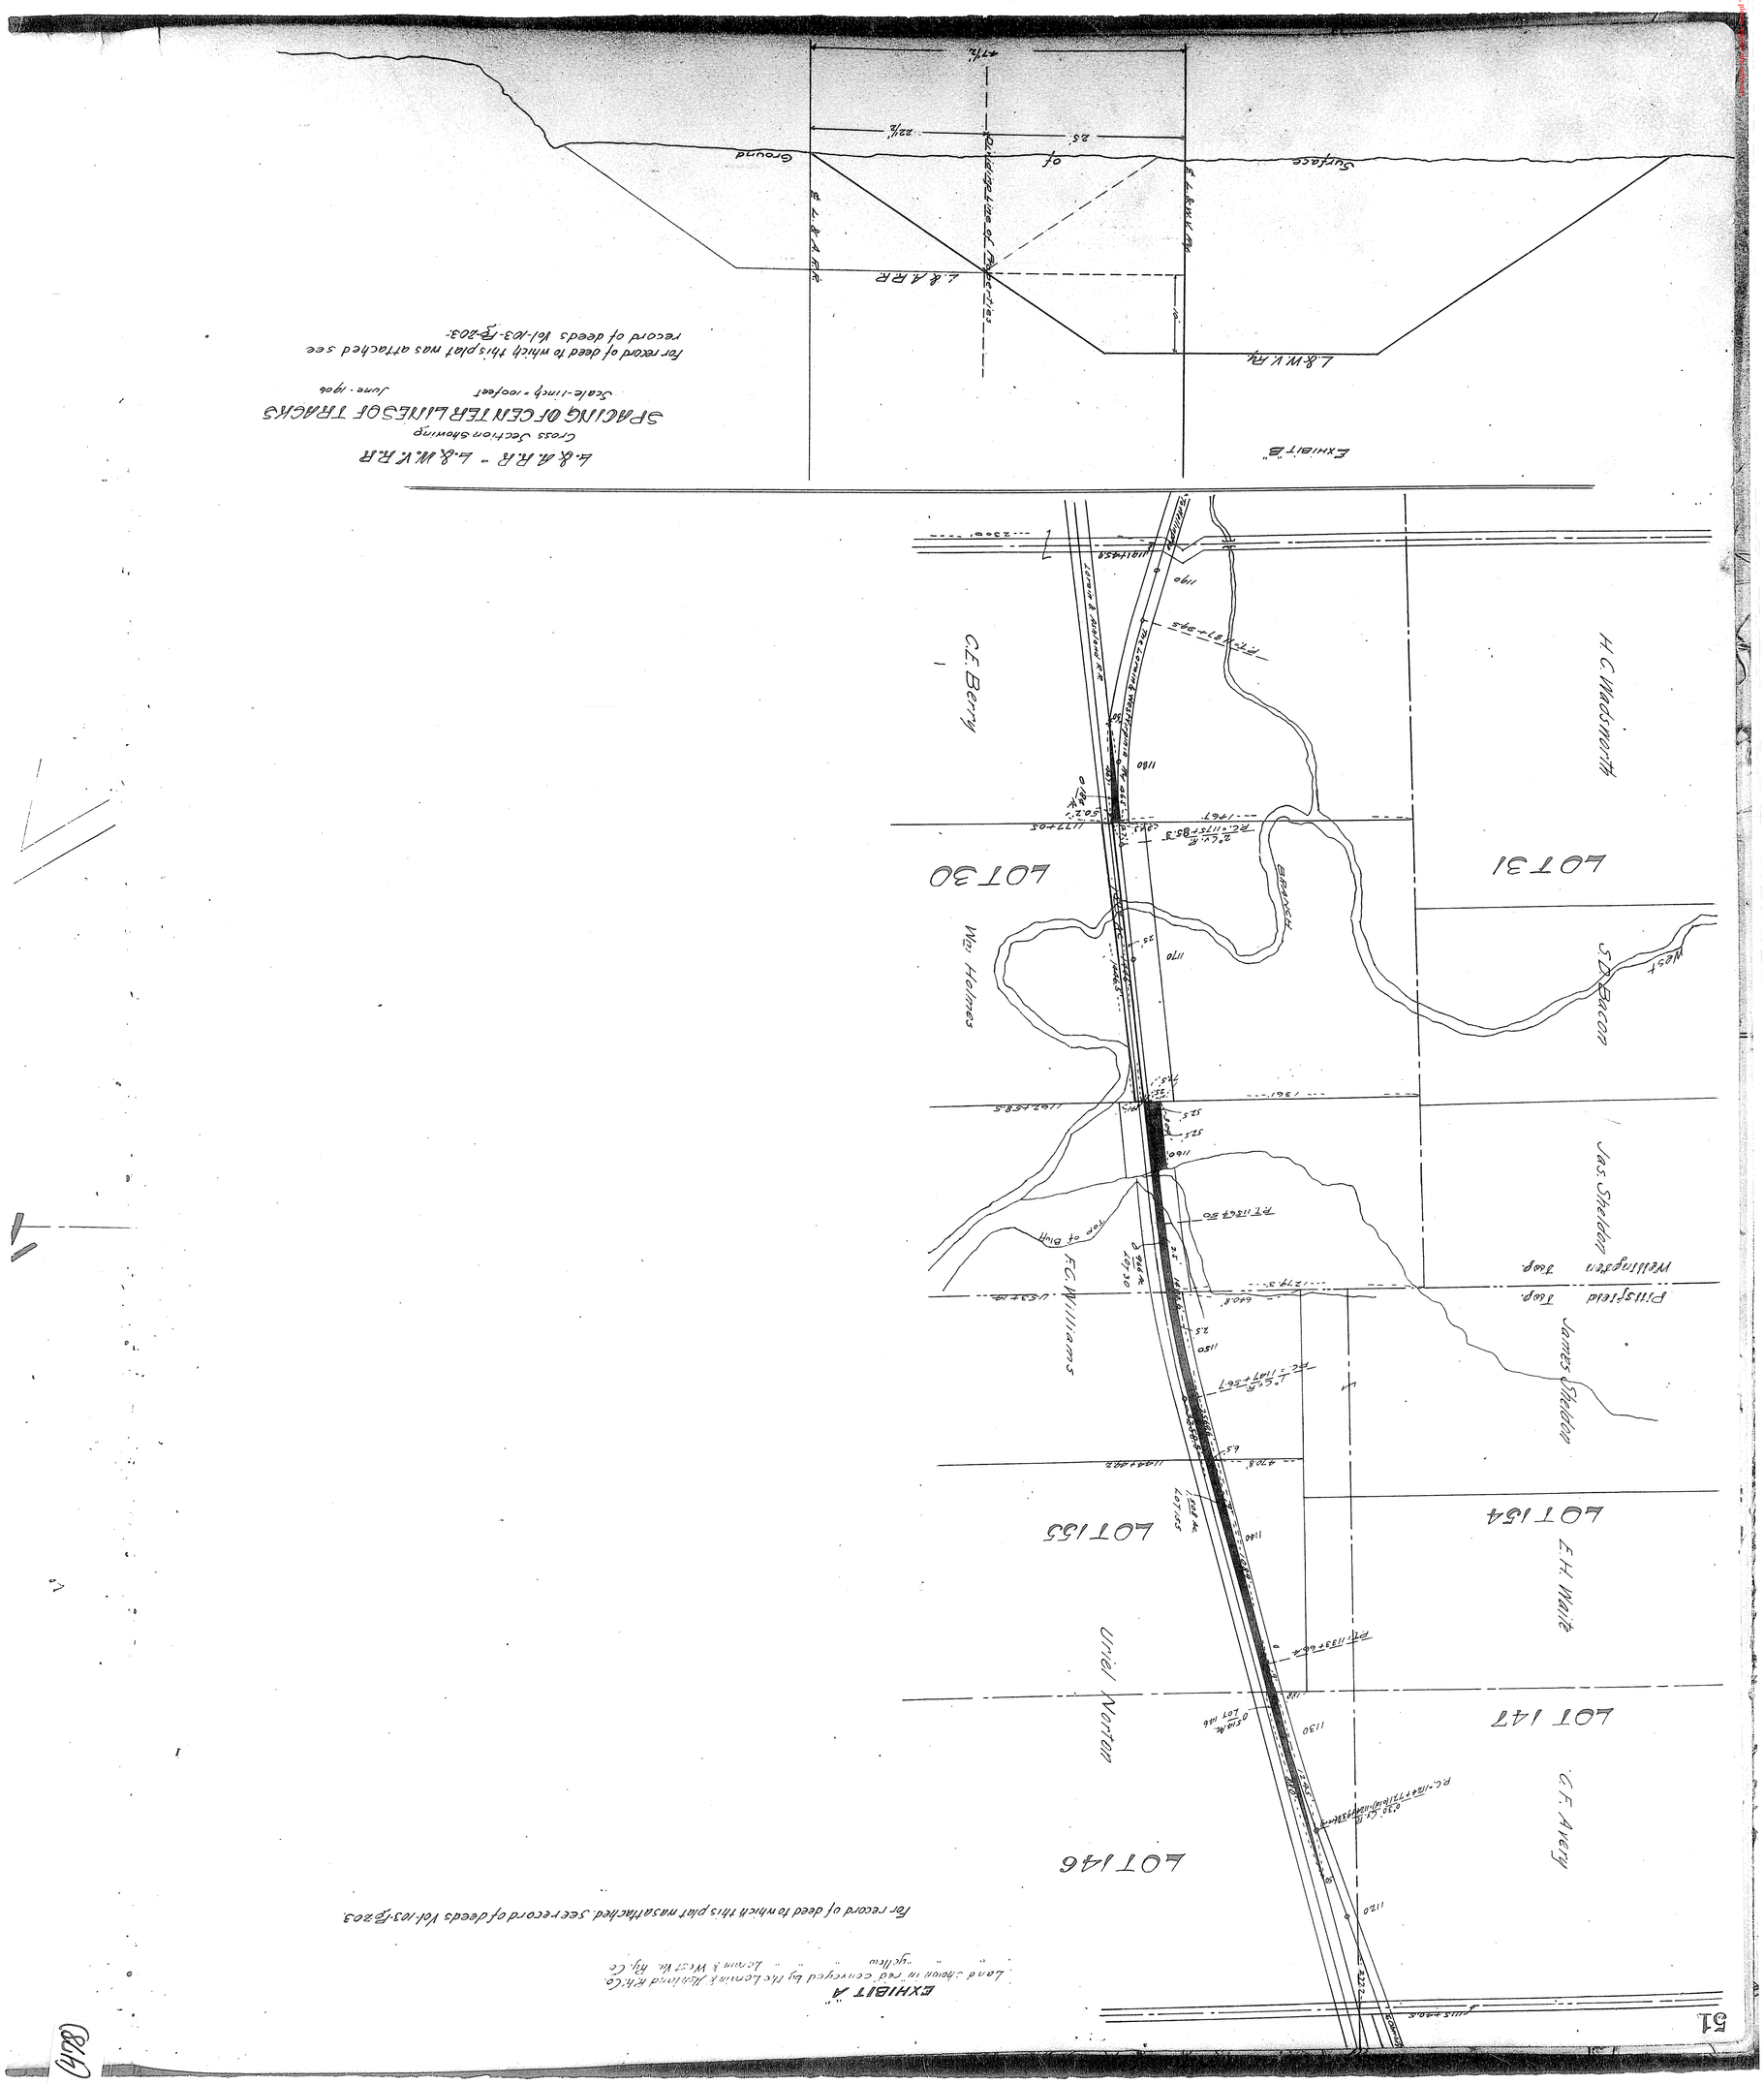
EXHIBIT "A"
Land shown in red conveyed by the Lemm & Mainland Rty. Co. "after" " " " Lemm & West Va. Hy. Co.
For record of deed to which this plat may be attached see record of deeds Vol-103-Pg-203
LOT 146
LOT 147
LOT 154
LOT 155
LOT 30
LOT 31
G.F. Avery
E.H. Waite
Uriel Norton
Wm. Haines
C.E. Berry
H.C. Wadsworth
S.D. Beccon
Jas. Sheldon
James Sheldon
Pittsfield Road
Wellingston Road
F.C. Williams
Branch
Meat
Lemm & Mainland R.R.
Tallahatchie Mainline
Ft. 1137+66.4
Ft. 1147+66.7
Ft. 1164+80
Ft. 87+84.5
Ft. 1177+05
Ft. 1187+80.5
Ft. 1164+80.5
Ft. 1137+66.4
Ft. 1147+66.7
Ft. 1177+05
Ft. 1187+80.5
Ft. 1164+80
Ft. 87+84