VOL 6 PG 53 (478)

CHAS DOLL, TRUSTEE ALLOTMENT

IN ORIGINAL LOTS 4 & 6 BLACK RIVER TWP.

Scale 1" = 50'

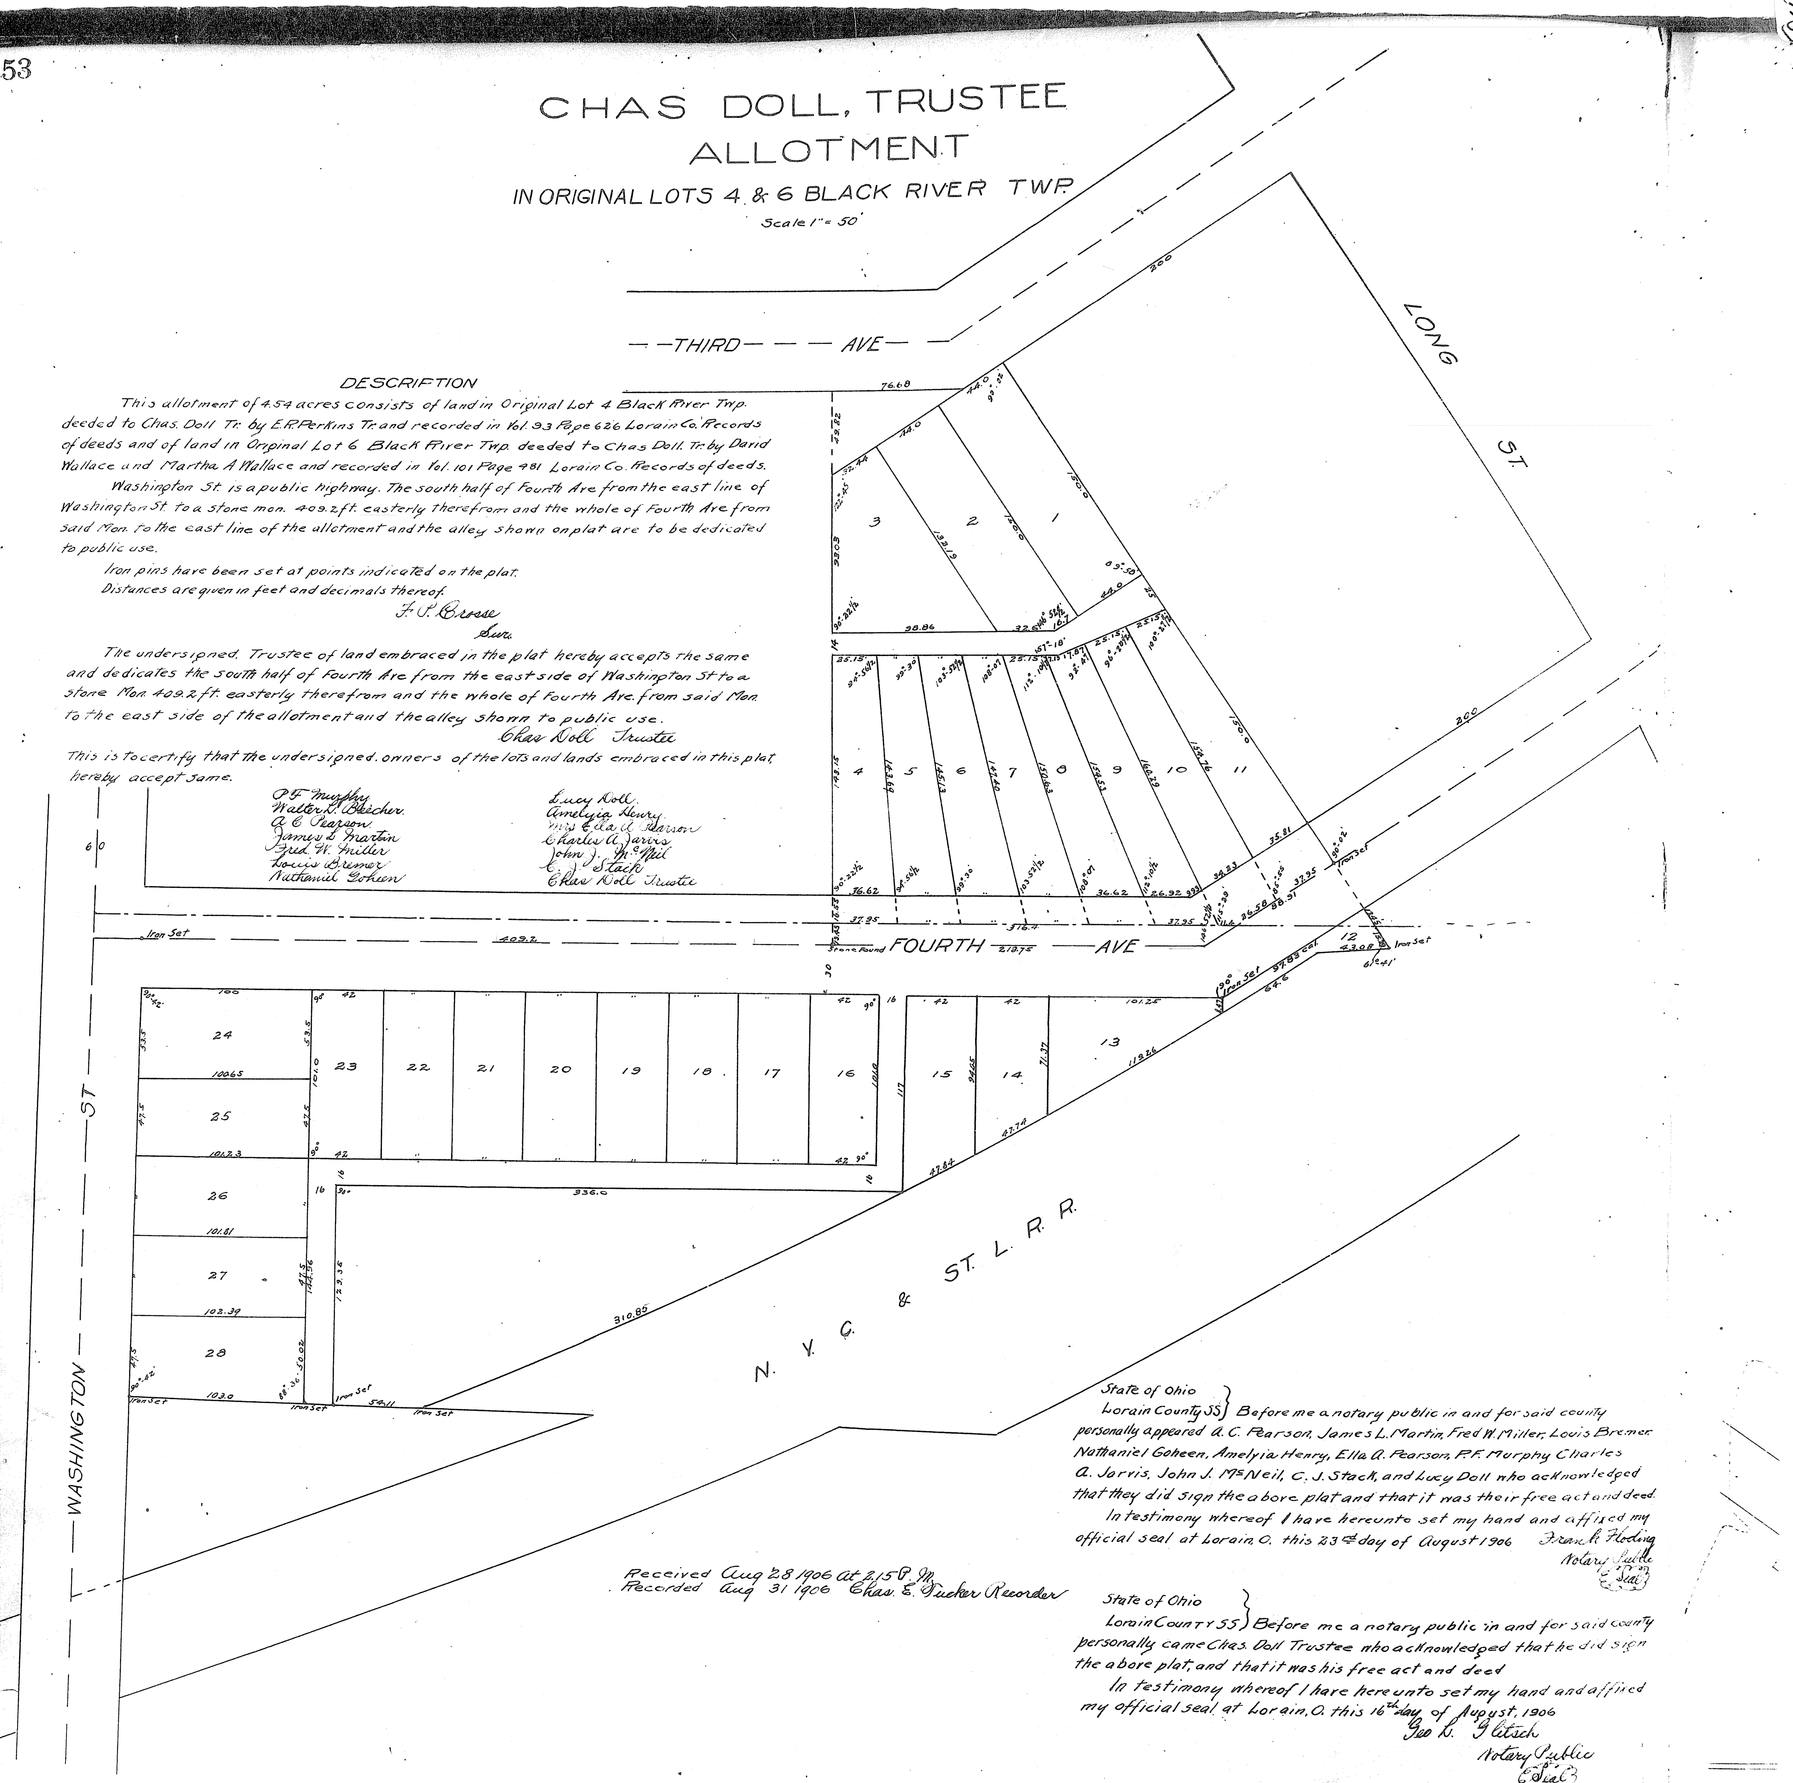

DESCRIPTION

This allotment of 4.54 acres consists of land in Original Lot 4 Black River Twp. deeded to Chas. Doll Tr. by E.P. Perkins Tr. and recorded in Vol. 93 Page 626 Lorain Co. Records of deeds and of land in Orginal Lot 6 Black River Twp. deeded to Chas Doll Tr. by David Wallace and Martha A Wallace and recorded in Vol. 101 Page 481 Lorain Co. Records of deeds.

Washington St. is a public highway. The south half of Fourth Ave from the east line of Washington St. to a stone mon. 409.2 ft. easterly therefrom and the whole of Fourth Ave from said Mon. to the east line of the allotment and the alley shown on plat are to be dedicated to public use.

Iron pins have been set at points indicated on the plat.

Distances are given in feet and decimals thereof.

F. S. Crosse
Surv.

The undersigned, Trustee of land embraced in the plat hereby accepts the same and dedicates the south half of Fourth Ave from the east side of Washington St to a stone Mon 409.2 ft. easterly therefrom and the whole of Fourth Ave. from said Mon. to the east side of the allotment and the alley shown to public use.

Chas Doll Trustee

This is to certify that the undersigned, owners of the lots and lands embraced in this plat, hereby accept same.

P.F. Murphy
Walter L. Beecher
A. C. Pearson
James L. Martin
Fred W. Miller
Louis Bremer
Nathaniel Goheen

Lucy Doll
Amelyia Henry
Mrs Ella A. Pearson
Charles A. Jarris
John J. McNeil
C. J. Stack
Chas Doll Trustee

Received Aug 28 1906 at 2:15 P.M.
Recorded Aug 31 1906 Chas. E. Tucker Recorder

State of Ohio
Lorain County SS } Before me a notary public in and for said county personally appeared A. C. Pearson, James L. Martin, Fred W. Miller, Louis Bremer Nathaniel Goheen, Amelyia Henry, Ella A. Pearson, P.F. Murphy Charles A. Jarris, John J. McNeil, C. J. Stack, and Lucy Doll who acknowledged that they did sign the above plat and that it was their free act and deed.

In testimony whereof I have hereunto set my hand and affixed my official seal at Lorain, O. this 23rd day of August 1906 Frank R. Harding
Notary Public
(Seal)

State of Ohio
Lorain County SS } Before me a notary public in and for said county personally came Chas. Doll Trustee who acknowledged that he did sign the above plat, and that it was his free act and deed

In testimony whereof I have hereunto set my hand and affixed my official seal at Lorain, O. this 16th day of August, 1906
Geo D. Gatsch
Notary Public
(Seal)

State of Ohio
Cuyahoga Co SS } Before me a notary public in and for said county personally appeared Walter L. Beecher who acknowledged that he did sign the above plat, and that it was his free act and deed.

In testimony whereof I have hereunto set my hand and affixed my official seal at Cleveland, O this 11th day of August 1906
Frederick C. Bond
Notary Public
(Seal)

This is to certify that the foregoing plat has this day been approved by The Board of Public service of The City of Lorain, O. acting as a platting commission of said city, and record of same is hereby authorized.

Witness our hands this 23rd day of August 1906
R. A. Middleburk
Geo Bard
Hanu Stack } Board of Public Service

Attest [illegible] Clerk Pro tem

VOL 6 PG 53 (478)

http://www.adobepdf.com
Created by TIFF To PDF trial version, to remove this message, please register this software.