VOL 6 PG 54 (4078)

No. 33778

HAMILTON'S SUBDIVISION

OF PART OF LOT 15 EAST OF BLACK RIVER
IN THE CITY OF ELYRIA LORAIN COUNTY, OHIO.
SCALE - 1 inch = 100 feet

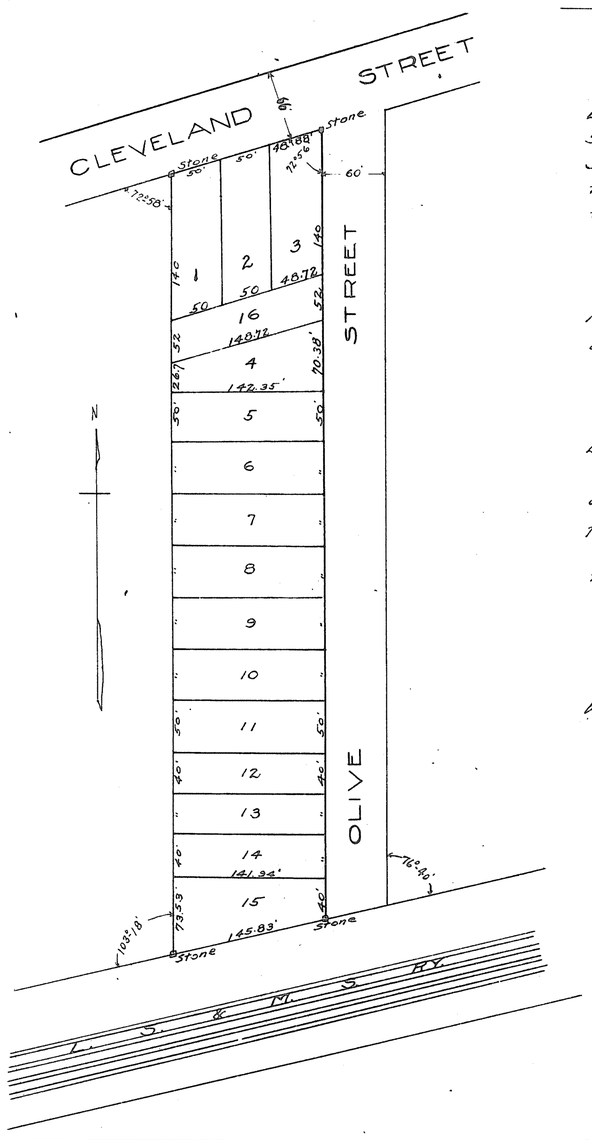

Hamilton's Subdivision of part of lot 15, East of Black River in the city of Elyria, Lorain County, Ohio, is situated on the West side of Olive St. and extends from Cleveland St. South to the Right of Way line of the Lake Shore & Michigan Southern Ry. - Olive St. and Cleveland St. are public thoroughfares. - Stone monuments have been placed at the points so marked on the plat. - All measurements are given in feet and decimals thereof. - All of which I certify to be correct.

June, 17th, 1906 G. A. Lagron C.E.

I, the undersigned, L. G. Hamilton, hereby certify that I am the sole owner of the land embraced within the foregoing plat; that I have caused the same to be surveyed and platted by G. A. Lagron, C.E. and that I hereby accept said plat and survey.

Dated July 31st 1906 L. G. Hamilton

State of Ohio.
Lorain County, S.S. }

Before me a notary public, in and for said county, personally appeared the above named L. G. Hamilton, who acknowledged the signing of the foregoing plat and that the same is his free act and deed.

In witness whereof, I have hereunto set my hand and official seal at Elyria, Ohio, this 31st day of July, A.D. 1906.

Frank A. Smith
Notary Public.
(Seal)

I hereby certify that the plat of Hamilton's Subd as shown hereon was approved by the Board of Public Service at a meeting held 12th day of September A.D. 1906.

Jose Moriarty
Clerk of the Board

I have examined the accompanying plat and certify the same to be correct.

C. M. Theobald C.E.

Received Sept. 19, 1906 At 10.40 A.M.
Recorded Sept. 27, 1906 Chas. E. Tucker Recorder

For Record of Agreement.
See Miscellaneous Record.
Vol. 5. Page 485

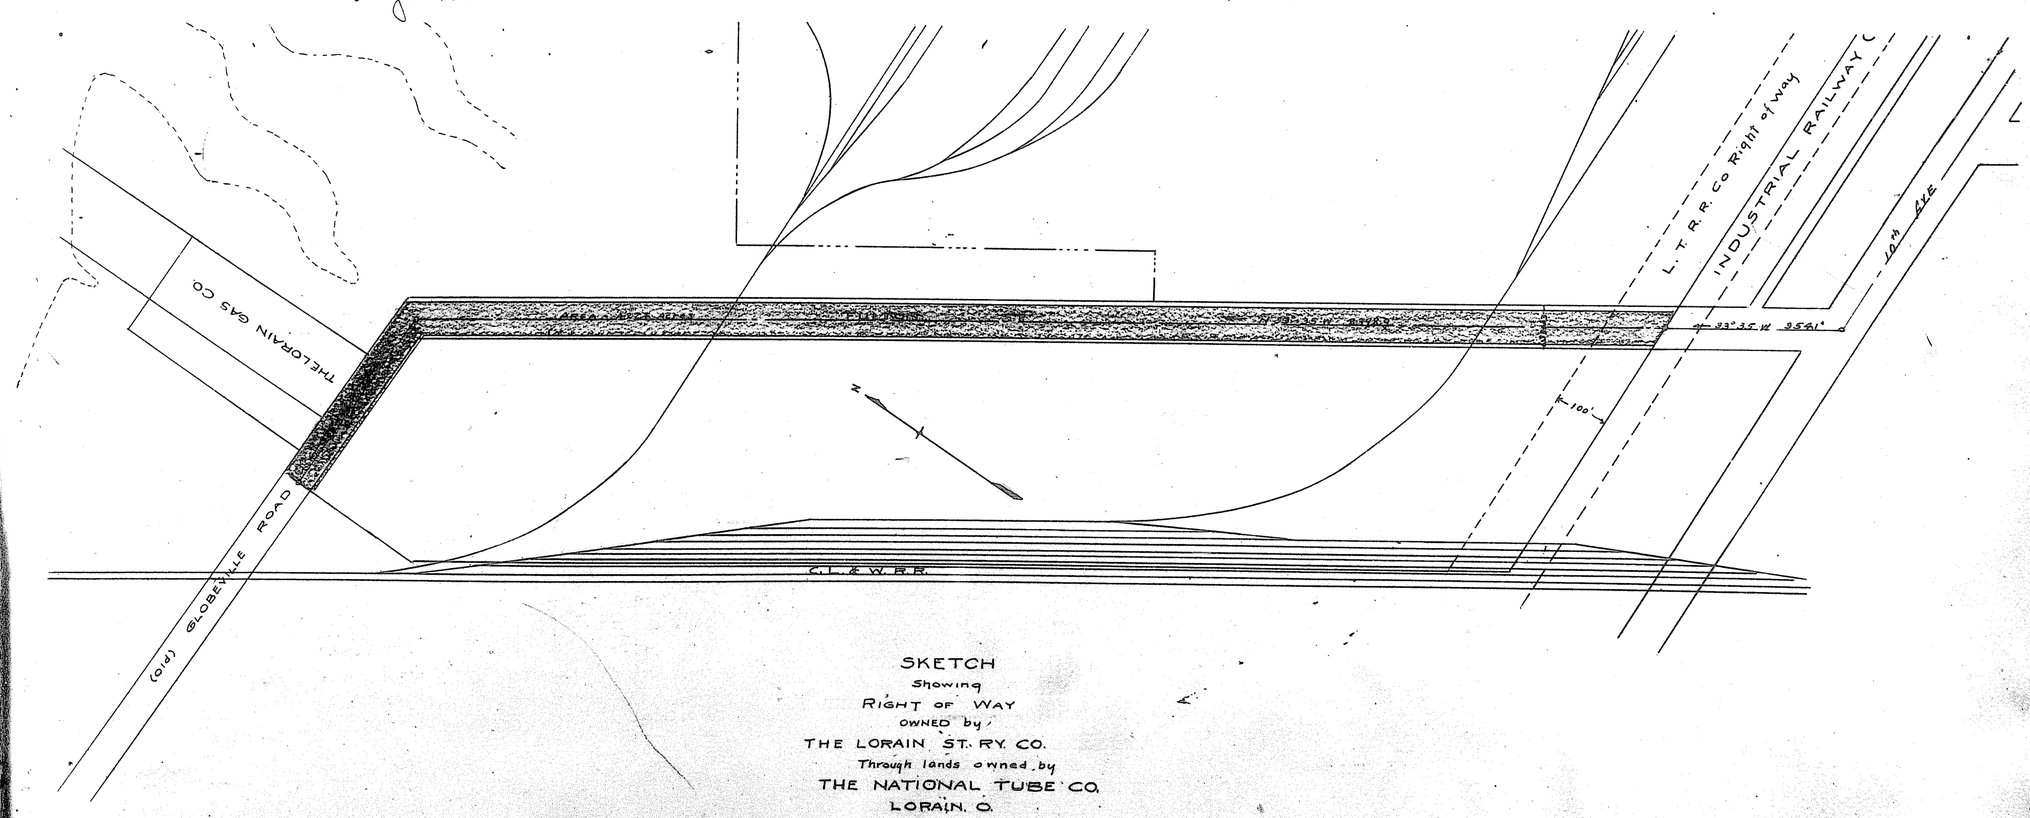

SKETCH
Showing
RIGHT OF WAY
OWNED by
THE LORAIN ST. RY. CO.
Through lands owned by
THE NATIONAL TUBE CO.
LORAIN, O.

aid county
er, Louis Bremer
hy Charles
acknowledged
ree act and deed.
and affixed my
Frank Floding
Notary Public
(Seal)

l for said county
hat he did sign

nd and affixed
906
h
Public
(Seal)

r said county
ged that he
t and deed.
hand and affixed
1906
C. Bond
Notary Public.
(Seal)

day been
of Lorain, O.
ecord of

of
Service

VOL 6 PG 54 (4078)

http://www.adultpdf.com
Created by TIFF To PDF trial version, to remove this mark, please purchase the full version