For record of deed to which this plat was attached see record of deeds Vol. 103. Pg. 504

No. 3465.

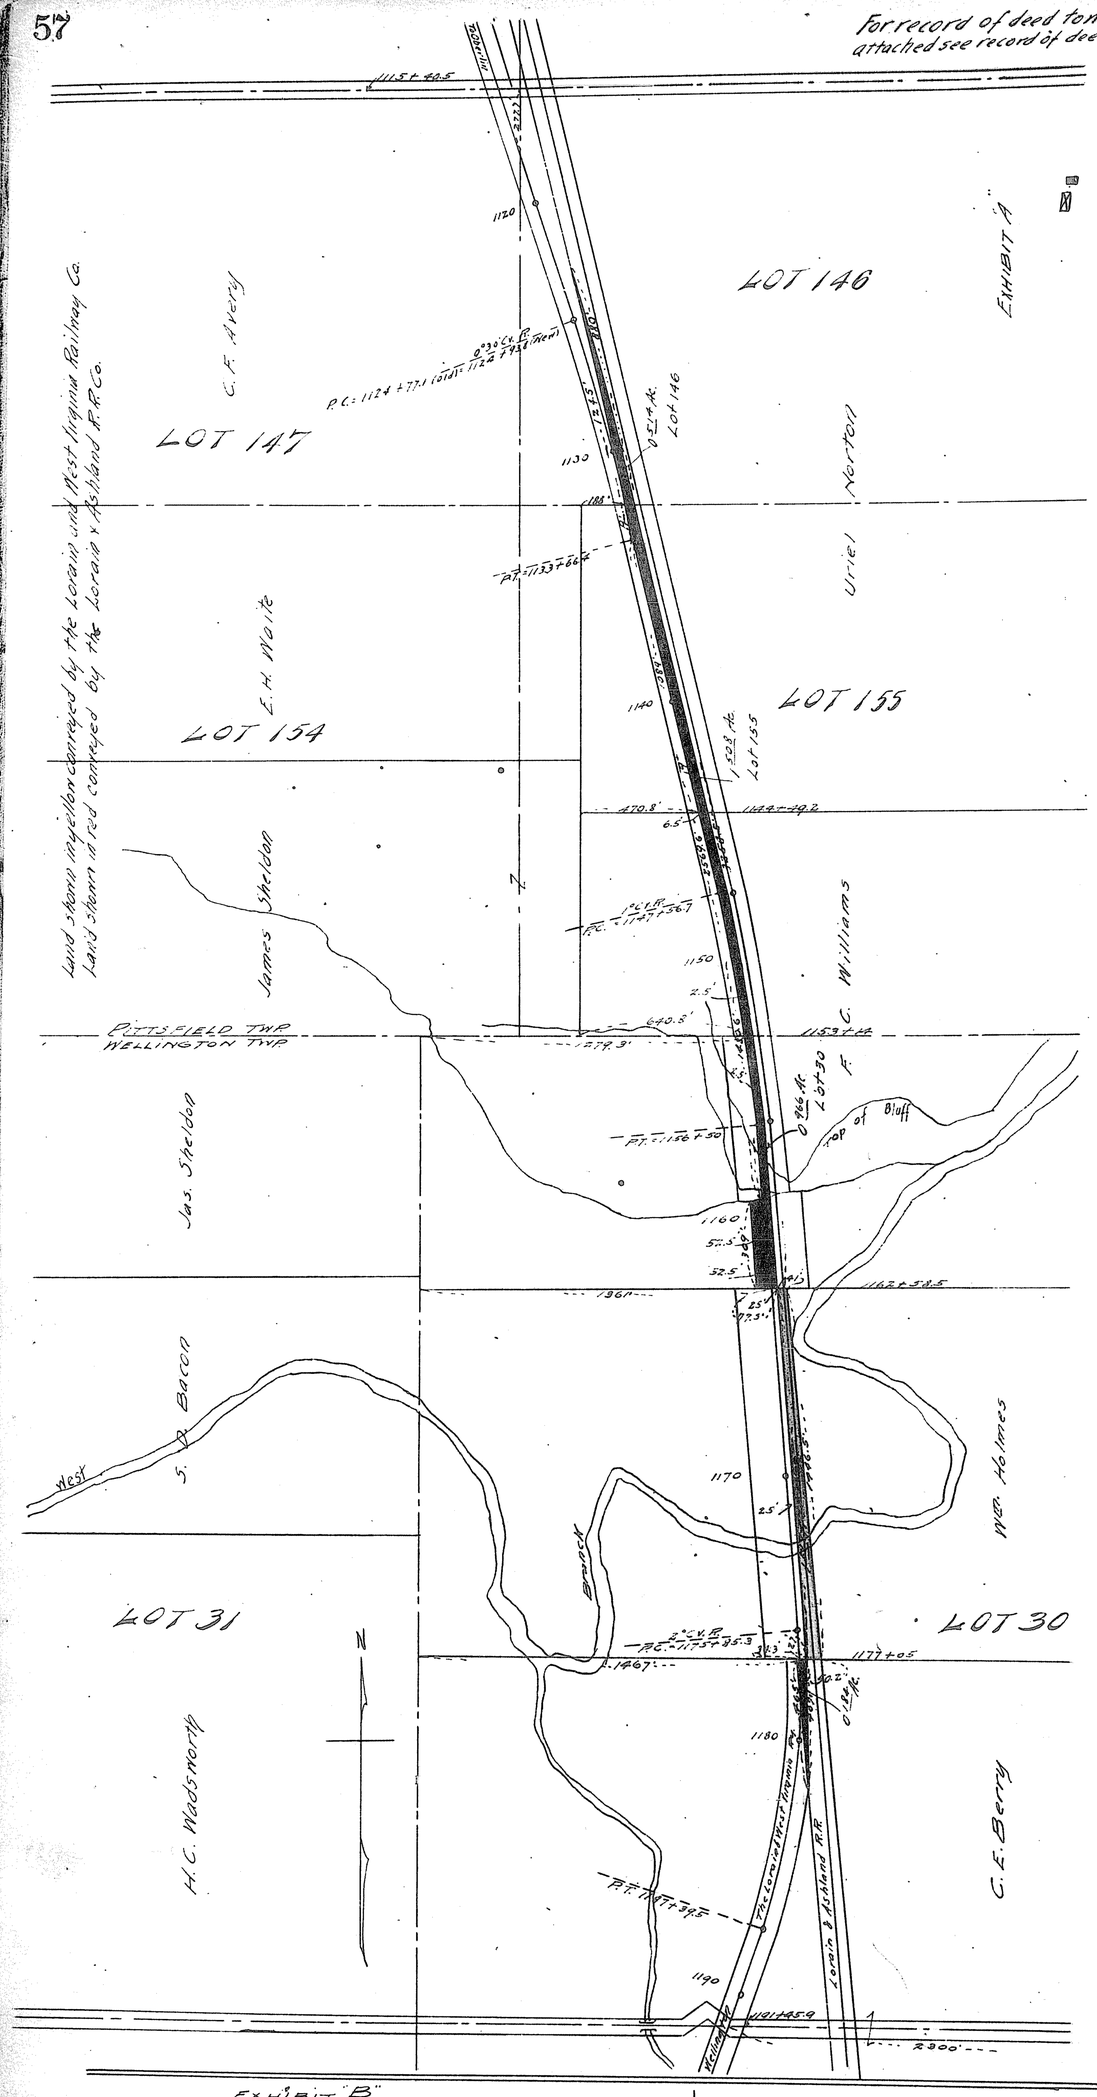

Lands shown in yellow conveyed by The Lorain & West Virginia Railway Co
Lands shown in red conveyed by The

L. & A. R.R. = L. & W.V. R.R.

Cross Section Showing

SPACING OF CENTER LINES OF TRACKS

Scale - 1 inch = 100 feet June 1906

For record of deed to which this plat was attached see record of deeds Vol. 103. Pg. 504

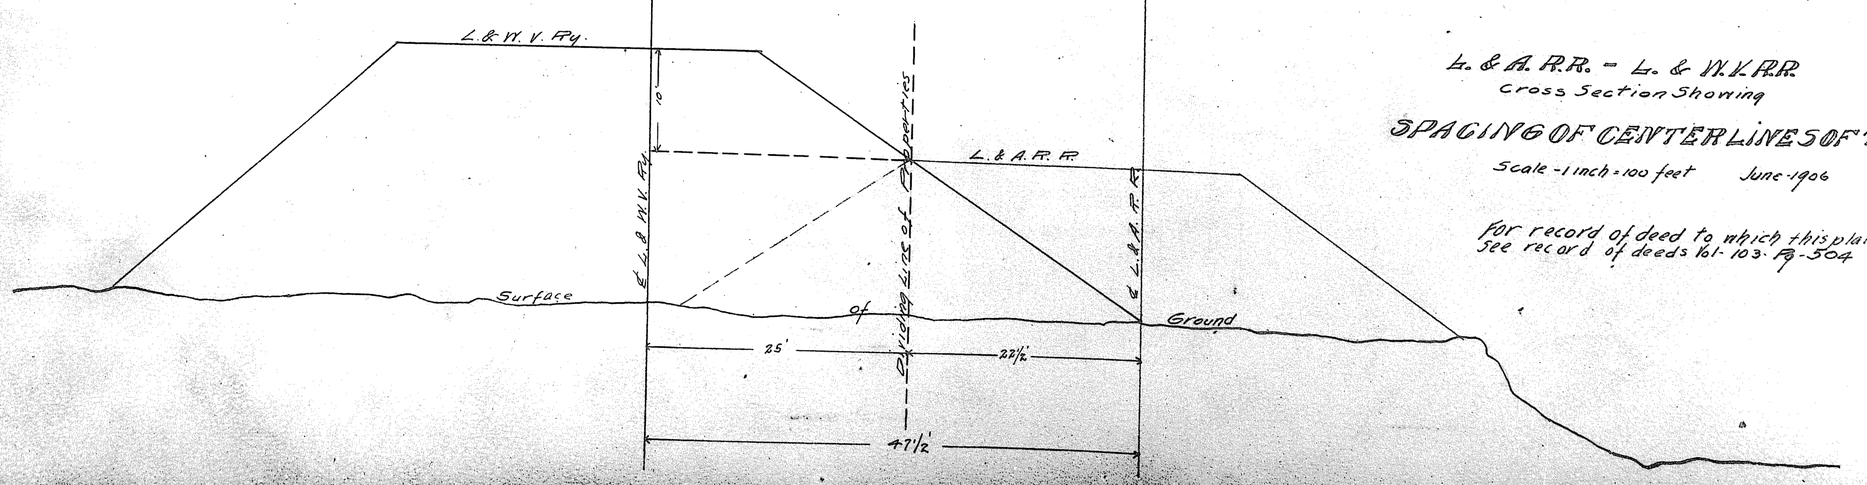

Vol 6 B57 (179)

http://www.adultpdf.com
Created by HTP To PDF trial version, to remove this message purchase the product at www.HTPdf.com