VOL 6 B 60 (480)

MICRO FILM ROLL NO. #3-A

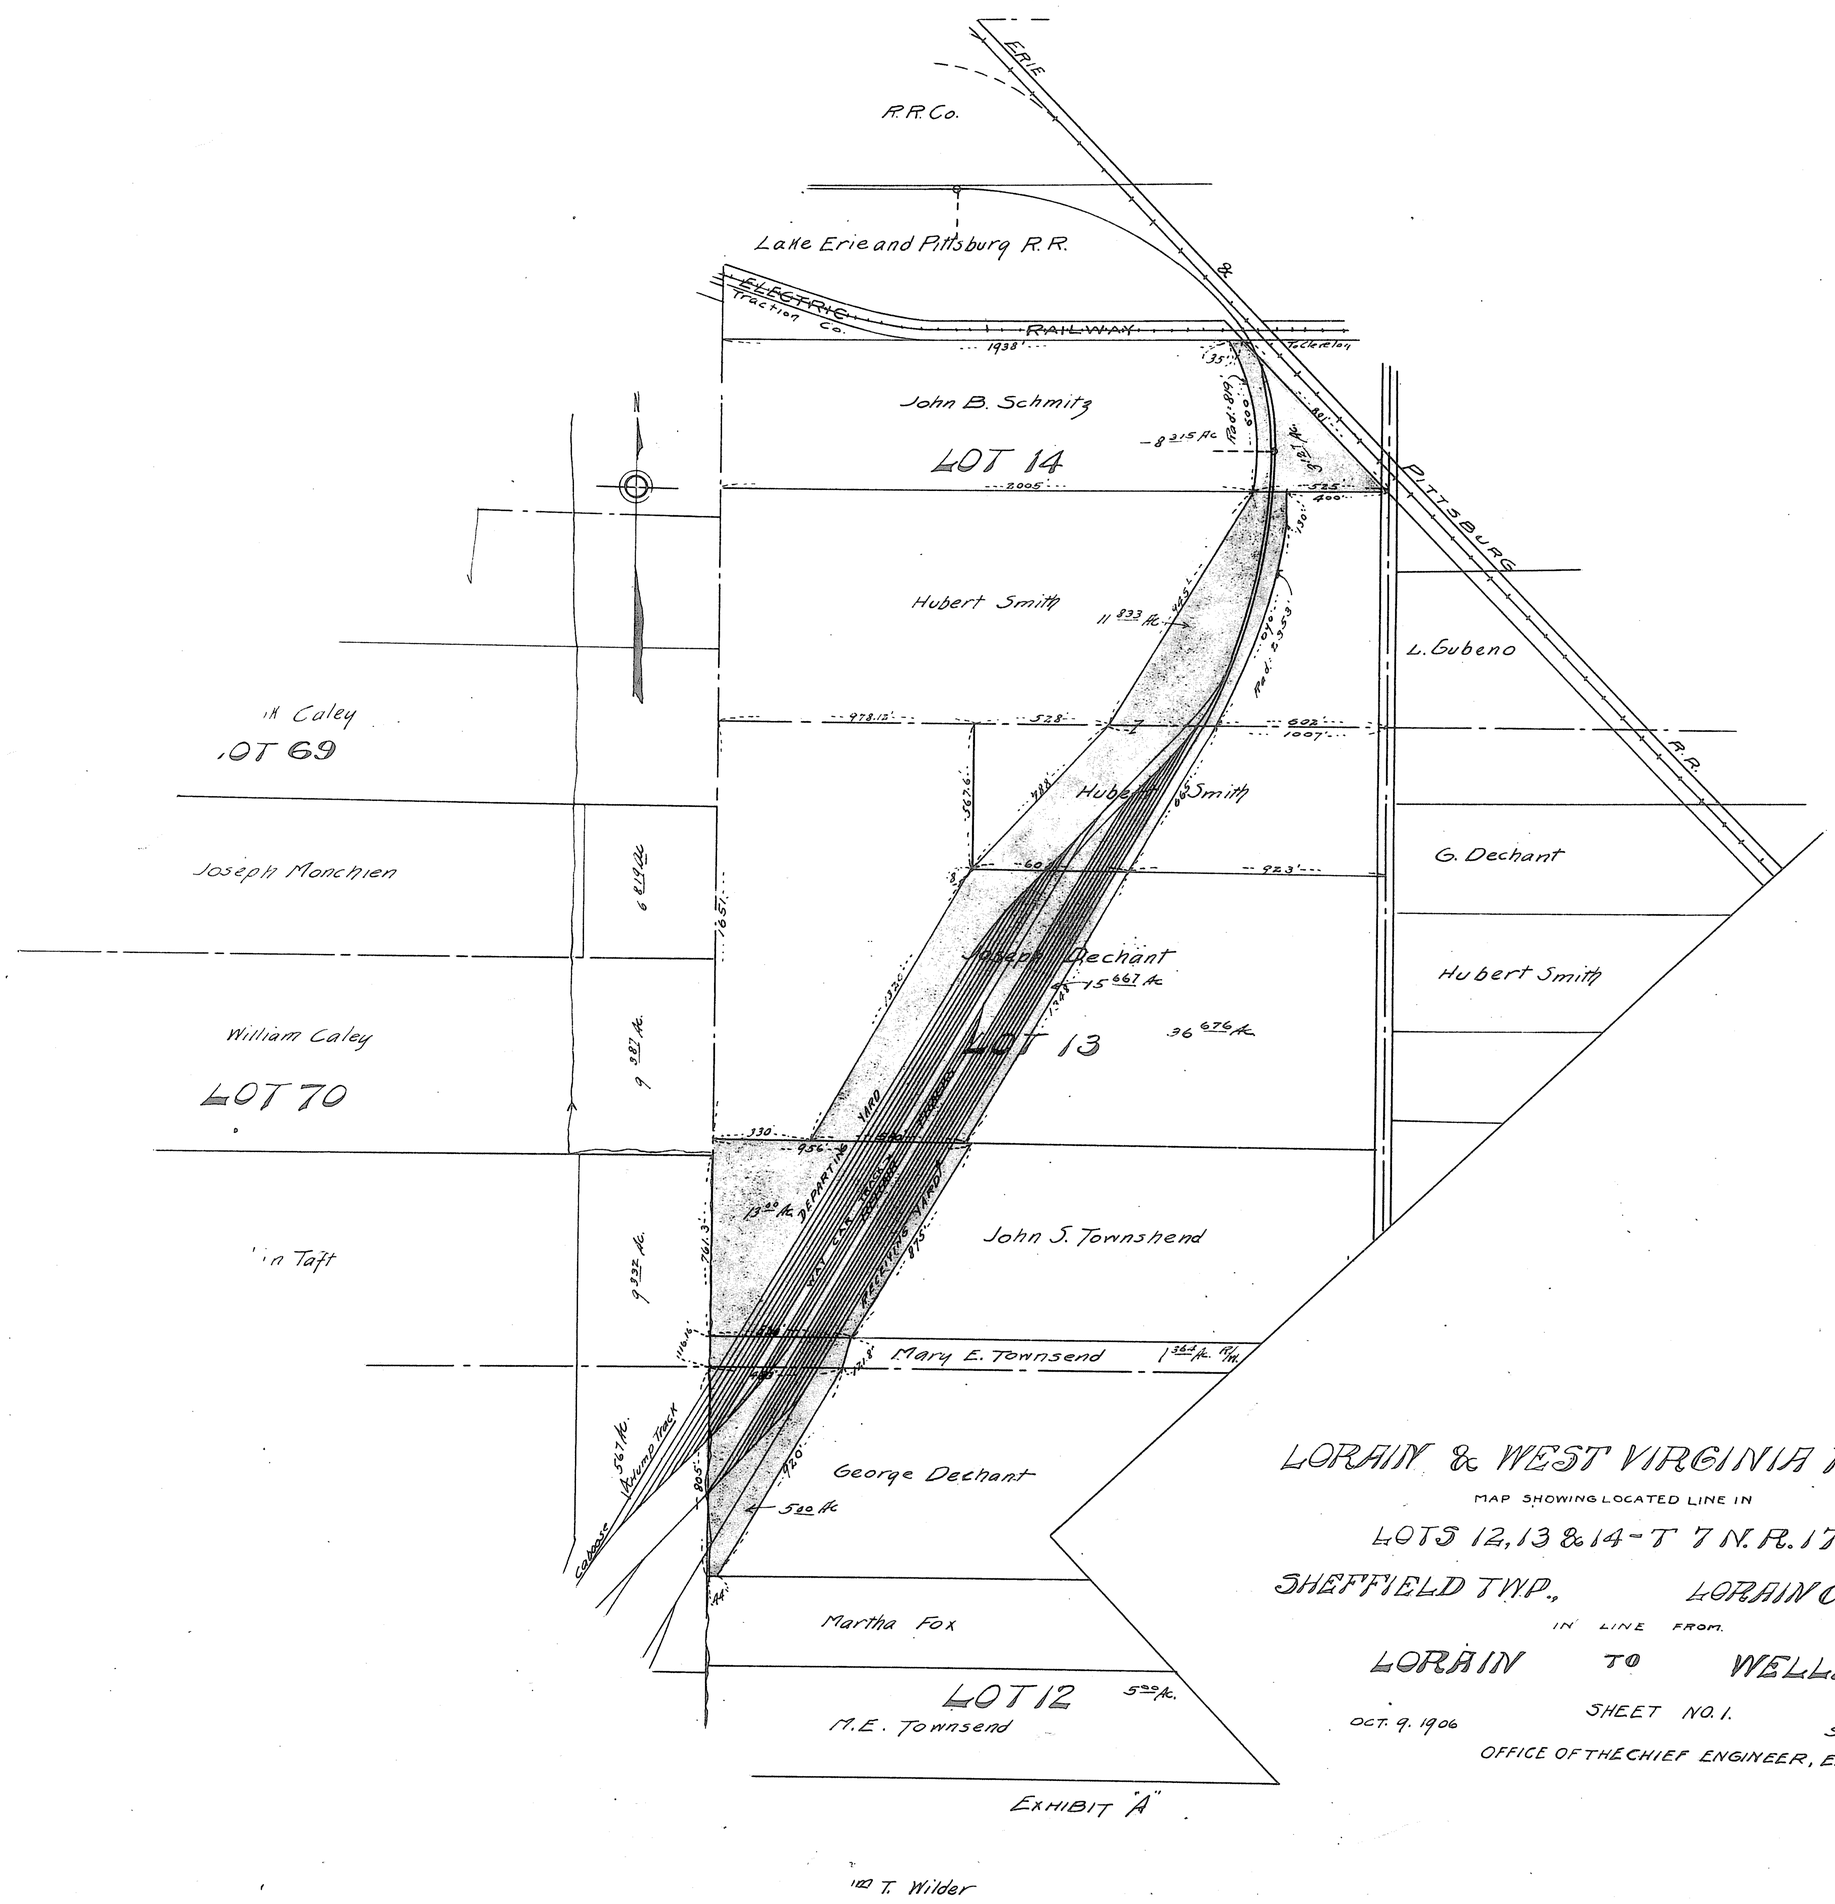

Note:-
For record of deed to which this plat was attached see record of deeds Vol-105-Pg-17.

VOL 6 B 60 (480)