http://www.adultpdf.com
Created by TIFF To PDF trial version, to remove this mark, please register this software.

VOL 7 PG 2 (480)

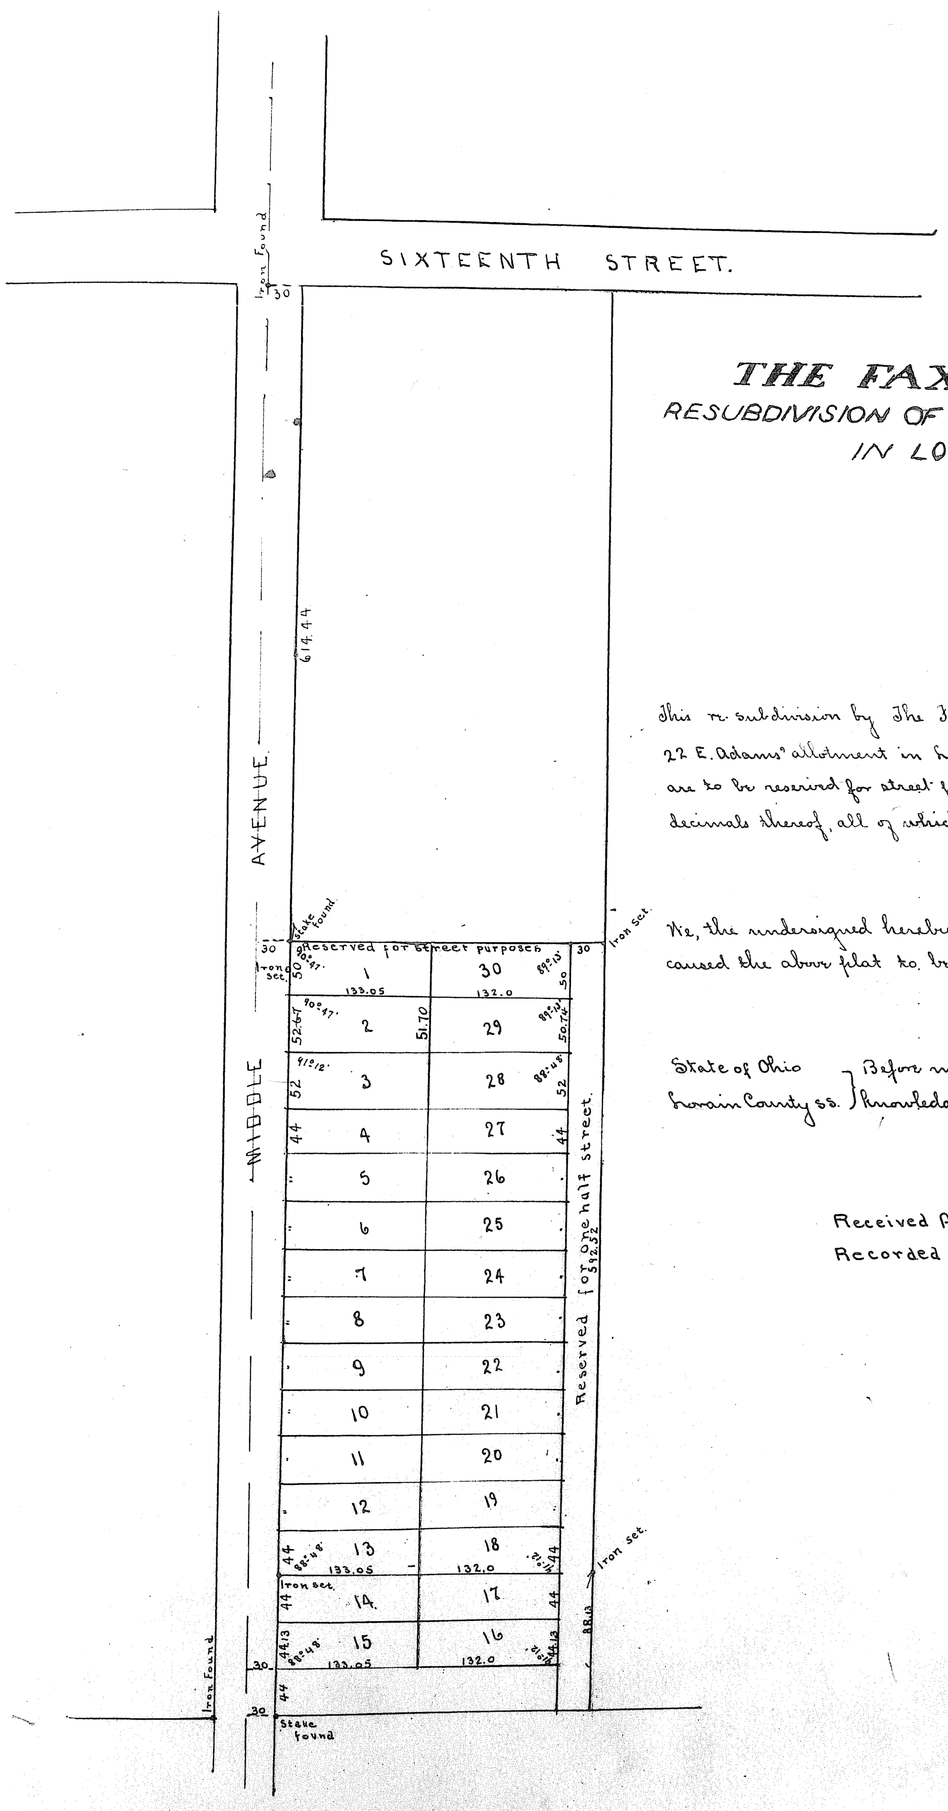

No 37088.

THE FAXON REALTY CO

RESUBDIVISION OF PART OF E. ADAMS ALLOTMENT IN LOT 4. CARLISLE TWP.

Scale 1" = 100'

This re-subdivision by The Faxon Realty Co. contains 5.087 acres of laind and consists of lots 12 to 21 and the N. 22 ft of lot 22 E. Adams' allotment in lot 4 Carlisle Twp. lots 1 and 30 and a strip 30 ft. in width taken from the east side of this subdivision are to be reserved for street purposes. Iron pins have been placed at points indicated. Measurements are given in feet and decimals thereof, all of which I hereby certify to be correct.

J. P. Crosse; Sur.

We, the undersigned hereby certify that we are the owners of the land embraced in the above re-subdivision, that we caused the above plat to be made to be made and accept the same as correct.

The Faxon Realty Co. (Corporate Seal)
By Isaac D. Faxon. Prest.

State of Ohio } Before me a Notary Public in and for said county, personally came The Faxon Realty Co. who ac-
Lorain County ss. } knowledged that they did sign the above plat and that the same was their free act and deed.

J. C. Crisp Notary Public (Seal)

Received April 4 1907 At 4:00 P.M.
Recorded April 5 1907 Chas E. Tucker Recorder.

VOL 7 PG 2 (480)