http://www.adultpdf.com
Created by TIFF To PDF trial version, to remove this mark, please register this software.

VOL 7 PG 4 (481)



# B.E. TAYLOR'S ADDITION
TO THE
# VILLAGE OF AMHERST, O.

N° 37614

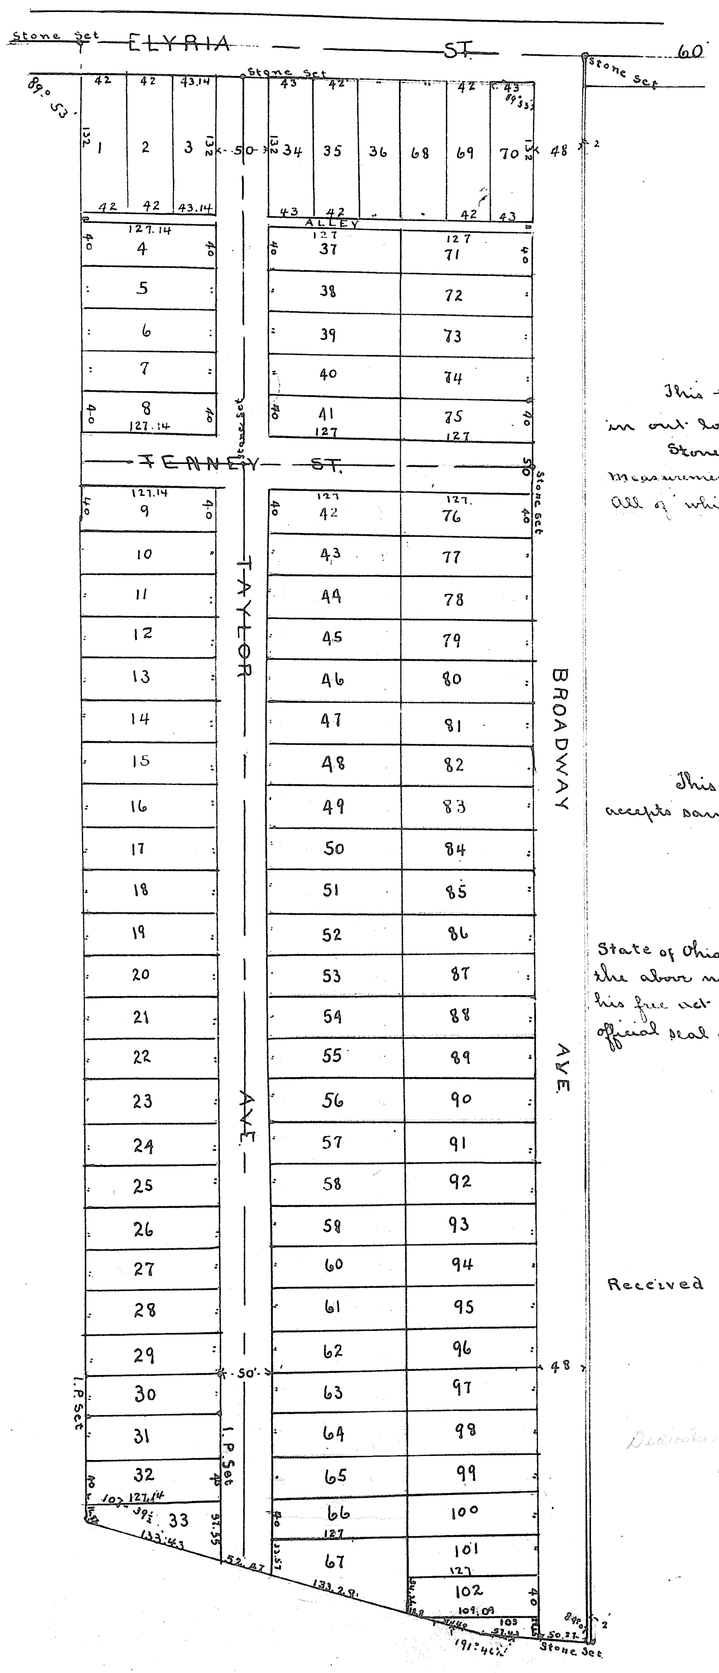


This plat, made at the request of B. E. Taylor, embraces about 16 acres of land in out lot number 37 Amherst Twp. Lorain Co. Ohio.

Stone monuments and iron pins are placed at points as indicated on the map. Measurements are in feet and decimals thereof. Scale 1" = 100'

All of which I certify to be correct.

J. B. Nichols Surveyor.

This is to certify that the undersigned, owner of the land embraced in this plat hereby accepts same and dedicates the streets and alleys to public use

Burt E. Taylor
Bellevernon James Taylor

State of Ohio, Erie Co. ss. Before me a Notary Public in and for said County personally appeared the above named B. E. Taylor who acknowledged that he did sign the above plat and that it was his free act and deed. In testimony whereof I have hereunto set my hand and affixed my official seal at Sandusky Ohio this 27 day of April 1907

Philip Burkle Notary Public (Seal)

Received May 2 1907 At 3:45 P.M. Recorded May 9 1907 Chas. E. Tucker, Recorder.

Dedication: Bronnoy Cor - Mise Vol 6 Pg 1 #342

VOL 7 PG 4 (481)