http://www.adultpdf.com
Created by TIFF To PDF trial version, to remove this mark, please register this software.

VOL 7 PG 9 (482)

9

No 38097.

THE AXTELL HOMESTEAD
ADDITION
TO THE
VILLAGE OF AMHERST
LORAIN COUNTY OHIO

Being part of original lot number 23 in the township of Amherst. Stone monuments were found or set as shown on plat. Distances are given in feet and decimals. All of which I certify to be correct.

April 24-1907. Scale 60'=1"

Charles N. Root C.E.
Cleveland, Ohio.

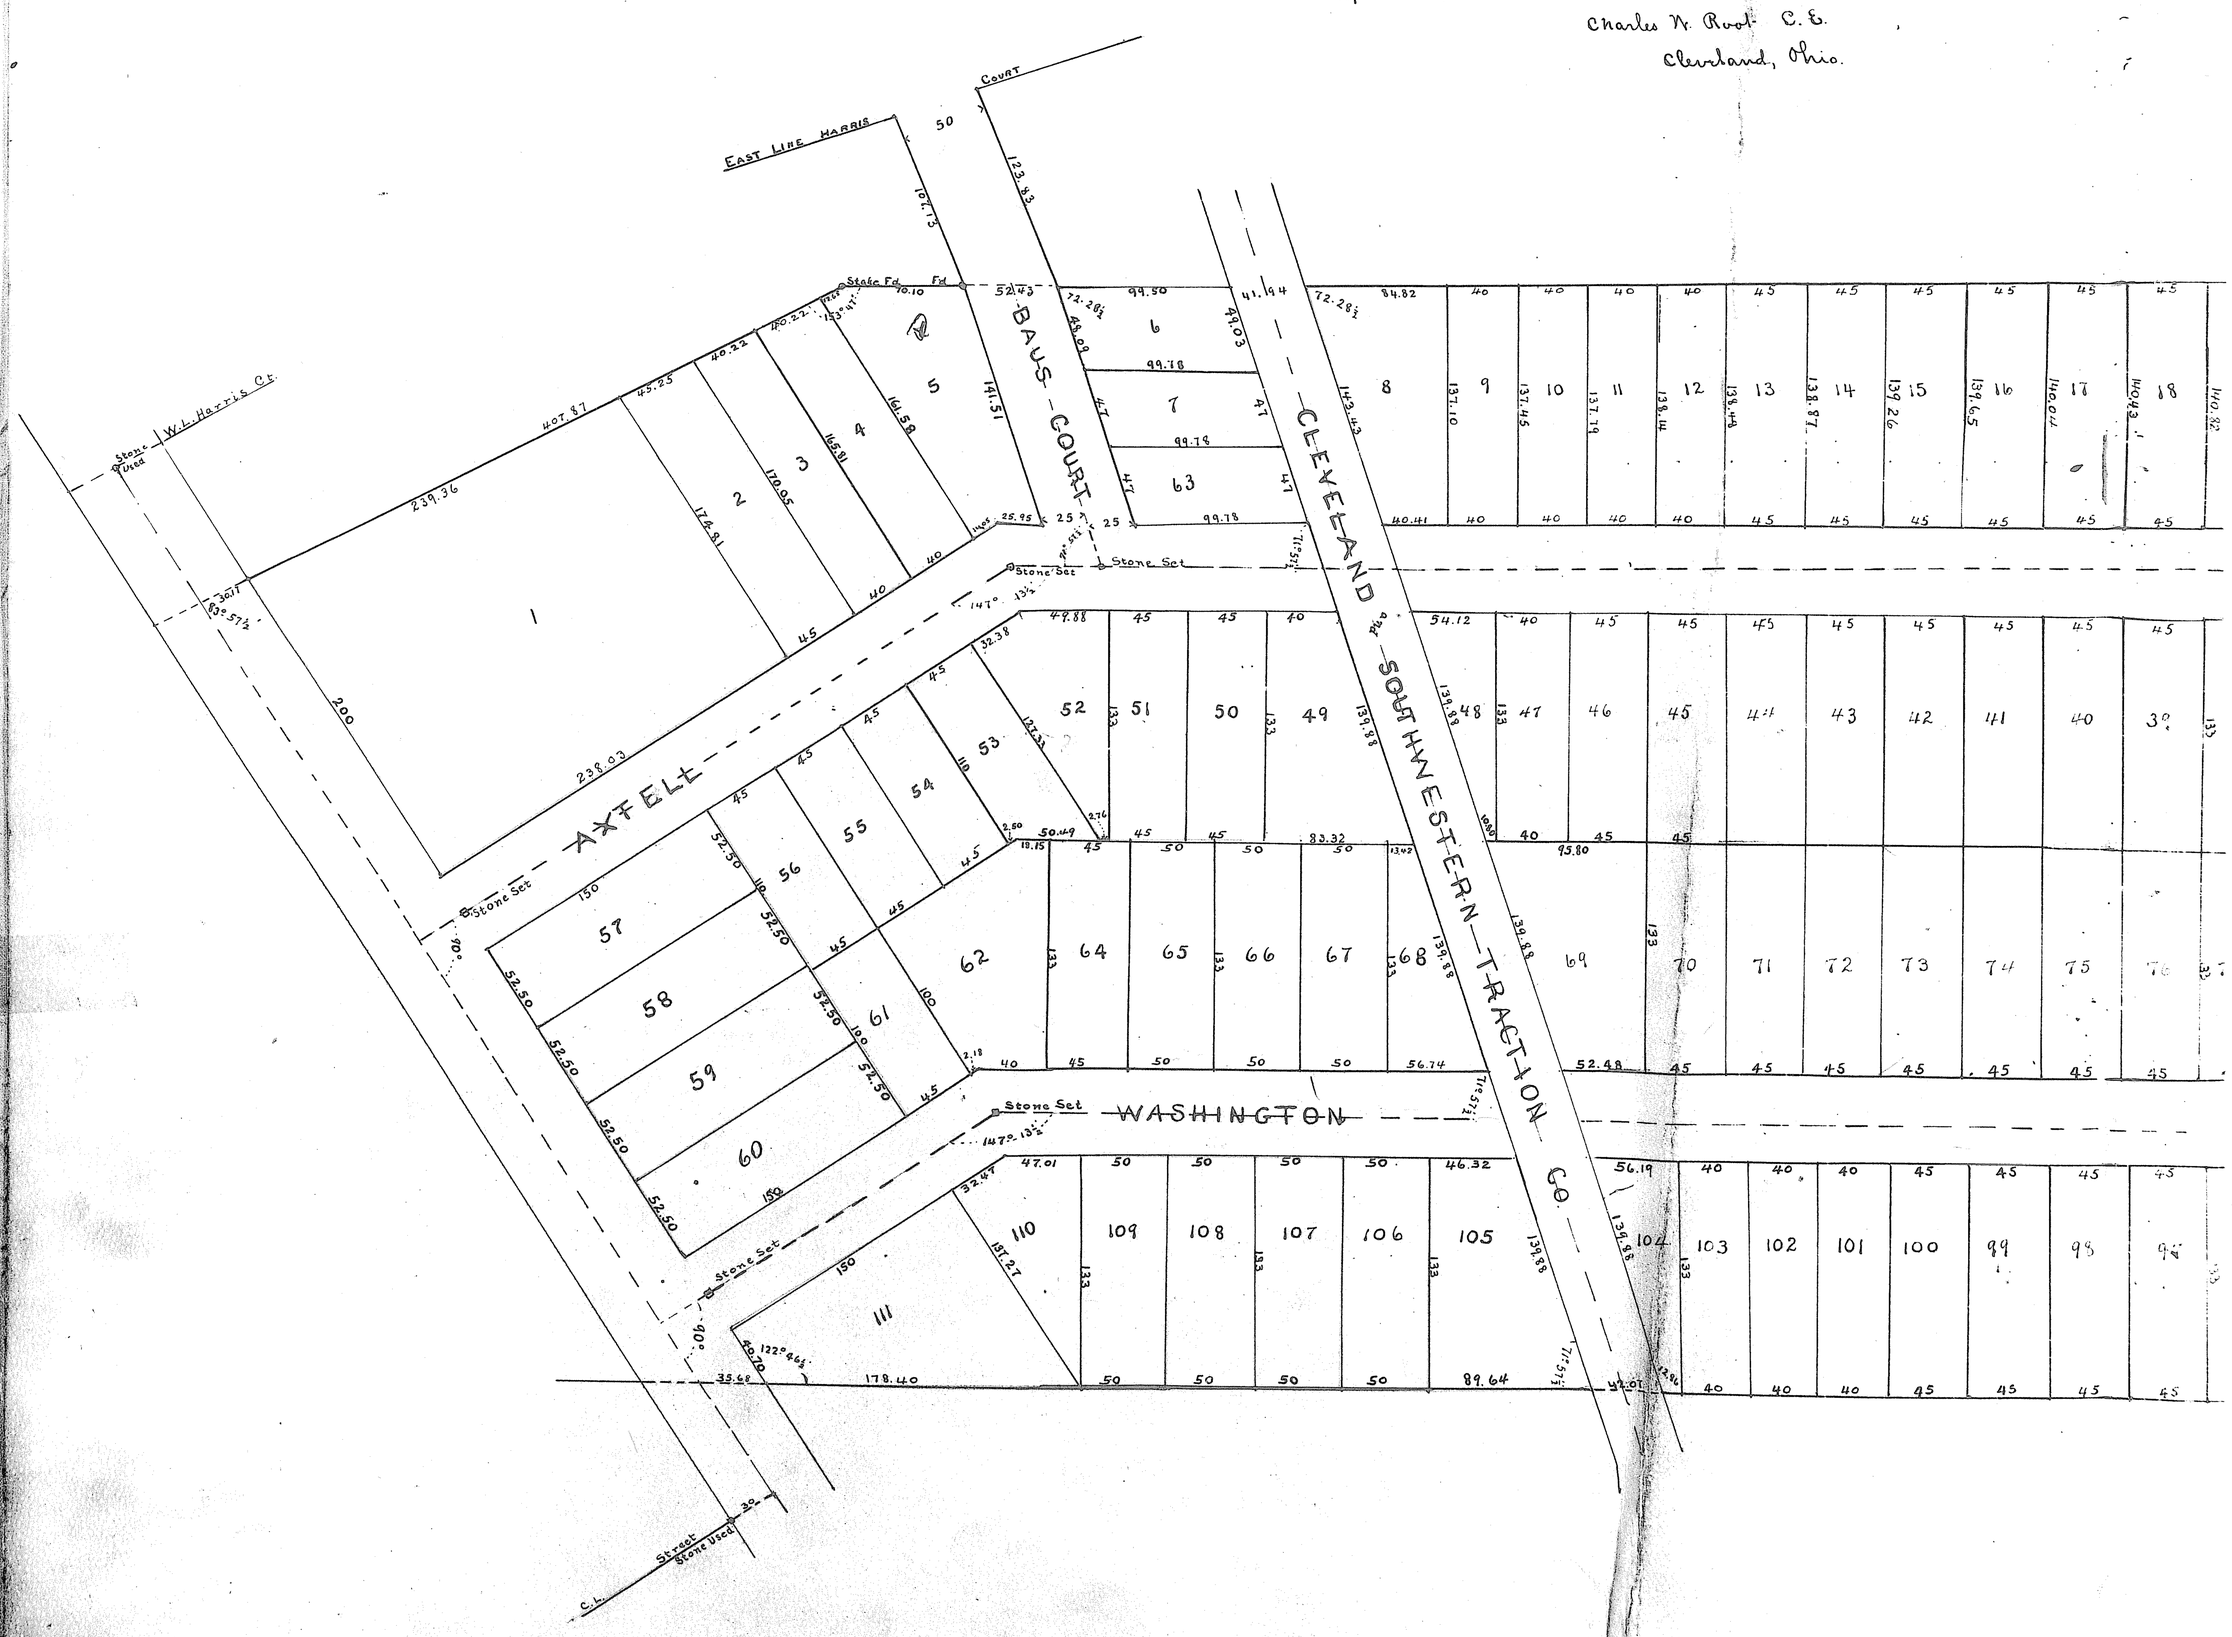

VOL 7 PG 9 (482)

http://www.adultpdf.com
Created by TIFF To PDF trial version, to remove this mark, please register this software.

VOL 7 PG 10 (482)

The undersigned owners of the land embraced in this addition hereby accept this plat of the same and dedicate to public use, the streets, avenues and courts hereon shown.

Witness: H. J. Moule.
E. E. Foster.

Catherine A. Axtell

Set Stone monuments in feet

State of Ohio } Before me a Notary Public in and for said County personally appeared the above named
..... County ss. } Catherine A. Axtell who acknowledged that she did sign and seal the foregoing instrument and that the same is her free act and deed. This 21st. day of May A. D. 1907.

E. E. Foster Notary Public (Seal)

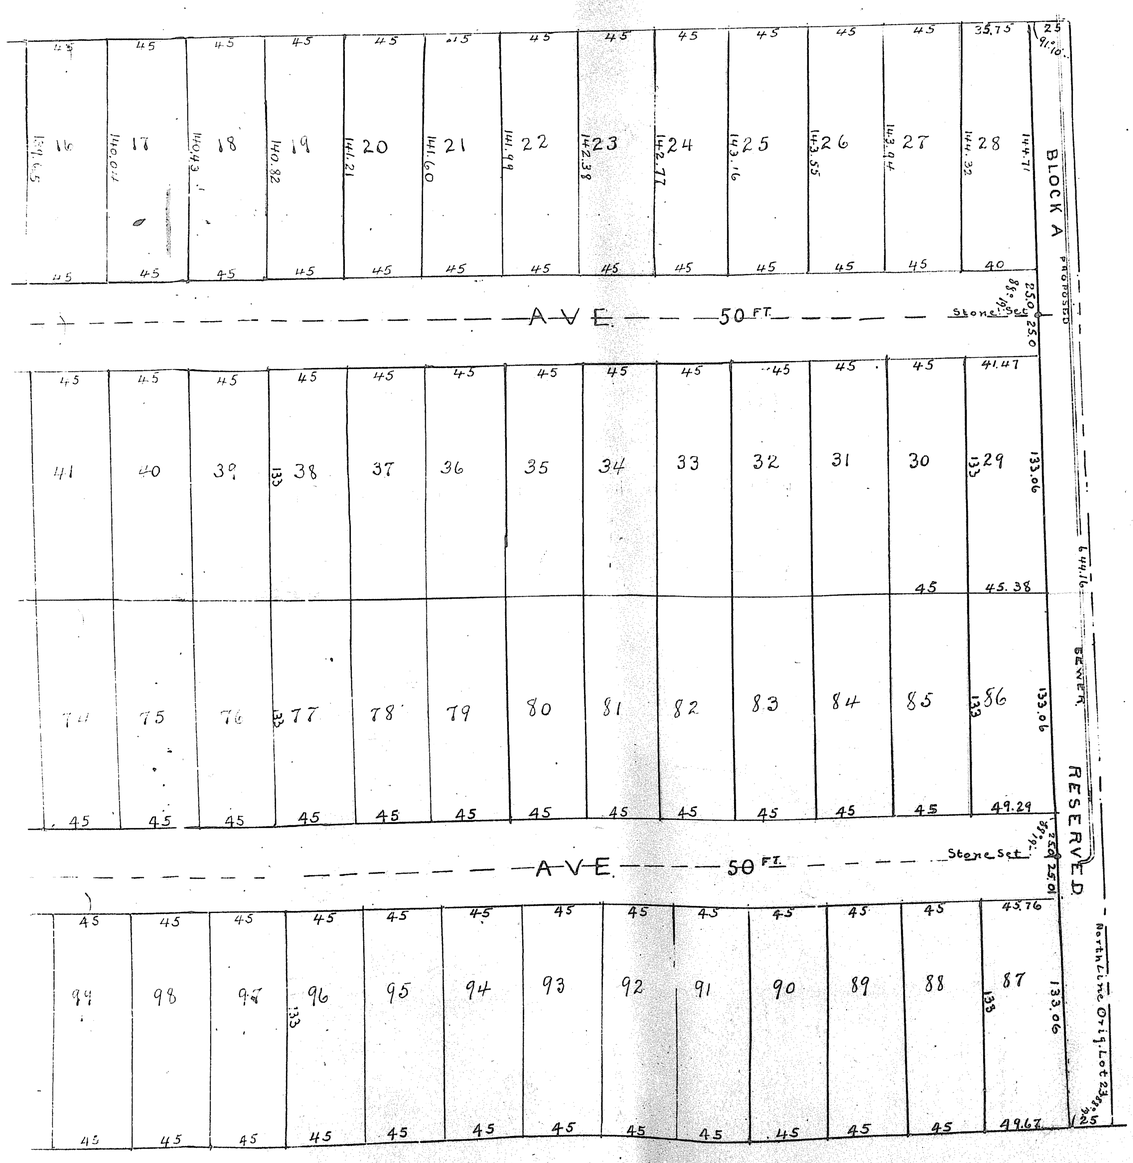

I, F. E. Haser Clerk of Village of Amherst O. hereby certify that this plat of Axtell Allotment was approved for record by council of said Village of Amherst May 21st. 1907.

F. E. Haser-Corp. Clerk (Seal)

Received May 31st. At 8^00 a.m.
Recorded June 14 1907 Chas E. Tucker Recorder.

VOL 7 PG 10 (482)