http://www.adultpdf.com
Created by TIFF To PDF trial version, to remove this mark, please register this software.

VOL 7 PG 12 (483)

No 38597

LAMPMAN & FOOTE'S ALLOTMENT

IN LOT 103 SHEFFIELD TWP.

Scale 1" = 100'

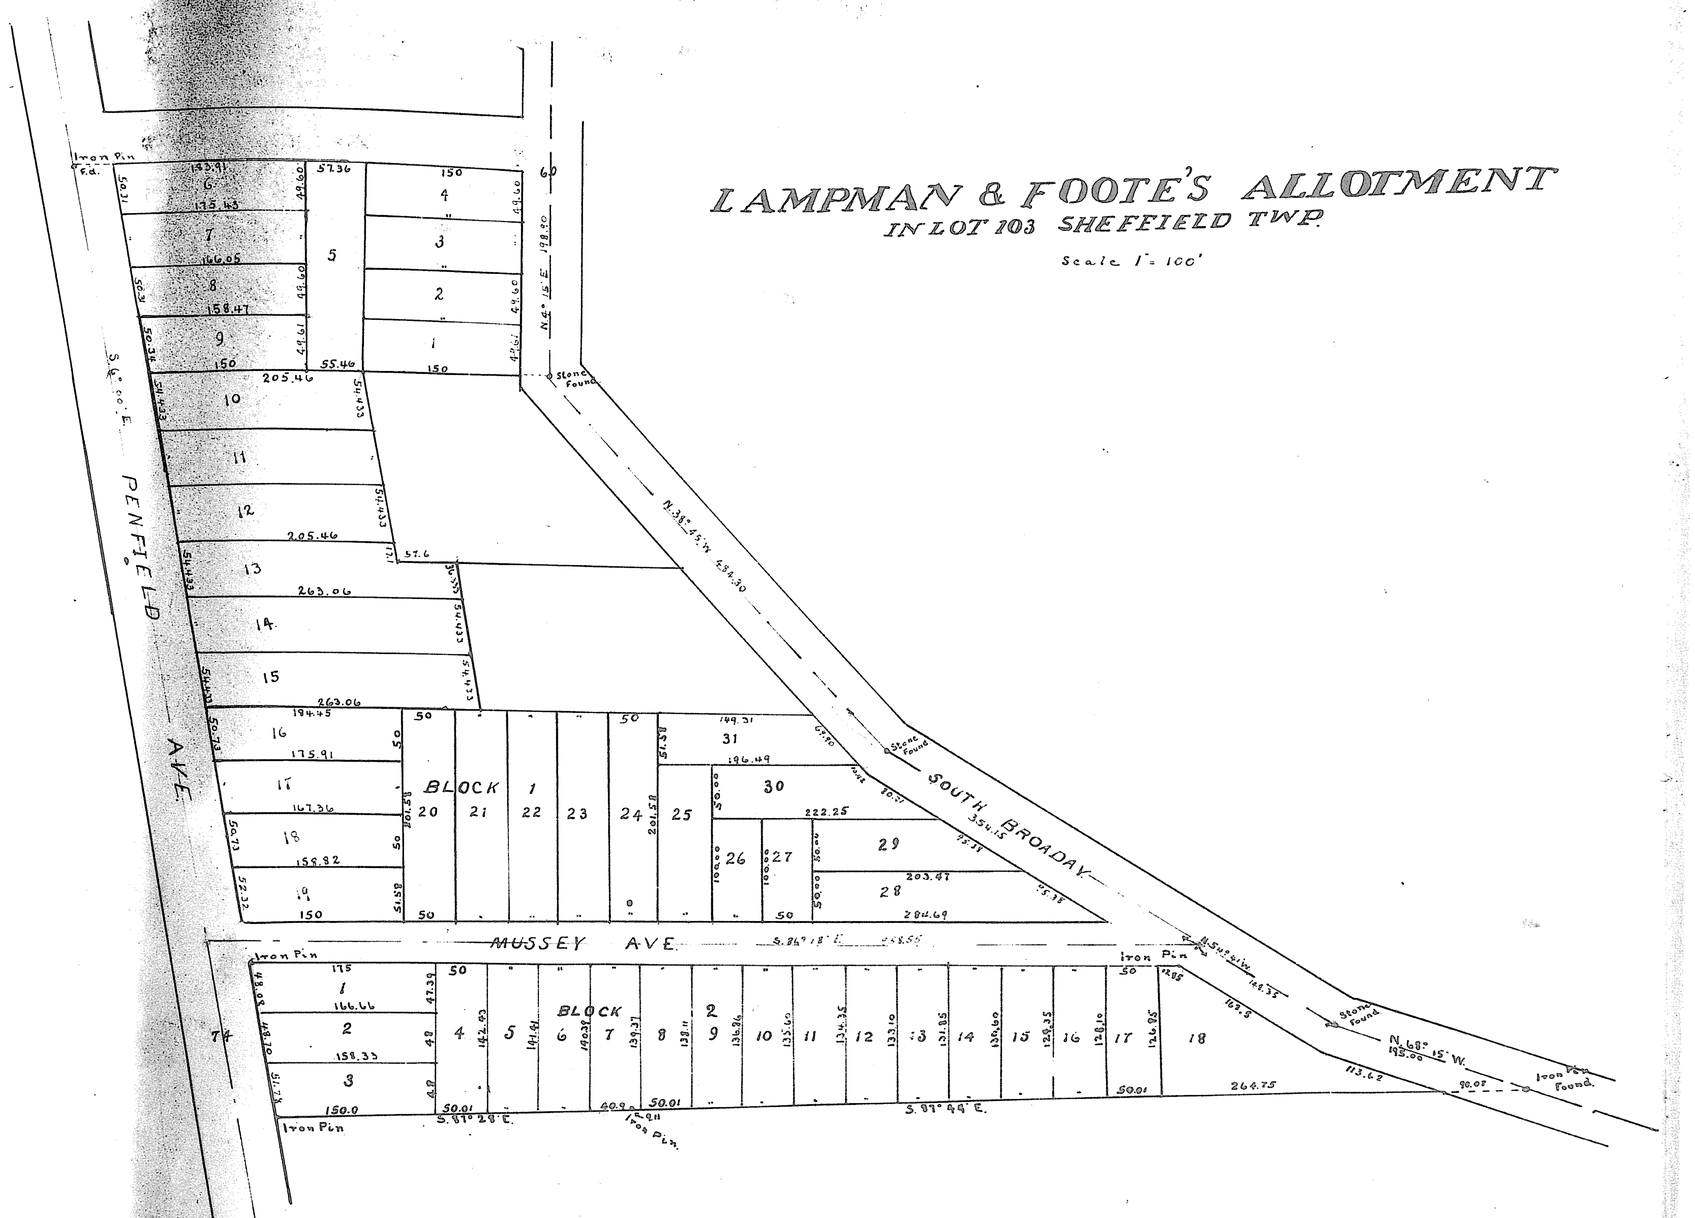

DESCRIPTION.

Block 1 of this allotment consists of land deeded to M. H. Lampman by the heirs of Thomas Foote and recorded in Vol. 101 Page 611 of Lorain County Records of deeds.

Block 2 consists of the following described property: Commencing at a stone mon. in the center of Penfield Ave. and on the south line of Lot 103 Sheffield Twp. thence S. 87° 28' E. in lot line 378.38 ft. to an iron pin: thence S. 87° 44' E. in lot line 863.8 ft. to an iron pin in the center of South Broadway: thence N. 68° 15' W. in the center of So. Broadway 195.0 ft. to a stone thence N. 45° 41' W. 148.35 ft. in the center of So. Broadway to a point: thence N. 86° 18' W. 958.55 ft. to a point in the center of Penfield Ave.: thence S. 6° 00' E. in the center of Penfield Ave. 169.4 ft. to place of beginning. Penfield Ave. and South Broadway are public highways: Mussey Ave. is to be dedicated to public use. Monuments are set at points indicated on the plat. Measurements are given in feet and decimals thereof.

A. A. Farrar C. E.

The undersigned hereby certify that they caused the accompanying plat to be made, that they accept the same and dedicate Mussey Ave. to public use.

M. H. Lampman. Waldo E. Foote Clara E. Foote.

State of Ohio, Lorain County ss. Before me a Notary in and for said County and State personally appeared the above named M. H. Lampman, Waldo E. Foote and Clara E. Foote who acknowledged the signing of the foregoing plat to be their voluntary act and deed.

In testimony whereof I have hereunto set my hand and official seal at Lorain Ohio this 24 day of June A. D. 1907.

S. H. Williams Notary Public (Seal)

Received June 27 1907 At 10:50 A.M

Recorded July 15 1907 Chas. E. Tucker Recorder

VOL 7 PG 12 (483)