http://www.adultpdf.com
Created by TIFF To PDF trial version, to remove this mark, please register this software.

VOL 7 PG 13 (483)

Nº 39110.

A.G. FRISBIE'S CITY VIEW ALLOTMENT.

LORAIN, OHIO.

CORRECTED PLAT OF BLOCK 12.

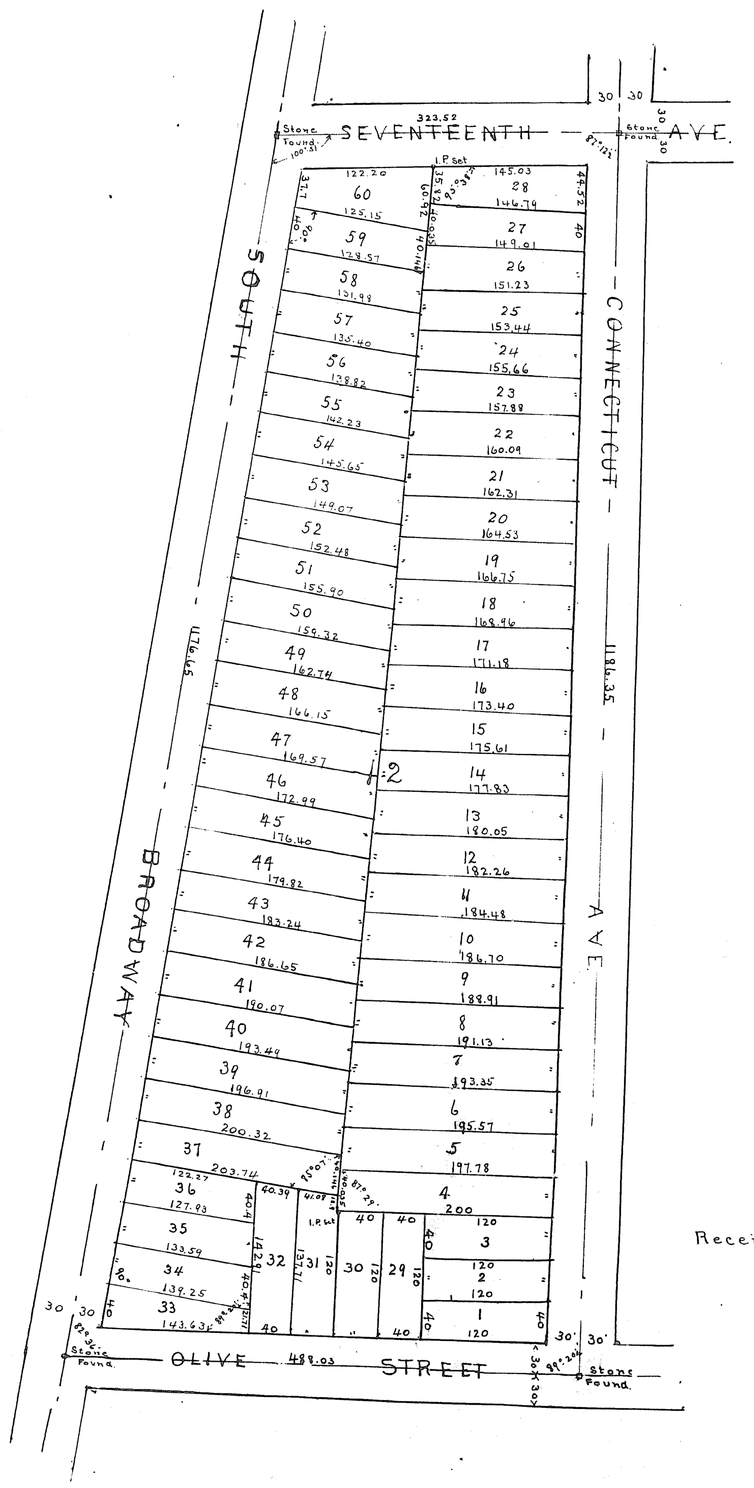

This plat made at the request of A. G. Frisbie, is to correct errors and to make other changes in Block 12 of the original plat of the City View Allotment recorded in Vol. 6 Page 8 Lorain Co. plat record. It comprises the same territory as Block 12 of the original plat.

Stone monuments and iron pins were either found or set as indicated on the map. Measurements are in feet and decimals thereof. Scale 1" = 100'. All of which I certify to be correct. J. B. Nichols Surveyor.

This is to certify that the undersigned owners of lots and lands embraced in this plat hereby accept the same.

A. G. Frisbie John McKinnon Jr.

State of Ohio, Cuyahoga Co. ss. Before me a Notary Public in and for said County personally appeared the above named A. G. Frisbie and John McKinnon Jr. who acknowledged that they did sign the above plat and that it was their free act and deed. In testimony whereof I have hereunto set my hand and affixed my official seal at Cleveland Ohio this 22nd day of April 1907

R. J. Berwald Notary Public (Seal)

Received Aug. 6, 1907 At 11²⁵ A.M. Recorded Aug 7 1907
Chas E. Tucker Recorder.

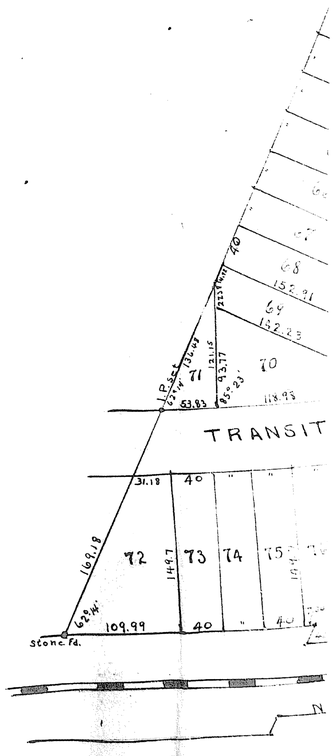

VOL 7 PG 13 (483)