http://www.adultpdf.com
Created by TIFF To PDF trial version, to remove this mark, please register this software.

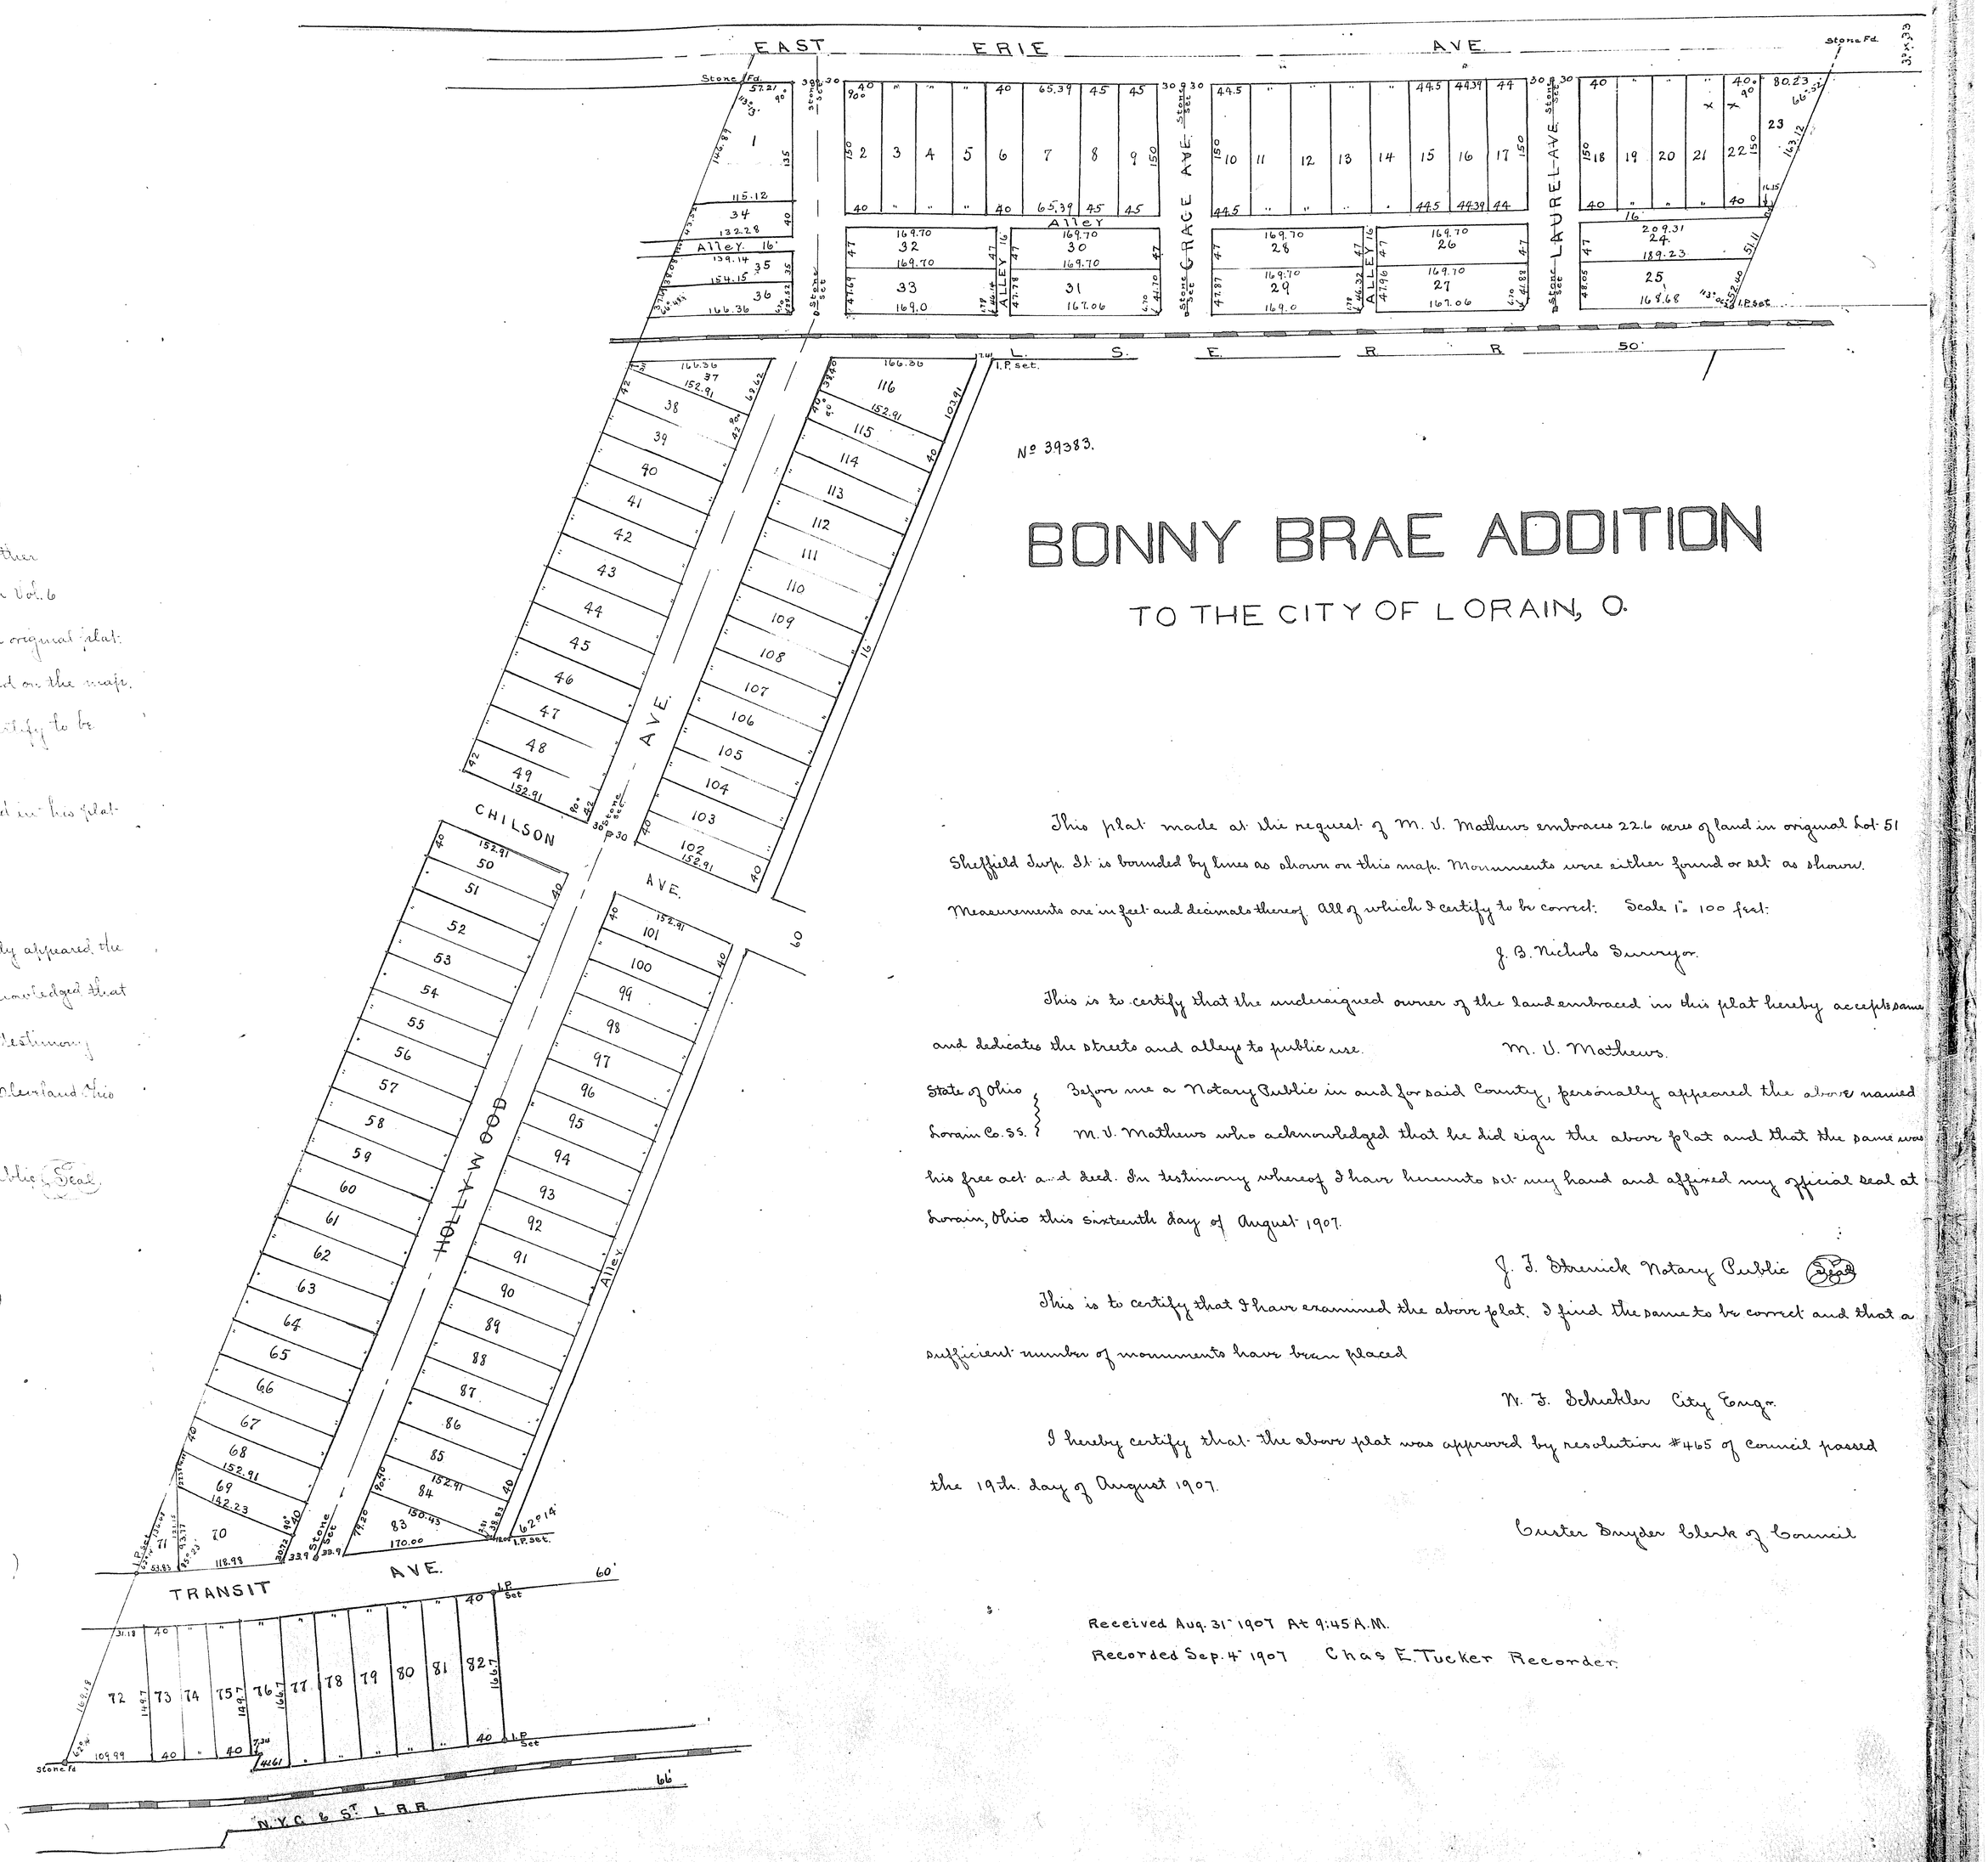

No 39383.

BONNY BRAE ADDITION

TO THE CITY OF LORAIN, O.

This plat made at the request of M. V. Mathews embraces 22.6 acres of land in original lot 51 Sheffield Twp. It is bounded by lines as shown on this map. Monuments were either found or set as shown. Measurements are in feet and decimals thereof. All of which I certify to be correct. Scale 1" = 100 feet.

J. B. Nichols Surveyor.

This is to certify that the undersigned owner of the land embraced in this plat hereby accepts same and dedicates the streets and alleys to public use.

M. V. Mathews.

State of Ohio } Before me a Notary Public in and for said County, personally appeared the above named
Lorain Co. ss. } M. V. Mathews who acknowledged that he did sign the above plat and that the same was his free act and deed. In testimony whereof I have hereunto set my hand and affixed my official seal at Lorain, Ohio this sixteenth day of August 1907.

J. T. Shenick Notary Public (Seal)

This is to certify that I have examined the above plat. I find the same to be correct and that a sufficient number of monuments have been placed

N. F. Schuckler City Engr.

I hereby certify that the above plat was approved by resolution #465 of Council passed the 19th. day of August 1907.

Custer Snyder Clerk of Council

Received Aug. 31st 1907 At 9:45 A.M.
Recorded Sep. 4th 1907 Chas E. Tucker Recorder

(For Journal Entry relating to the vacation of this Plat see Miscellaneous Deed Vol. 7 Page 181)

(For instrument relating to vacation of streets see Miscellaneous Deed Vol. 7 - Page 176)

the other
d in Vol. 6
the original plat:
cated on the map.
I certify to be

vaced in this plat

nally appeared the
acknowledged that
In Testimony
at Cleveland Ohio

Public (Seal)

VOL 7 B 14 (483)
VOL 7 B 14 (483)