http://www.adultpdf.com
Created by TIFF To PDF trial version, to remove this mark, please register this software.

No 40252:

BONSOR BRO'S PLAT.

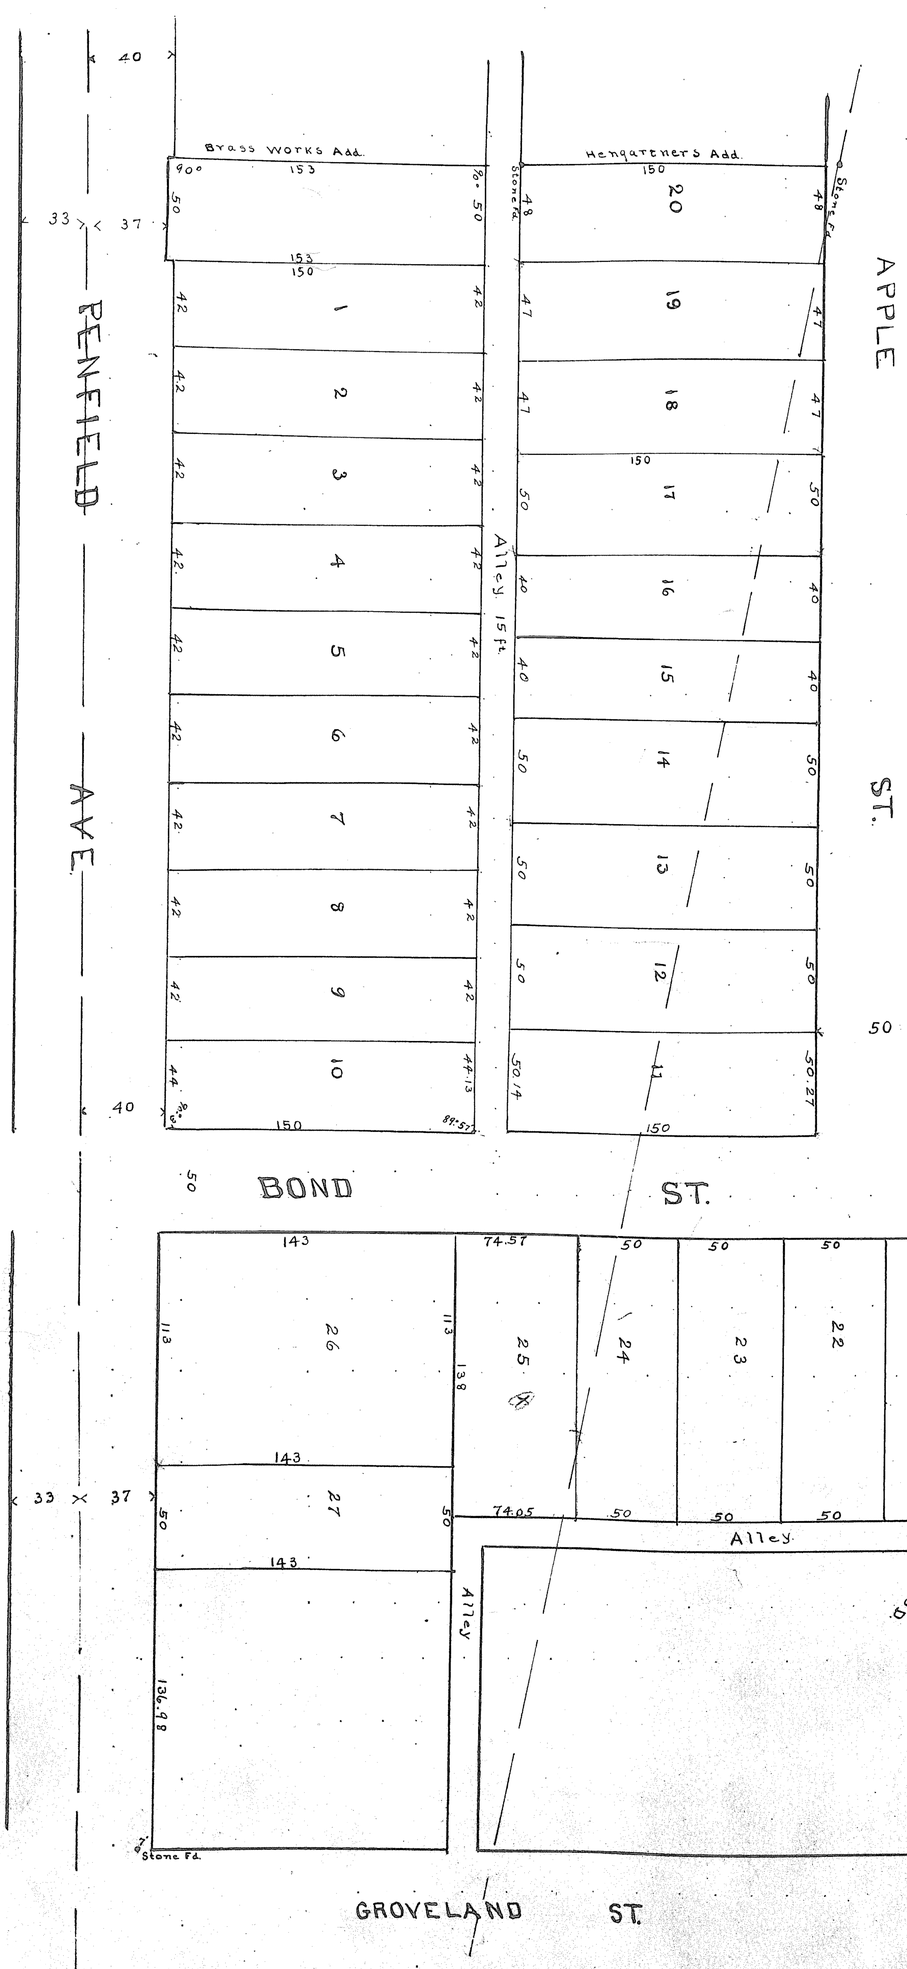

This Addition made at the request of Walter Bonsor et al. is part of lot 3 Tract 1 Black River Township and lot 98 Sheffield Township, it is bounded on the north by the Brass Co.'s Add. and Hengartner's Add. on the east by Apple St. and Vincent's Add. on the south by Vincents Add., on the west by Penfield Ave., and contains 2 26/100 A. in Black River and 91/100 A. in Sheffield Twp.

Penfield Ave. 80 ft., Bond St. and Apple St. 50 ft. are dedicated streets. The Alley as shown are to be dedicated to public use, Stone monuments were found at all points marked "Stone" All of which I certify to be correct.

Chas. S. Ferguson Civil Engineer

We, the undersigned owners of the land comprising this plat accept the same and dedicate the Alley as shown to public use.

Walter A. Bonsor — Frank Bonsor — Louise La Marche
E. S. Buck — S. B. Buck — Josef Rezek
Geo. Hengartner — Freda Hengartner Deckerhoff.

State of Ohio, Lorain Co. ss } Before me a Notary Public in and for said Co. personally appeared the above named Josef Rezek, Freda Hengartner Deckerhoff, Walter Bonsor, Frank Bonsor, E. S. Buck S. B. Buck and George Hengartner, who acknowledged that they did sign the above plat and that it was their free act and deed. In testimony whereof I have hereunto set my hand and affixed my official seal at Lorain O. this 1st. day of September A.D. 1903.

J. J. Mahony Notary Public (Seal)

State of Ohio, Cuyahoga Co. ss. Before me a Notary Public in and for said Co. personally appeared the above named Louise La Marche who acknowledged that she did sign the above plat and that it was her free act and deed. In testimony whereof I have hereunto set my hand and affixed my official seal at Cleveland Ohio this 10th day of October 1907

Victor E. Mueller, Notary Public (Seal)

I hereby certify that the above plat was approved by resolution No. 473 of Council passed the 10th day of October 1907

Custer Snyder Clerk of Council

Received Nov. 2 1907 At 10 00 A.M.
Recorded Nov. 6, 1907. Chas. E. Tucker, Recorder.