http://www.adultpdf.com
Created by TIFF To PDF trial version, to remove this mark, please register this software.

VOL 7 PG 25 (486)

25

Nº 40423:

ELY AND BOYNTONS 2ND ADDITION.

OF LOTS 67 68-69-70 AND 27 WEST OF BLACK RIVER ELYRIA OHIO

SCALE 1 INCH = 100 FEET
OCTOBER 4 1907

C.H. LAWRENCE CIVIL ENGINEER

DESCRIPTION.

Being a part of original lots 67-68-69-70- and 27 west of Black River, Elyria, Lorai follows: Beginning at an iron pin at the intersection of the east line of Madi running, thence N. 3° 55' E. along the east line of Madison St. a distance of 699 St.: thence N. 87° 37' W. a distance of 216.0 ft. to an iron pin: thence N. 3° 55' E. a diste a distance of 183.0 ft. to an iron pin: thence N. 3° 55' E. a diste distance of 698.5 ft. to a point: thence S. 3° 53' W. a diste tance of 300.0 ft. to the place of beginning and contai 0.69 in lot 67: 0.82 in lot 68: 2.53 in lot 69: 4.10 in lot 7.

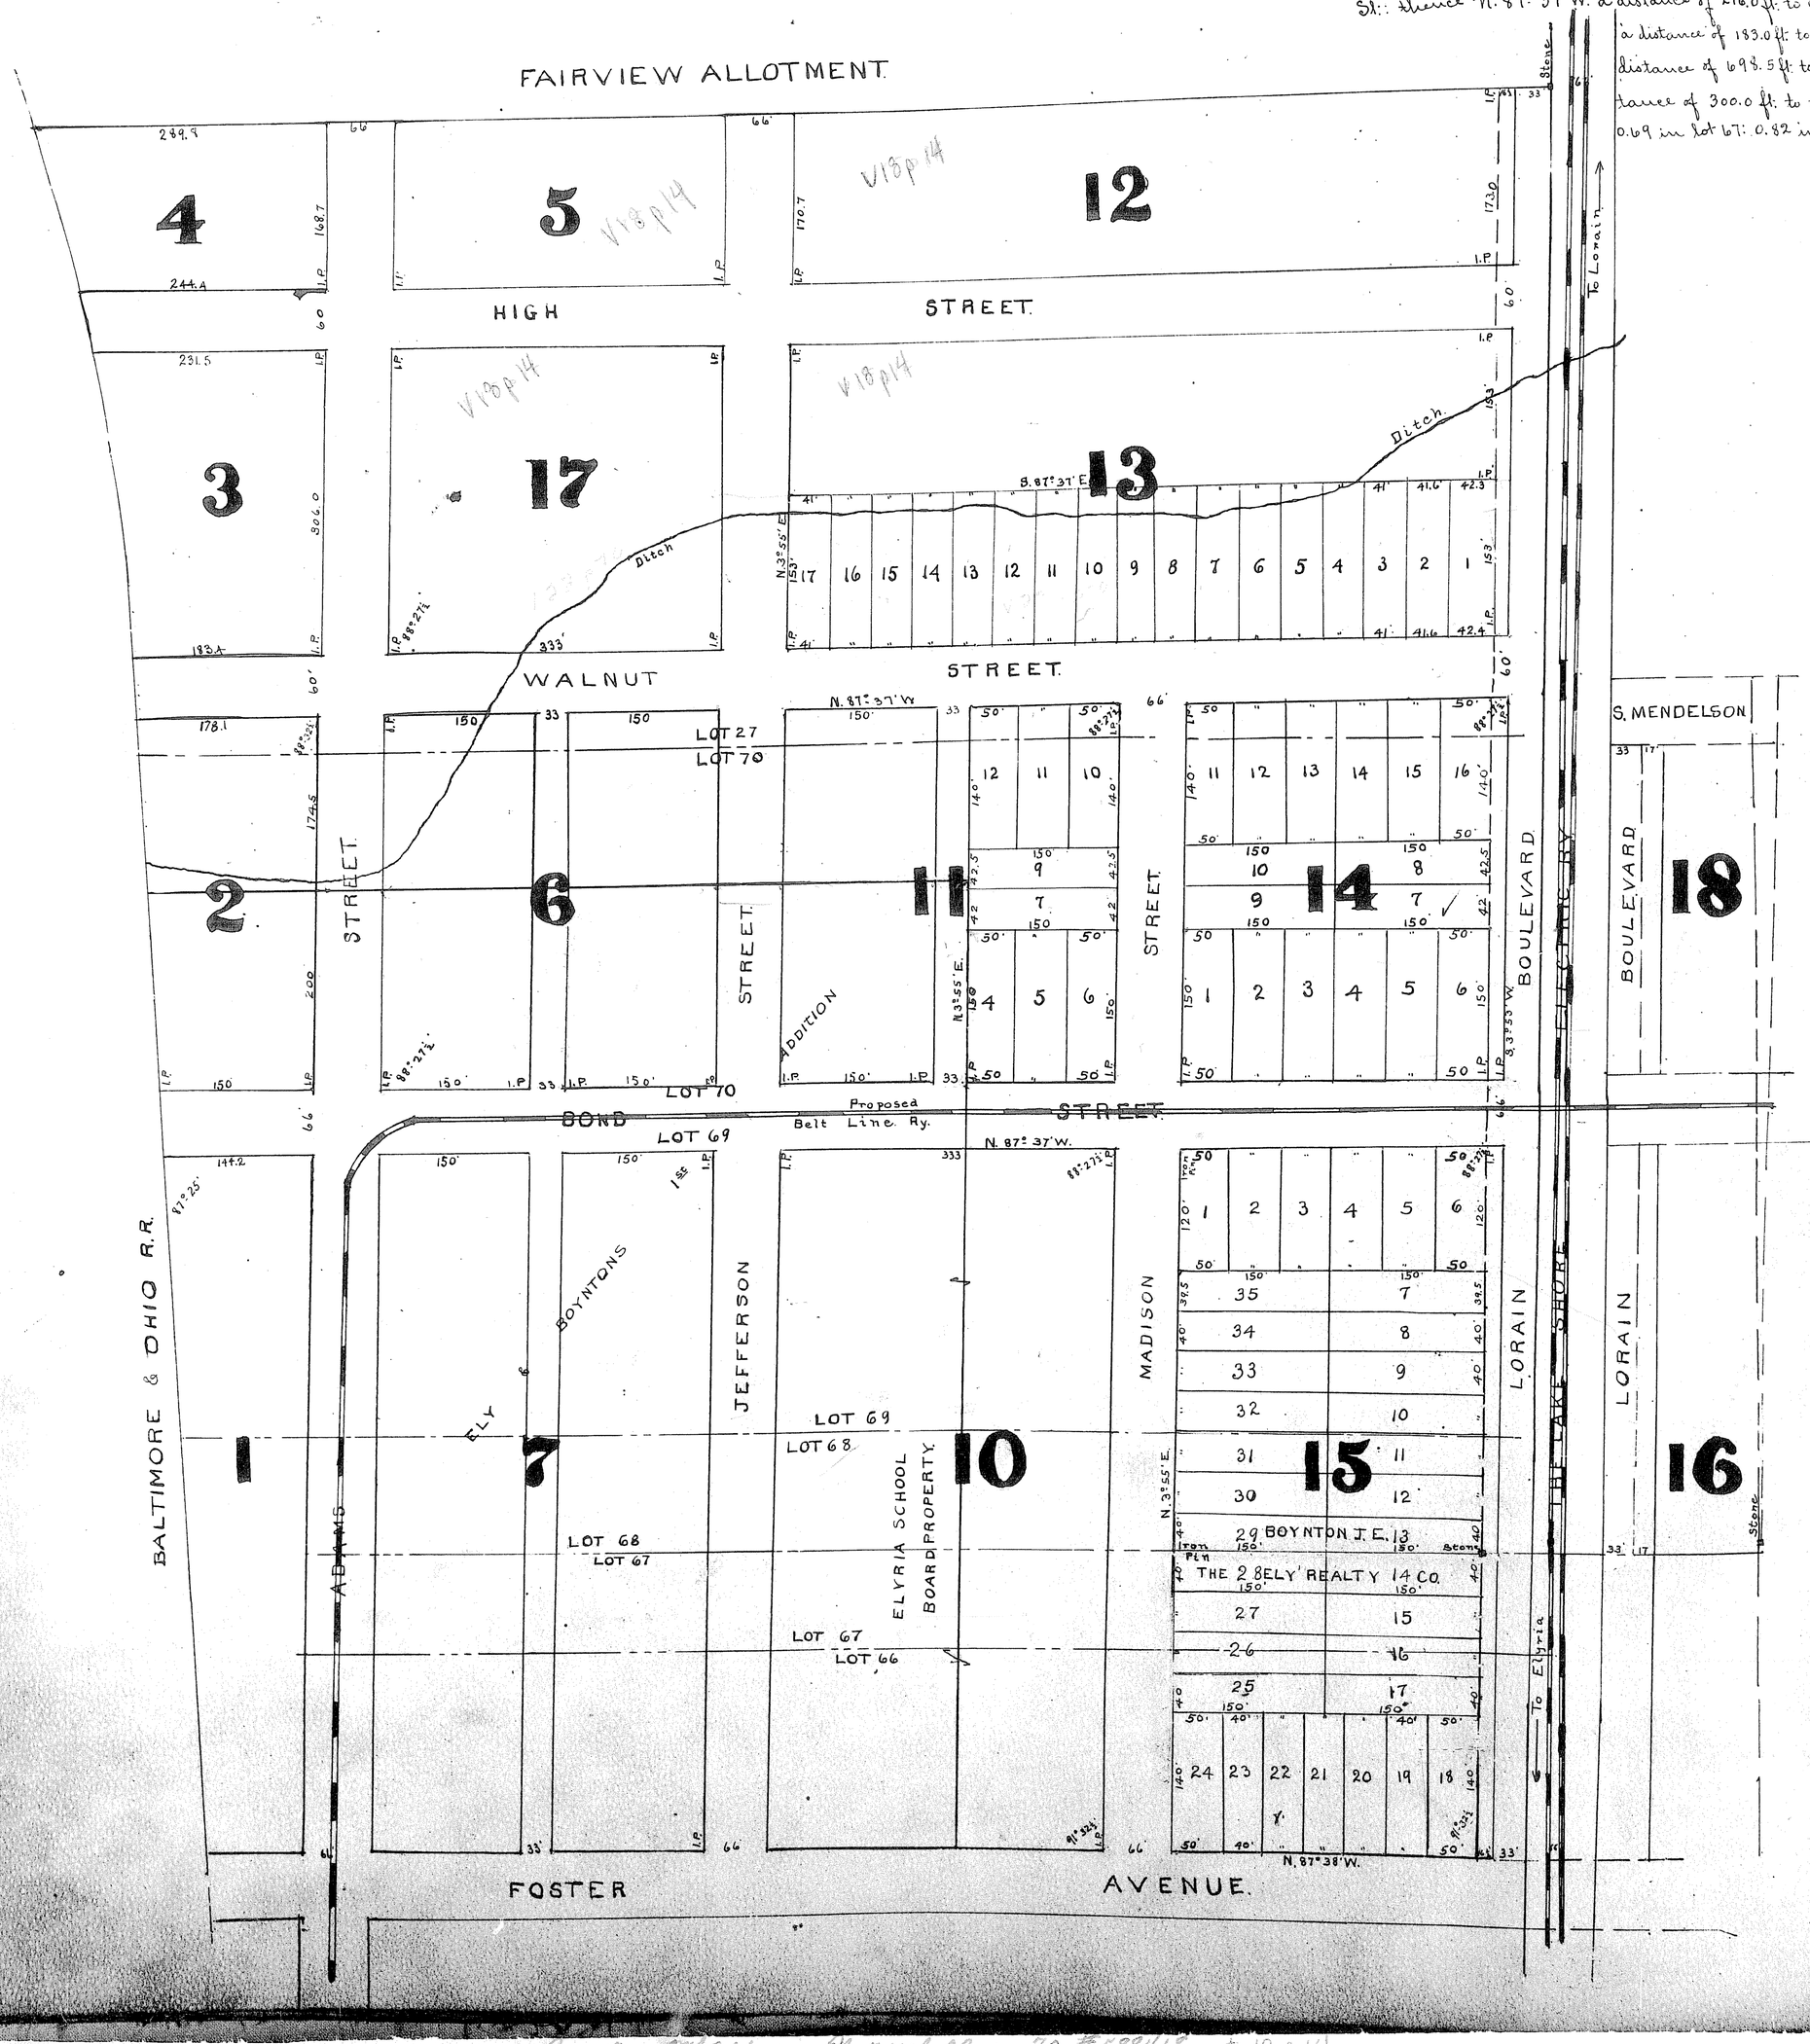

I, hereby certify that
Boynton and Geo. H.
the accompanying p
city of Elyria that
or iron pins have
distances are given

We the undersigne
H. Ely hereby certif
plat to be made a
the same as being co

Elyria, Ohio, Lorain Co
Before me a Notary
came the said Joshu
to me and who did ac
plat to be their own
In testimony whereo
seal this 7 day of N

Elyria Ohio, Nov. 2 190
I hereby
companying plat of
said plat is correct an
adopted by the boa
commission of said

Received Nov. 13 1907
Recorded Nov 29 1907

For Re-Subdivision of Ely & Boynton 2nd Add. see Plat vol 22 pg 70 #588418 & 18 p.14
For Ordinance vacating portion of Neigh Street See Deed Vol 1422 #257539 Pg 946

VOL 7 PG 25 (486)