http://www.adultpdf.com
Created by TIFF To PDF trial version, to remove this mark, please register this software.

VOL 7 B30 (487)

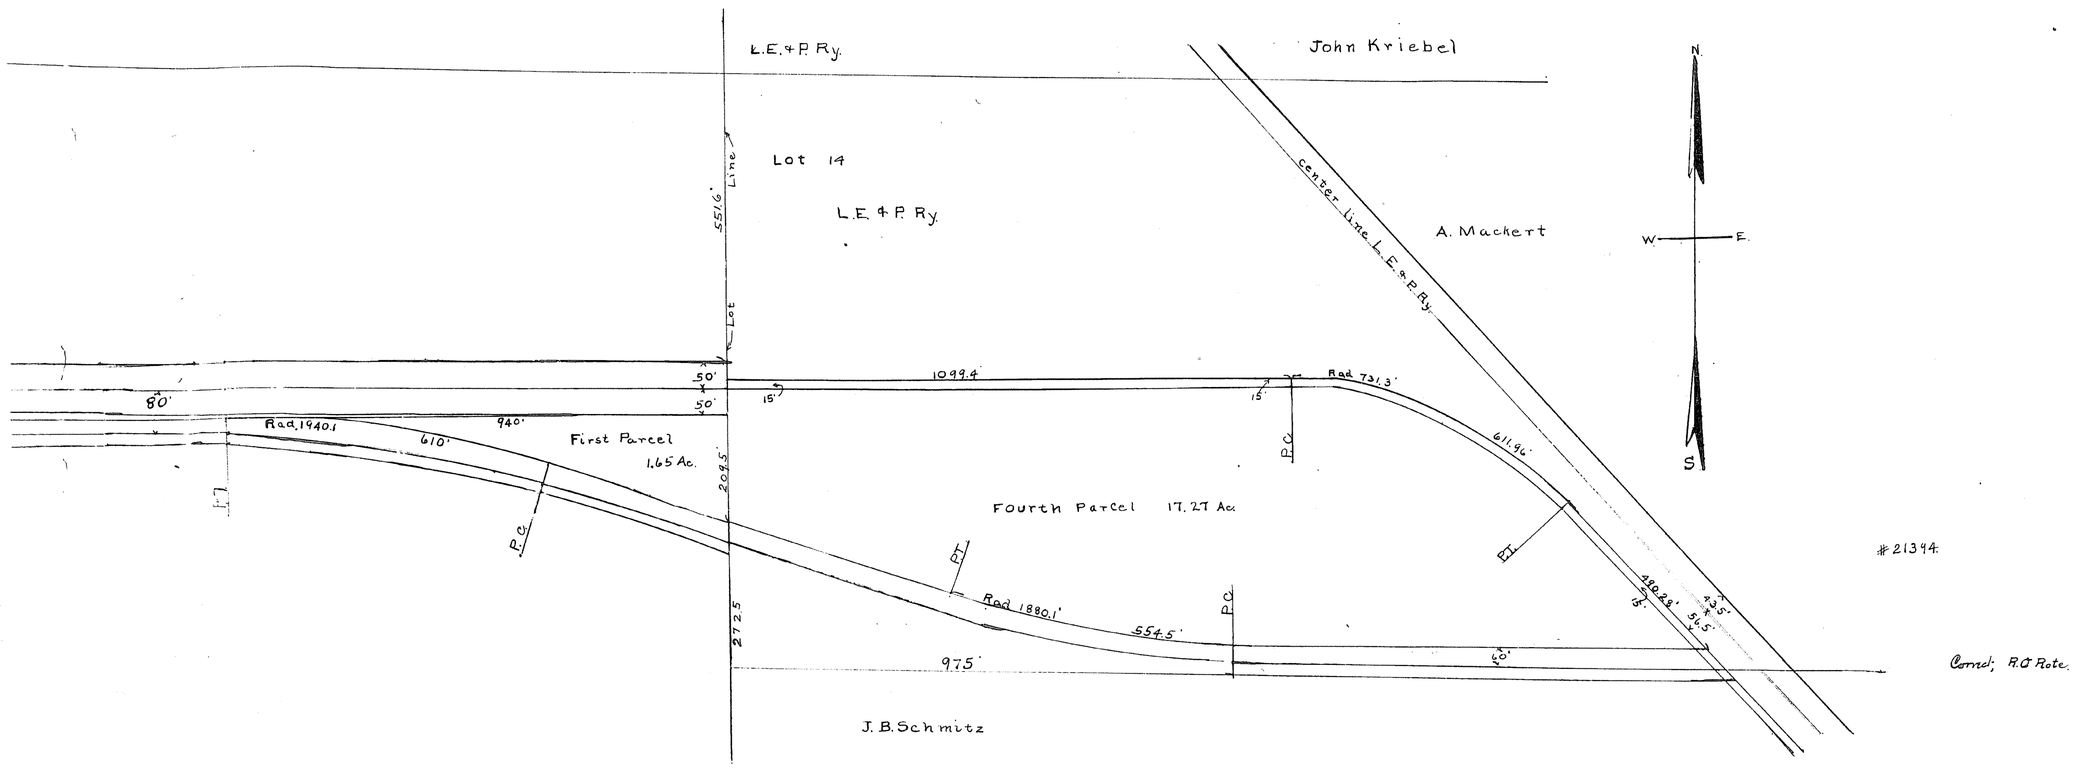

#21394

Cond; R.O. Rote.

VOL 7 B30 (487)