http://www.adultpdf.com
Created by TIFF To PDF trial version, to remove this mark, please register this software.

VOL 7 B31 (488)

31

№ 41156.

ELMWOOD ALLOTMENT

ELYRIA OHIO

LOT № 2 EAST OF THE RIVER.

Scale - 80 Feet To the Inch.

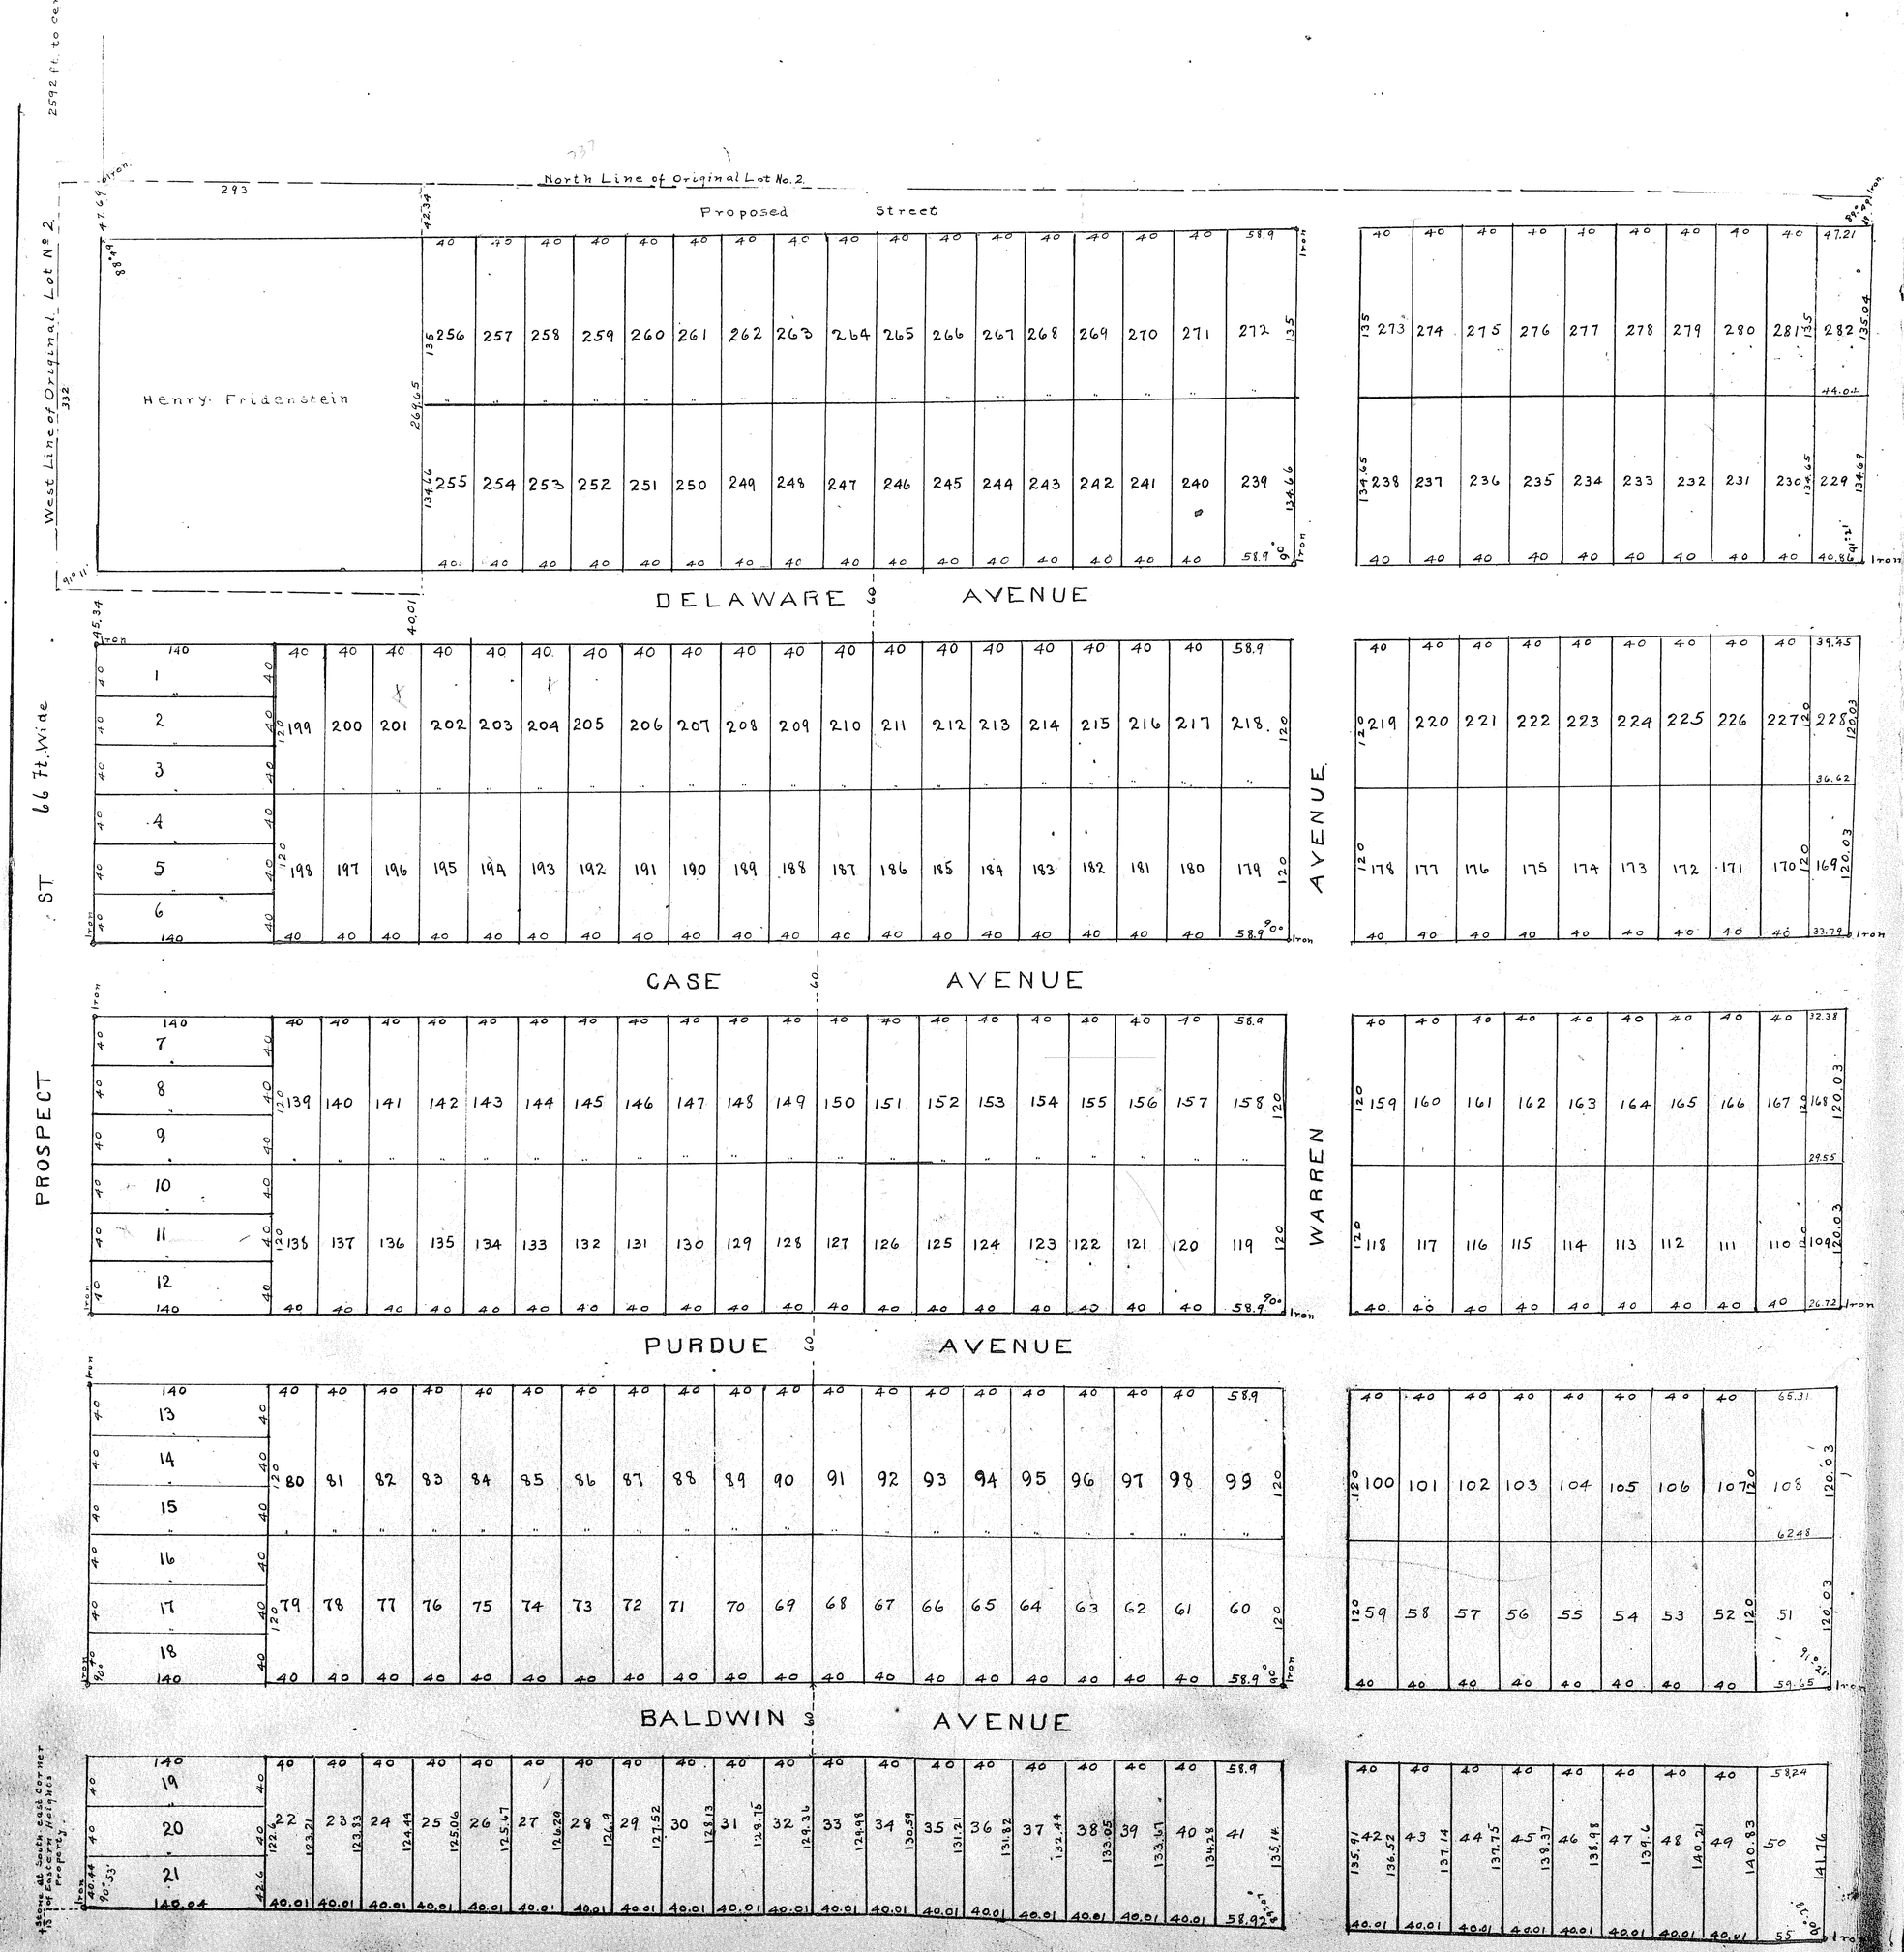

I, hereby certify the original lot No. 2 to correct; that measure are expressed in feet ren Avenue are a located in the Town to the east, summi corner of intersection Elyria, Ohio, Oct. 11, 19

Be it known that I, land shown hereon as A Avenue, and Warren Ave icate said Delaware, Ca use for street purpos

B

Be it known that I, Hen Delaware Avenue is dedicated Delaware Avenue to pub

I, hereby certify that I the measurements and everything correct; Elyria

I, hereby certify that the Board of Public Service Dec 18, 1907

State of Ohio, Lorain County County personally appea B. the Bell who acknowledge and dedication and that whereof I have hereunto s 12 day of October 190

State of Ohio, Lorain Co County personally appeared ledged that he did sign the the same is his free act a set my hand and official A.D. 1907

Received Jan. 9 1908

Recorded Jan 17 190

#144180 - Ordinance No 78-256 vacating part of Warren St - Deed Vol 1332 page 630

VOL 7 B31 (488)