http://www.adultpdf.com
Created by TIFF To PDF trial version, to remove this mark, please register this software.

VOL 7 B32 (488)

Chas. E. Tucker Trustee's Subdivison

of part of the East half of lot 13, East of Black River
now in the city of ELYRIA Lorain County, Ohio.
Scale - 1 inch = 100 feet.

#43377.-

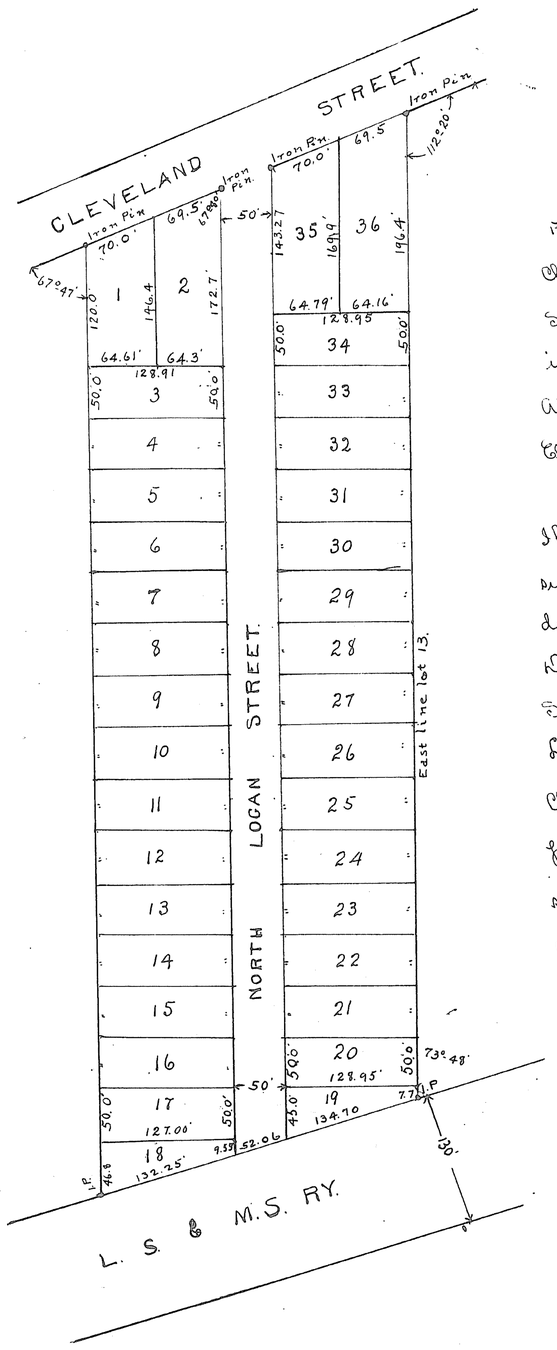

Chas. E. Tucker, Trustee's Sub-division of the East half of lot 13, East of Black River, now in the City of Elyria, Lorain County O. extends from Cleveland Street to the north right of way line of the L. S. & M. S. Ry. Stone monuments and iron pins have been placed at all points as indicated on the plat. Distances are given in feet and decimals thereof. All of which I certify to be correct.

Elyria, O. April 6, 1904. G. A. Lagrow C. E.

I hereby certify that I have caused the foregoing plat to be made and surveyed by G. A. Lagrow, C. E., that I accept said plat and survey and dedicate North Logan Street to public use.

Dated April 6th 1904. Chas. E. Tucker Trustee

State of Ohio, Lorain County ss. Before me, a notary public in and for said County personally appeared the above named Chas. E. Tucker, who acknowledged the signing of the foregoing plat to be his free act and deed. In witness whereof I have hereunto set my hand and official seal at Elyria, O., this 4th. day of May A. D. 1908.

A. L. Draper Notary Public (Seal)

I hereby certify that the plat of Chas. E. Tucker Trustee's Sub-division as shown hereon was approved by the Board of Public Service of the City of Elyria, Ohio, at a meeting held on the 10th. day of June A. D. 1908

Rose Moriarty Clerk of the Board

Elyria, Ohio, June 5, 1908, I hereby certify that I have carefully examined the foregoing plat of Chas. E. Tucker Trustee's Sub-division of a part of the east half of lot 13, East of Black River, and find the same to be correct.

C. M. Theobald City Engineer.

I, hereby certify that North Logan Street as shown hereon has duly accepted by the Council of the City of Elyria, Ohio, as a public street of paid City by Ordinance No. 1516 duly passed for that purpose on the 16 day of June A. D. 1908.

Frank R. Fauver Clerk of Council.

Received June 22 1908 At 9:30 A.M.
Recorded July 6 1908. Chas. E. Tucker, Recorder.

I, hereby certify that this plat of Elmwood Allotment of a part of original lot No. 2 East of Black River in the city of Elyria, Ohio, is correct; that monuments are placed as shown hereon, that all distances are expressed in feet and decimal parts thereof, that the lines of Warren Avenue are a continuation of the lines of said Avenue as located in the Avondale allotment with an angle of 50 minutes to the east, running south, at Sugar Ridge road at southwest corner of intersection

Elyria, Ohio, Oct. 11, 1907 C. H. Snow Surveyor

Be it known that I, S. D. Hamlin trustee and Bertha Bell owners of the land shown hereon as Delaware Avenue, Case Avenue, Purdue Avenue, and Baldwin Avenue, and Warren Avenue do hereby accept and adopt this plat and dedicate said Delaware, Case, Purdue, Baldwin and Warren Avenues to public use for street purposes.

Bertha Bell. S. D. Hamlin Trustee.

Be it known that I, Henry Fridenstein part owner of the land shown hereon as Delaware Avenue do hereby accept and adopt this plat and dedicate said Delaware Avenue to public use for street purposes.

H. Fridenstein

I, hereby certify that I have carefully examined this plat and checked the measurements and angles thereof and viewed the monuments and found everything correct; Elyria O. Nov. 14 1907

C. M. Theobald City Engineer

I, hereby certify that this plat of Elmwood Allotment was approved by the Board of Public Service of the City of Elyria Ohio at its meeting held on the Dec 18, 1907

Rose Moriarty Clerk of the Board

State of Ohio, Lorain County ss. Before me a Notary Public in and for said County personally appeared the above named S. D. Hamlin Trustee and Bertha Bell who acknowledged that they did sign the foregoing statement and dedication and that the same is their free act and deed. In testimony whereof I have hereunto set my hand and official seal at Elyria Ohio, this 12 day of October 1907

A. E. Lawrence Notary Public (Seal)

State of Ohio, Lorain County ss. Before me a Notary Public in and for said County personally appeared the above named H. Fridenstein who acknowledged that he did sign the foregoing statement and dedication and that the same is his free act and deed. In testimony whereof I have hereunto set my hand and official seal at Elyria O. this 14 day of December A. D. 1907

A. E. Lawrence Notary Public (Seal)

Received Jan. 9 1908 - At 4:35 P.M.
Recorded Jan. 17 1908 Chas. E. Tucker Recorder.

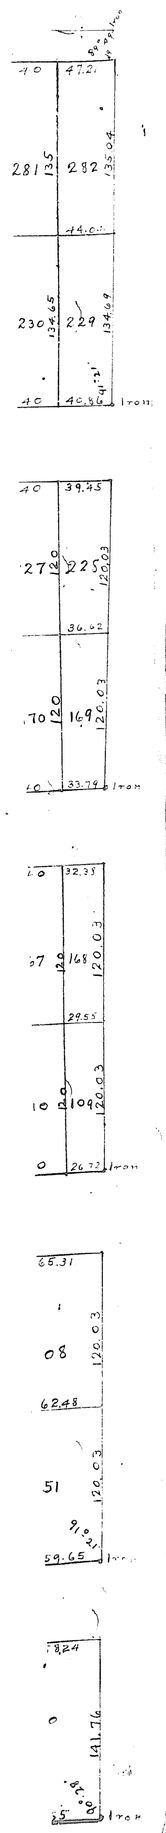

VOL 7 B32 (488)