http://www.adultpdf.com
Created by TIFF To PDF trial version, to remove this mark, please register this software.



Nº 43546.

# PETER REUTERS SUBDIVISION

Of a part of original lot number three, tract one, Black River Twp. Lorain Co. Ohio, bounded and described as follows:- Commencing at an iron pin at the intersection of the east line of Black River Twp. and the south line of Jefferson St. in Blass and Reuter's Allotment: thence southerly in the east line of Black River Twp. 338.95 feet to a stone; thence 319.95 feet in a westerly direction to a stake: thence northerly and parallel with the east line of Black River Twp. 360.45 feet to a stake; thence westerly and parallel with Lincoln Ave. in Blass and Reuter's Allotment 48.75 feet to a stake, thence northerly and parallel with Josephine St. in Blass and Reuters Addition 360.72 feet to a stake: thence easterly and parallel with said Lincoln Ave. 370.54 feet to a stake: thence southerly in the east line of Blk. River Twp. 385.73 ft. to the place of beginning.

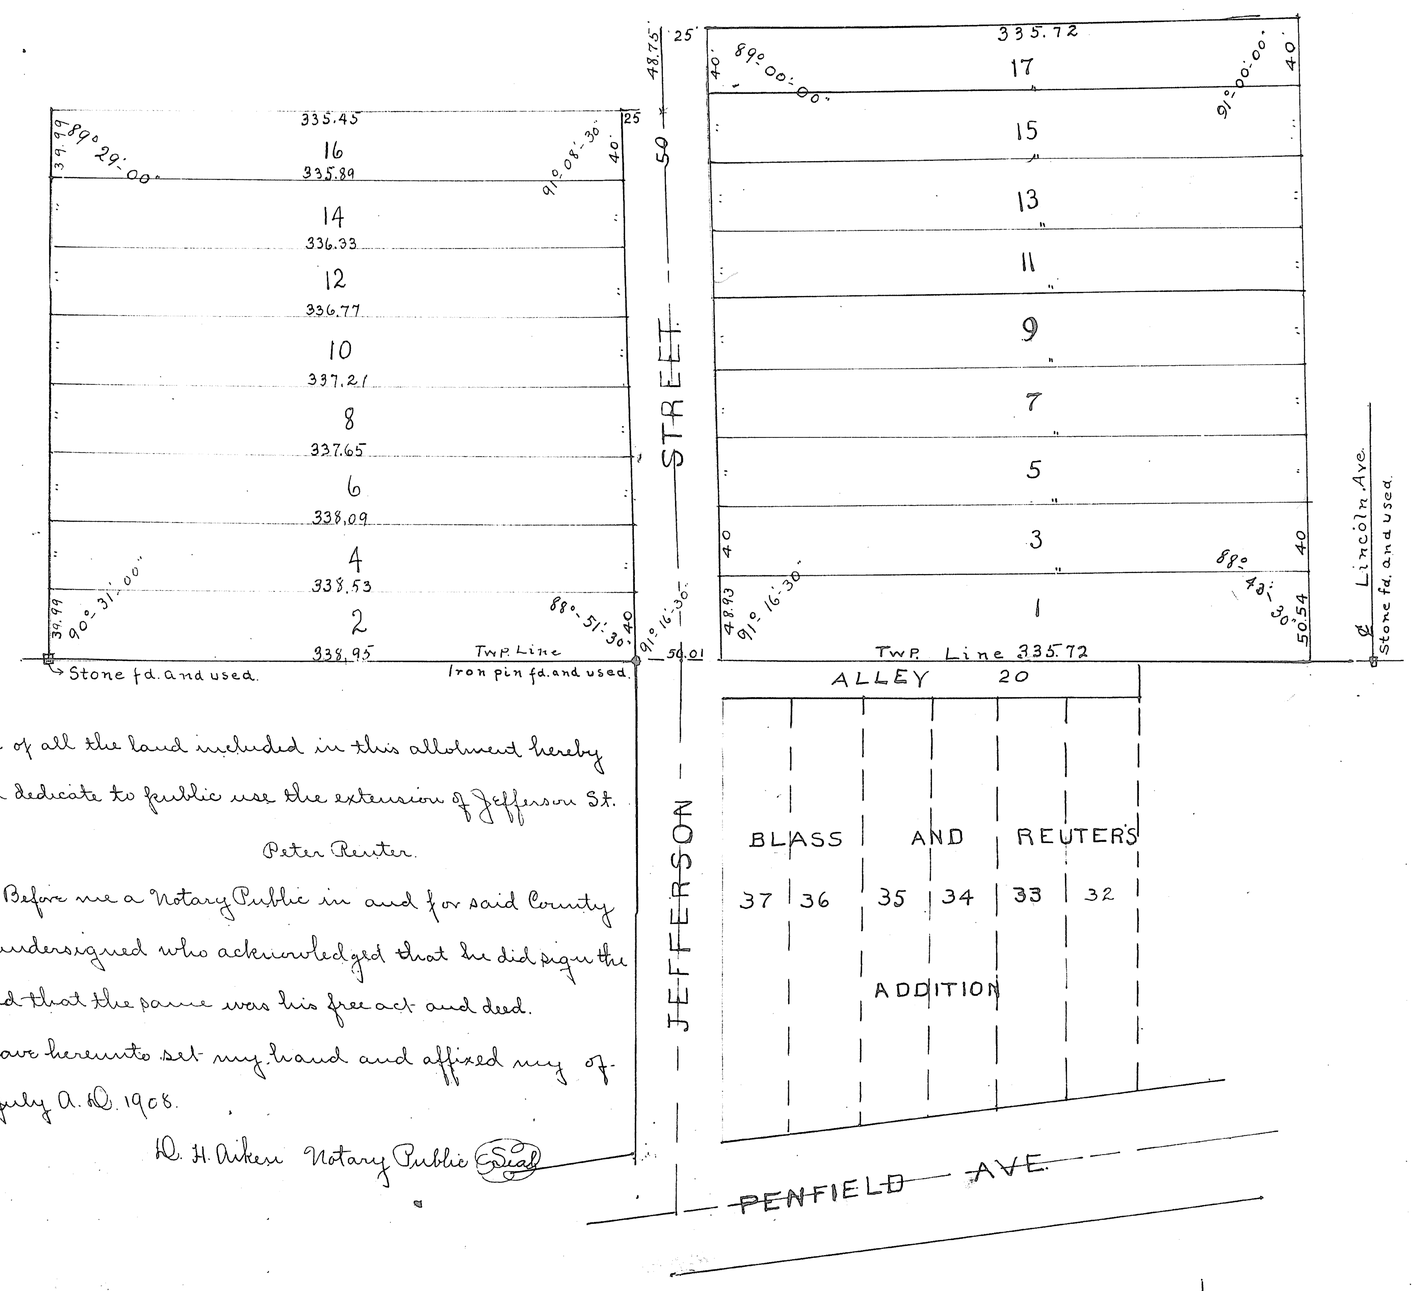


I, the undersigned owner of all the land included in this allotment hereby accept this plat of same and dedicate to public use the extension of Jefferson St. as shown.

Peter Reuter.

State of Ohio, Lorain Co. ss. Before me a Notary Public in and for said County personally appeared the undersigned who acknowledged that he did sign the foregoing instrument and that the same was his free act and deed.

In testimony whereof I have hereunto set my hand and affixed my official seal this 2 day of July A.D. 1908.

D. H. Aiken Notary Public (Seal)

We hereby certify that at the request of Peter Reuter we surveyed and plotted the allotment as described above and shown on the accompanying plat, that the same is correct and that stone and iron monuments were found and used as shown on the plat, Distances are given in feet and decimals thereof

Schickler & Muehlberg - Civil Engineers. May - 15 - 1908.

Received July 9th 1908 At 9:15 A.M.
Recorded July 20th 1908 Chas. E. Tucker Recorder.