http://www.adultpdf.com
Created by TIFF To PDF trial version, to remove this mark, please register this software.

Vol 7 Pg. 43(491)

43 Nº 44313.

SUBDIVISION NO. 1.

OF

H.W. INGERSOLL'S ALLOTMENT OF LOTS 36-37-38 EAST OF BLACK RIVER ELYRIA, LORAIN CO. OHIO

SCALE 1 IN=50 FT. AUGUST 10. 1908.

C.H. Lawrence Civil Engineer.

Description:- Being a part of original lots 36-37-38 in the City of Elyria County of Lorain, and State of Ohio, being bounded and described as follows:- Beginning in the centerline of Gulf Street at a stone monument, said stone being North 1° 15' West and 143.3 ft. distant from the centerline of Ohio Street: thence in the said centerline N. 1° 15' W. a distance of 318.4 ft. to a stone: thence S. 89° 48' E. a distance of 938.88 ft. to an iron pin: thence S. 0° 35' E. in the west line of the R. B. Lersch allotment a distance of 318.4 ft. to an iron pin: thence N. 89° 48' W. a distance of 935.21 ft. to the place of beginning, and containing 6.789 Acres of land. 2.211 Acres in Lot 36. 2.192 Acres in Lot 37 and 2.386 Acres in Lot 38

I, hereby certify that at the request of Henry Ingersoll I surveyed and made the following plat, that the same is correct and that stone monuments or iron pins have been placed at the points so indicated. All distances are given in feet and decimals of a foot:

C. H. Lawrence Civil Eng.

I, hereby certify that being the sole owner of the land embraced by these lines of the following plat I caused the same to be surveyed and platted by C. H. Lawrence C. E. and that I accept the same as being correct and hereby dedicate Hamilton Street as shown hereon to the public use.

H. W. Ingersoll OWNER.

Lorain County, State of Ohio } ss. Before me a Notary Public in and for said County and State personally came the said Henry W. Ingersoll who is known to me and who acknowledged the signing of the following plat to be his own free act and deed. In testimony whereof I have hereunto set my hand and official seal at Elyria Ohio this 31st day of August A.D. 1908.

F. A. Stetson. Notary Public (Seal).

I hereby certify that the Council of the City of Elyria duly accepted Hamilton Street as shown on the following plat by ordinance No. 1554 duly passed for that purpose at its meeting held on the 15th day of September A.D. 1908.

Frank R. Sauer Clerk of Council.
By Rose Moriarty Deputy.

I, hereby certify that the following plat was approved by the Board of Public Service of the City of Elyria at its meeting held on the 9 day of Sept. A.D. 1908.

Rose Moriarty Clerk of Board.

Elyria, Ohio, September 9th 1908.

I have carefully examined the following plat and hereby certify the same to be correct.

C. M. Theobald City Engineer.

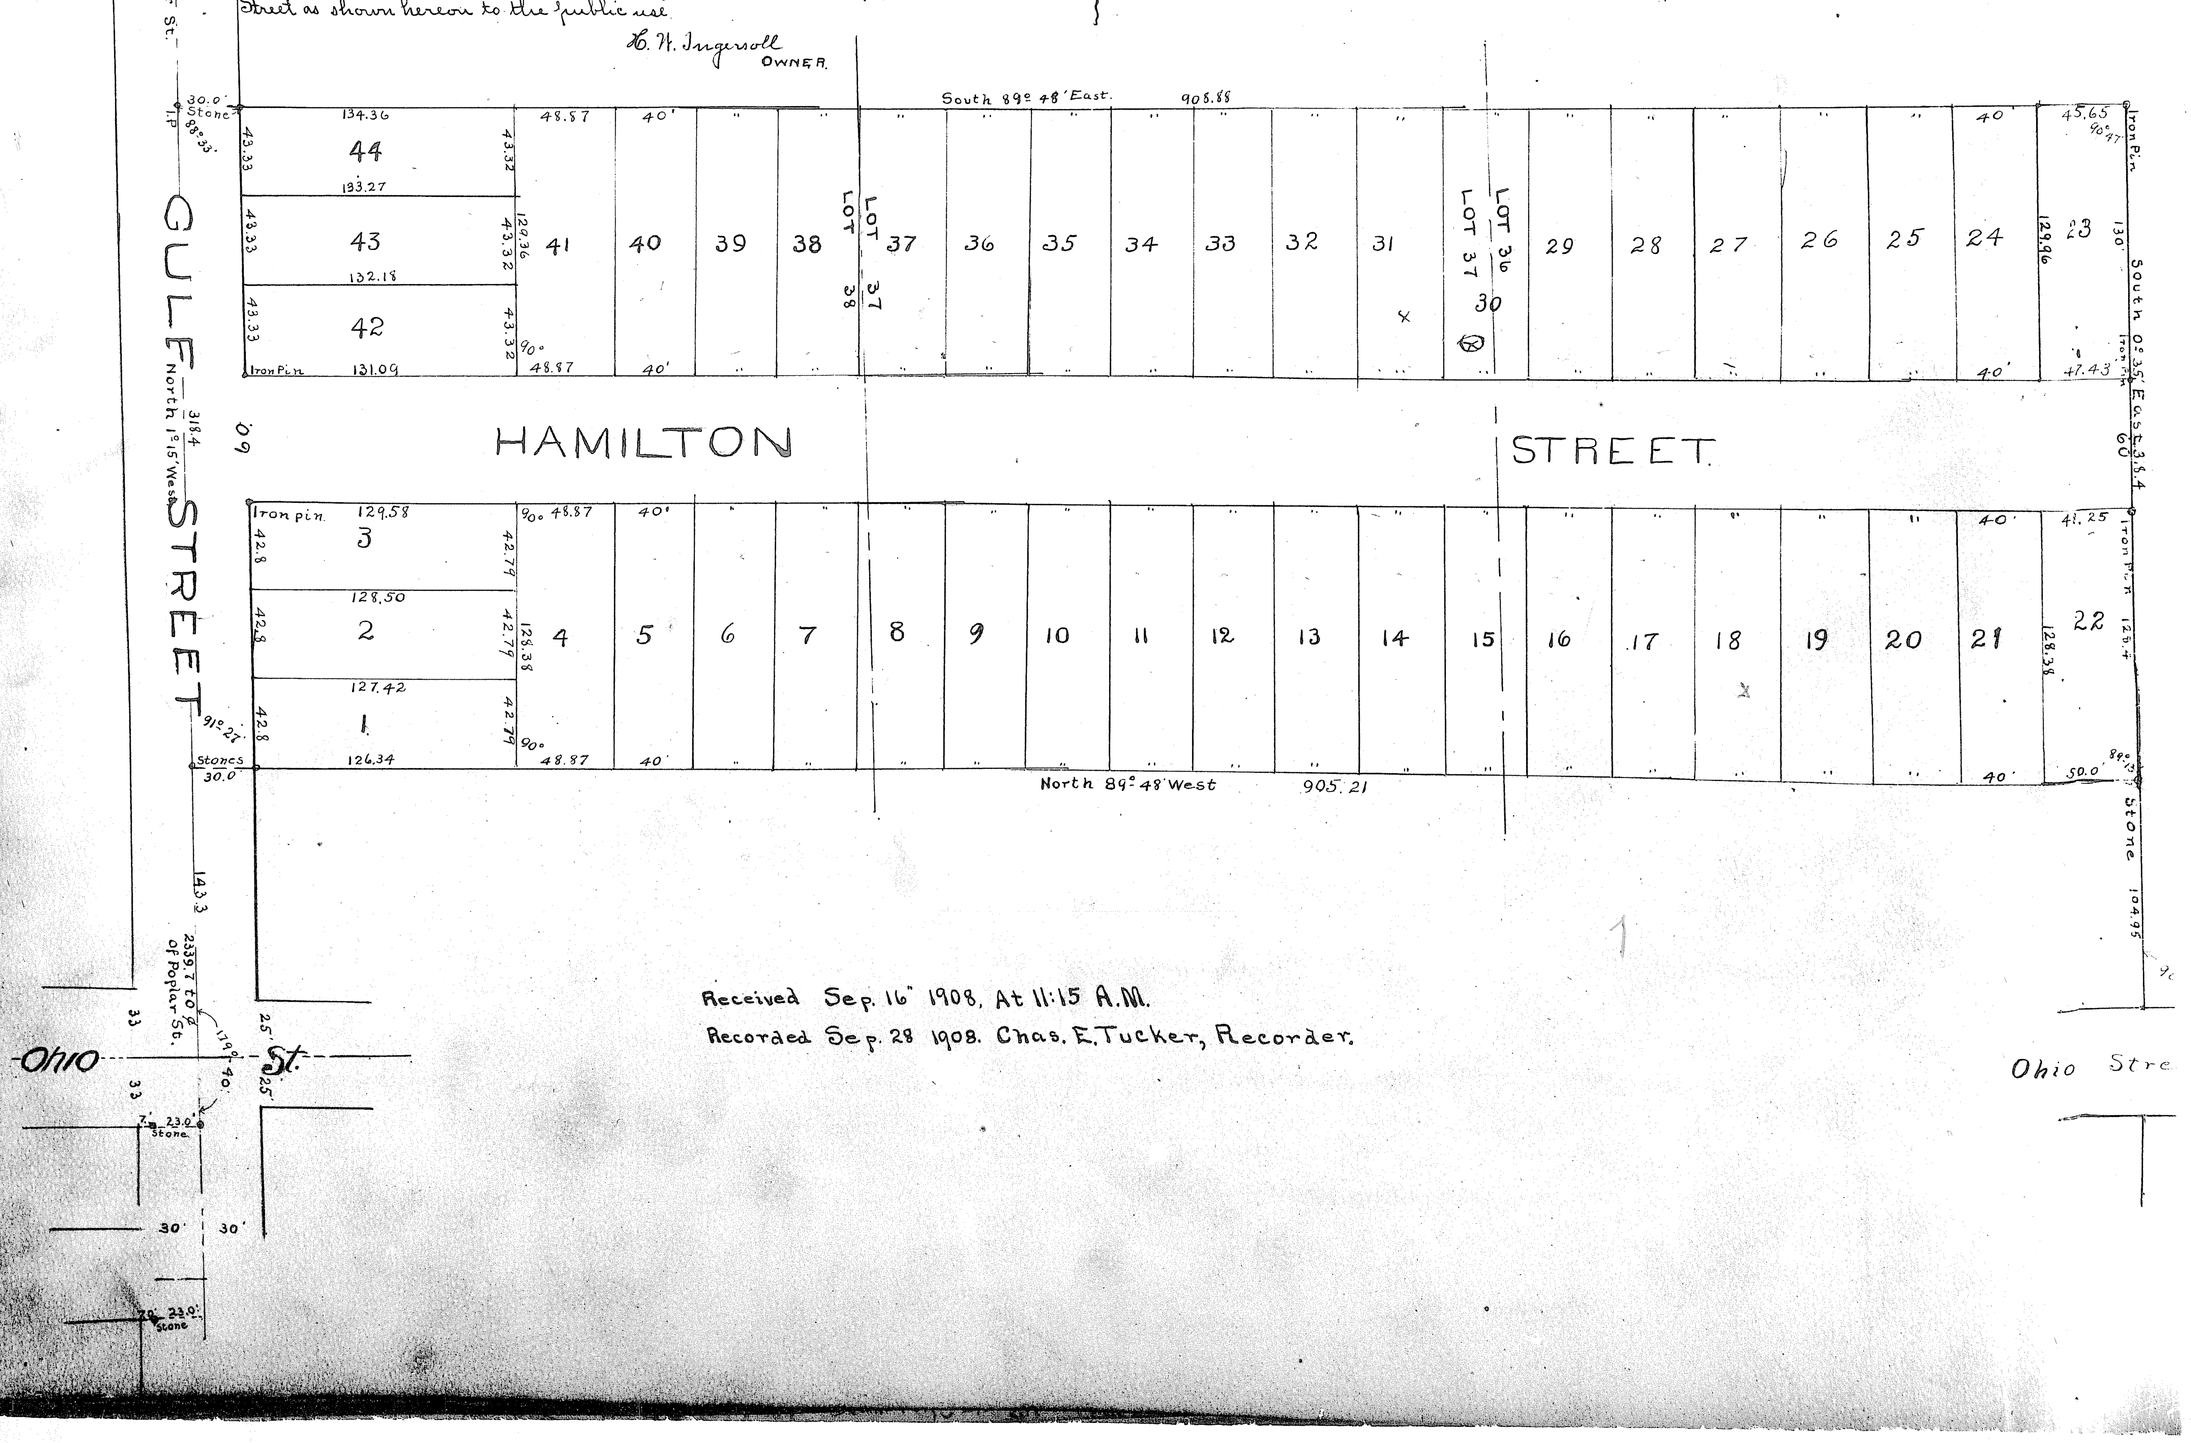

Received Sep. 16th 1908, At 11:15 A.M.
Recorded Sep. 28 1908. Chas. E. Tucker, Recorder.

Vol 7 Pg. 43(491)