http://www.adultpdf.com
Created by TIFF To PDF trial version, to remove this mark, please register this software.



Nº 44706.

# MORNING SIDE ADDITION TO THE VILLAGE OF WELLINGTON

Original Twp. Lot 22. Scale 1 inch = 100 ft.

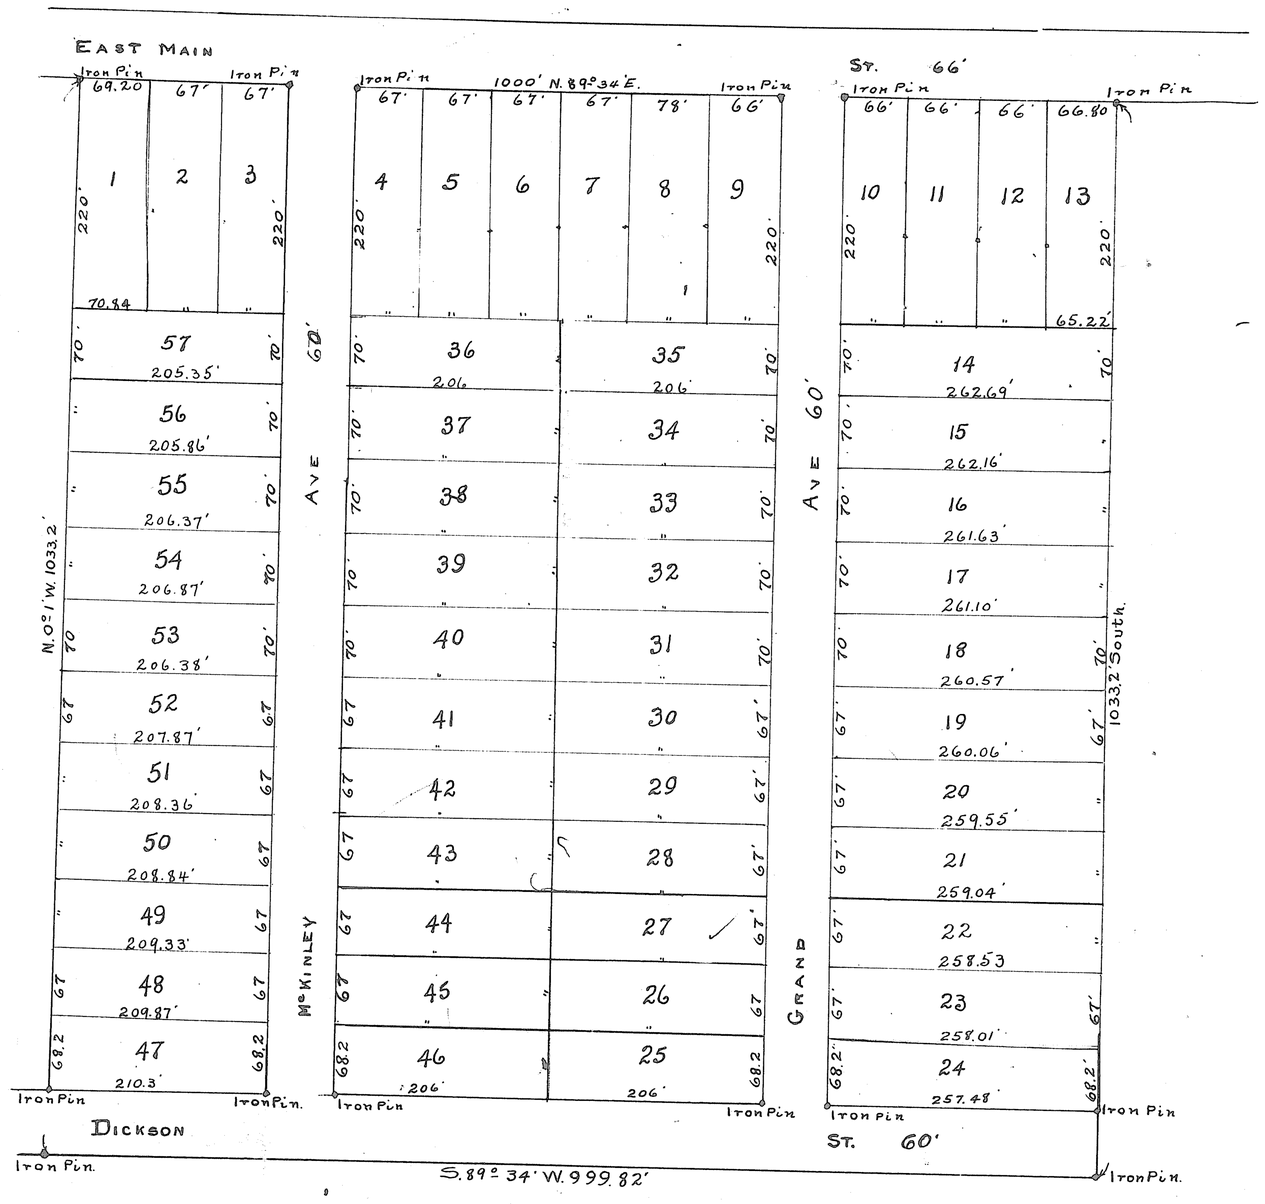


## Description

The land contained in this addition is situated in original township lot 22 in the Village of Wellington: Bounded as follows, Beginning at an iron pin on the south line of East Main St. at the north east corner of land owned by Geo. Hackenberg: thence north 89° 34' East on the south line of East Main St. 1000 feet to an iron pin, thence due south 1033.2 feet to an iron pin on South line of Dickson St., thence south 89° 34' West 999.92 feet to an iron pin, thence N. 0° 1' W. 1033.2 ft. to place of beginning, containing 23 71/100 acres. McKinley Ave. and Grand Ave. and Dickson St. as shown hereon are to be dedicated to public use. Monuments were placed at all points so indicated on the map. Distances are given in feet and decimals thereof. All of which I certify to be correct. Myron T. Foote Surveyor.

I, the undersigned, owner, of the land included in this addition hereby accept this plat of the same as correct and dedicate to public use McKinley Ave. and Grand Ave. and Dickson St. as hereon shown. Carl C. Atha

Witnesses: A. B. Matthews. J. E. R. Sine

State of Ohio, Lorain County ss. Before me a notary public in and for said County personally appeared the above named Carl C. Atha, who acknowledged that he did sign the above plat and that the same was of his own free act and deed. In witness whereof I hereunto set my hand and official seal this 20th day of October A.D. 1908.

A. B. Matthews Notary Public (Seal)

I, hereby certify that McKinley Ave. and Grand Ave. and Dickson St. as shown on the accompanying map were duly accepted as public streets to the Village of Wellington Ohio by the council of said village by an ordinance duly passed for that purpose on the 22" day of October A.D. 1908.

J. B. Murray Clerk of Council (Seal)

Received Oct 23" 1908 At 9:35 A.M

Recorded Oct 31. 1908. Chas. E. Tucker Recorder.

VOL 7 Pg. 44 (491)

VOL 7 Pg. 44 (491)

COUNTY, OHIO

State
...ment to me and
...d deed.
...l al. Elyria

...l).
...milton Street
...ent purpose at

...h of Council.
...epty.
...f Public Service.

...k of Board.
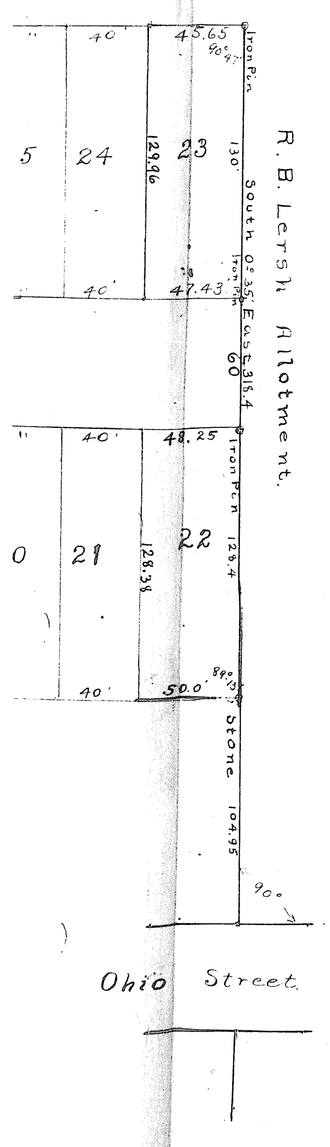
...certify
...ng the same