http://www.adultpdf.com
Created by TIFF To PDF trial version, to remove this mark, please register this software.

WURST'S SECOND ADDITION

OF PARTS OF LOTS 88, 89, 90 & 91 EAST OF BLACK RIVER
IN THE CITY OF ELYRIA LORAIN COUNTY OHIO.
Scale 1 inch = 50 feet.

No 45390:-

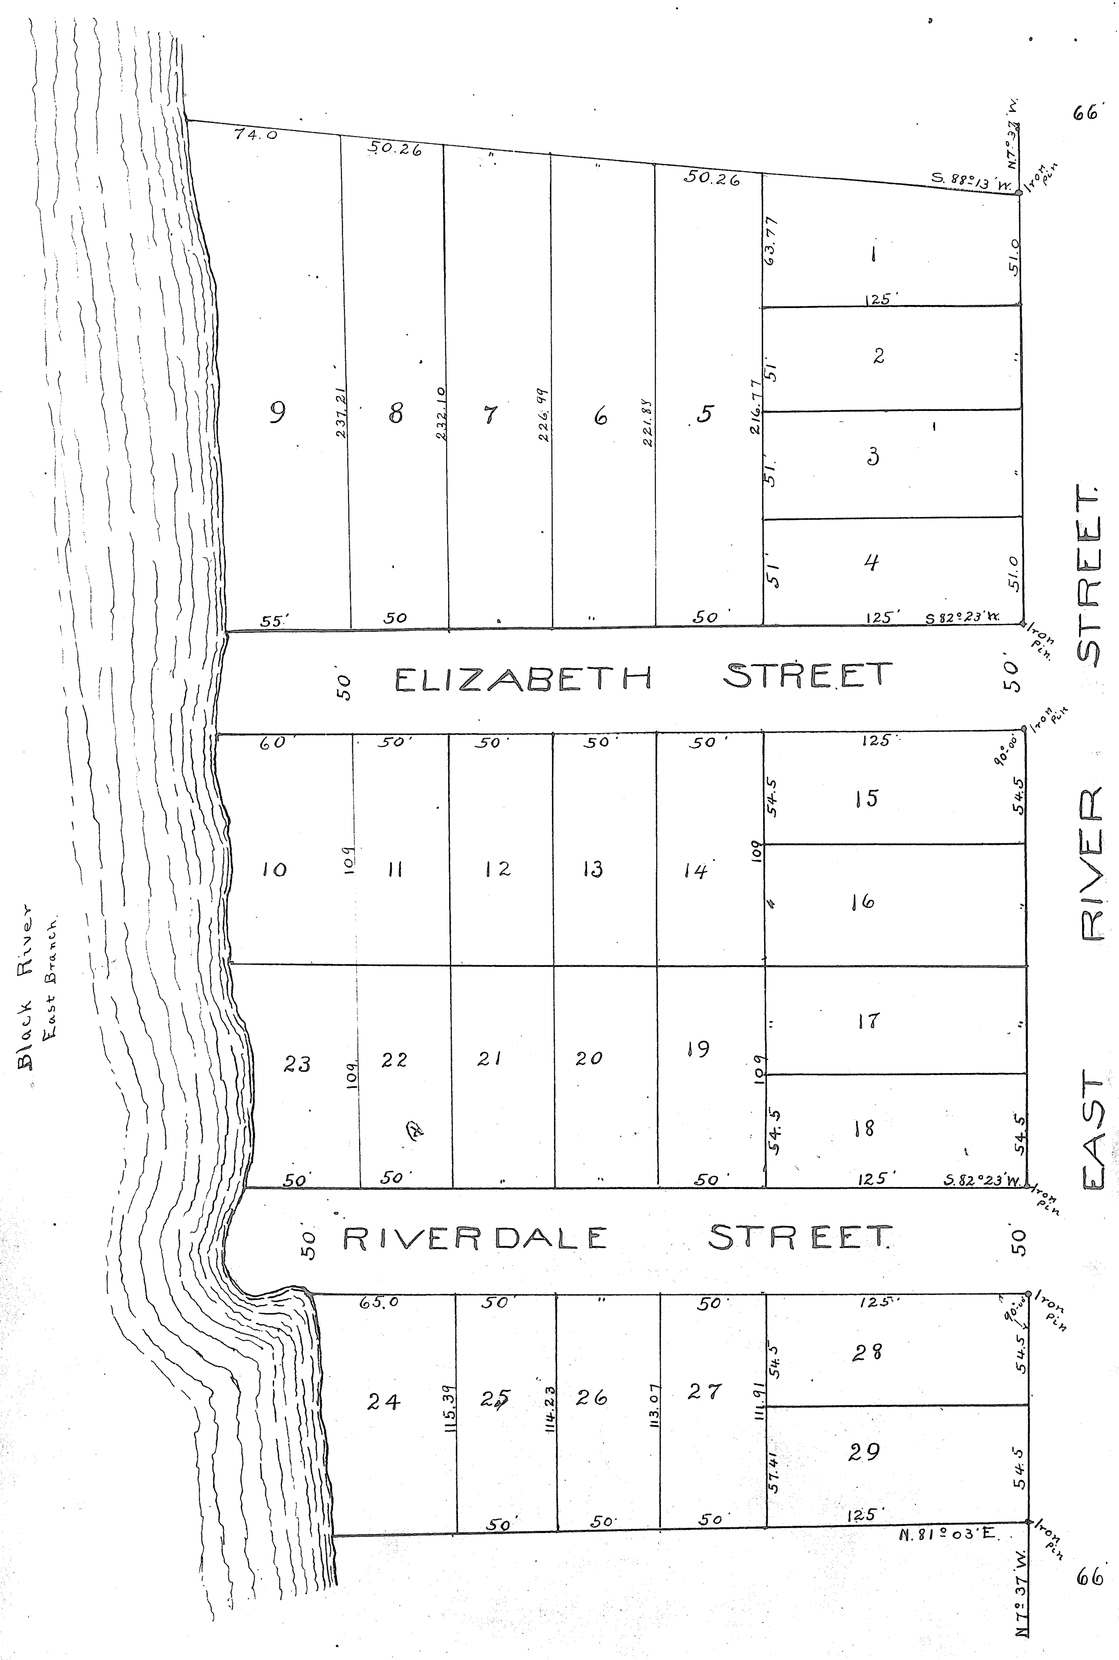

At the request of Henry Wurst I have surveyed and platted Wurst's Second Addition of parts of lots 88, 89, 90 & 91 east of Black River in the City of Elyria, Lorain County, Ohio, and hereby certify that the foregoing plat is a true representation of the said survey. Stone monuments and iron pins have been placed at the points so indicated on the plat. All measurements are given in feet and decimals thereof.

Elyria, O. Nov. 29th 1905. G. A. Lagore C. E.

We, the undersigned, hereby certify that we have caused the foregoing plat to be made and surveyed, that we accept the same and hereby dedicate the streets as shown thereon to the public use. Dated at Elyria Ohio this 10 day of Oct. A.D. 1906.

Henry Wurst. Elisabeth Brell formerly
" Wurst.

State of Ohio, Lorain Co. ss. Before me a Notary Public in and for the said County personally appeared the above named Henry Wurst who acknowledged the signing of the foregoing plat to be his free act and deed. In testimony whereof I have hereunto set my hand and official seal at Elyria O. this 10 day of Oct. A.D. 1906.

Geo. R. Allen Notary Public (Seal)

I hereby certify that the plat of Wurst's Second Addition as shown hereon was approved by the Board of Public Service of the City of Elyria, O. at its meeting held on the 7th day of November A.D. 1906

Rose Moriarty Clerk of the Board.

I have carefully examined the foregoing plat of Wurst's Second Addition and hereby certify the same to be correct

C. M. Theobald City Engineer

I, hereby certify that the streets as shown on the accompanying plat have been accepted as public streets of the City of Elyria by ordinance number 1319 passed for that purpose by Council of the said City on January 8th 1907

Frank R. Janver
Clerk of Council.

State of Ohio, Lor
Before me a Not
personally appear
who acknowledge
is true and the
voluntary act a
Witness hereunto
seal at Lorai
July 1908.

Received Dec. 17th 1908 At 2:15 P.M.
Recorded Jan. 4th 1909 Chas E. Tucker Recorder.

Received Dec. 30
Recorded Jan 9