http://www.adultpdf.com
Created by TIFF To PDF trial version, to remove this mark, please register this software.

No 45538:-

ESCHTRUTH ALLOTMENT Lots Nos. 109 and 75 Sheffield and Lot No. 13 Burrell and Day Tract Elyria Ohio.

I hereby certify that I surveyed and platted lands in Lots Nos. 109 and 75 in Sheffield and lot No. 13 Burrell and Day tract Elyria, and that this is a true plat of the same.

Elyria Ohio, April 10 1908 C.H. Snow Sur.

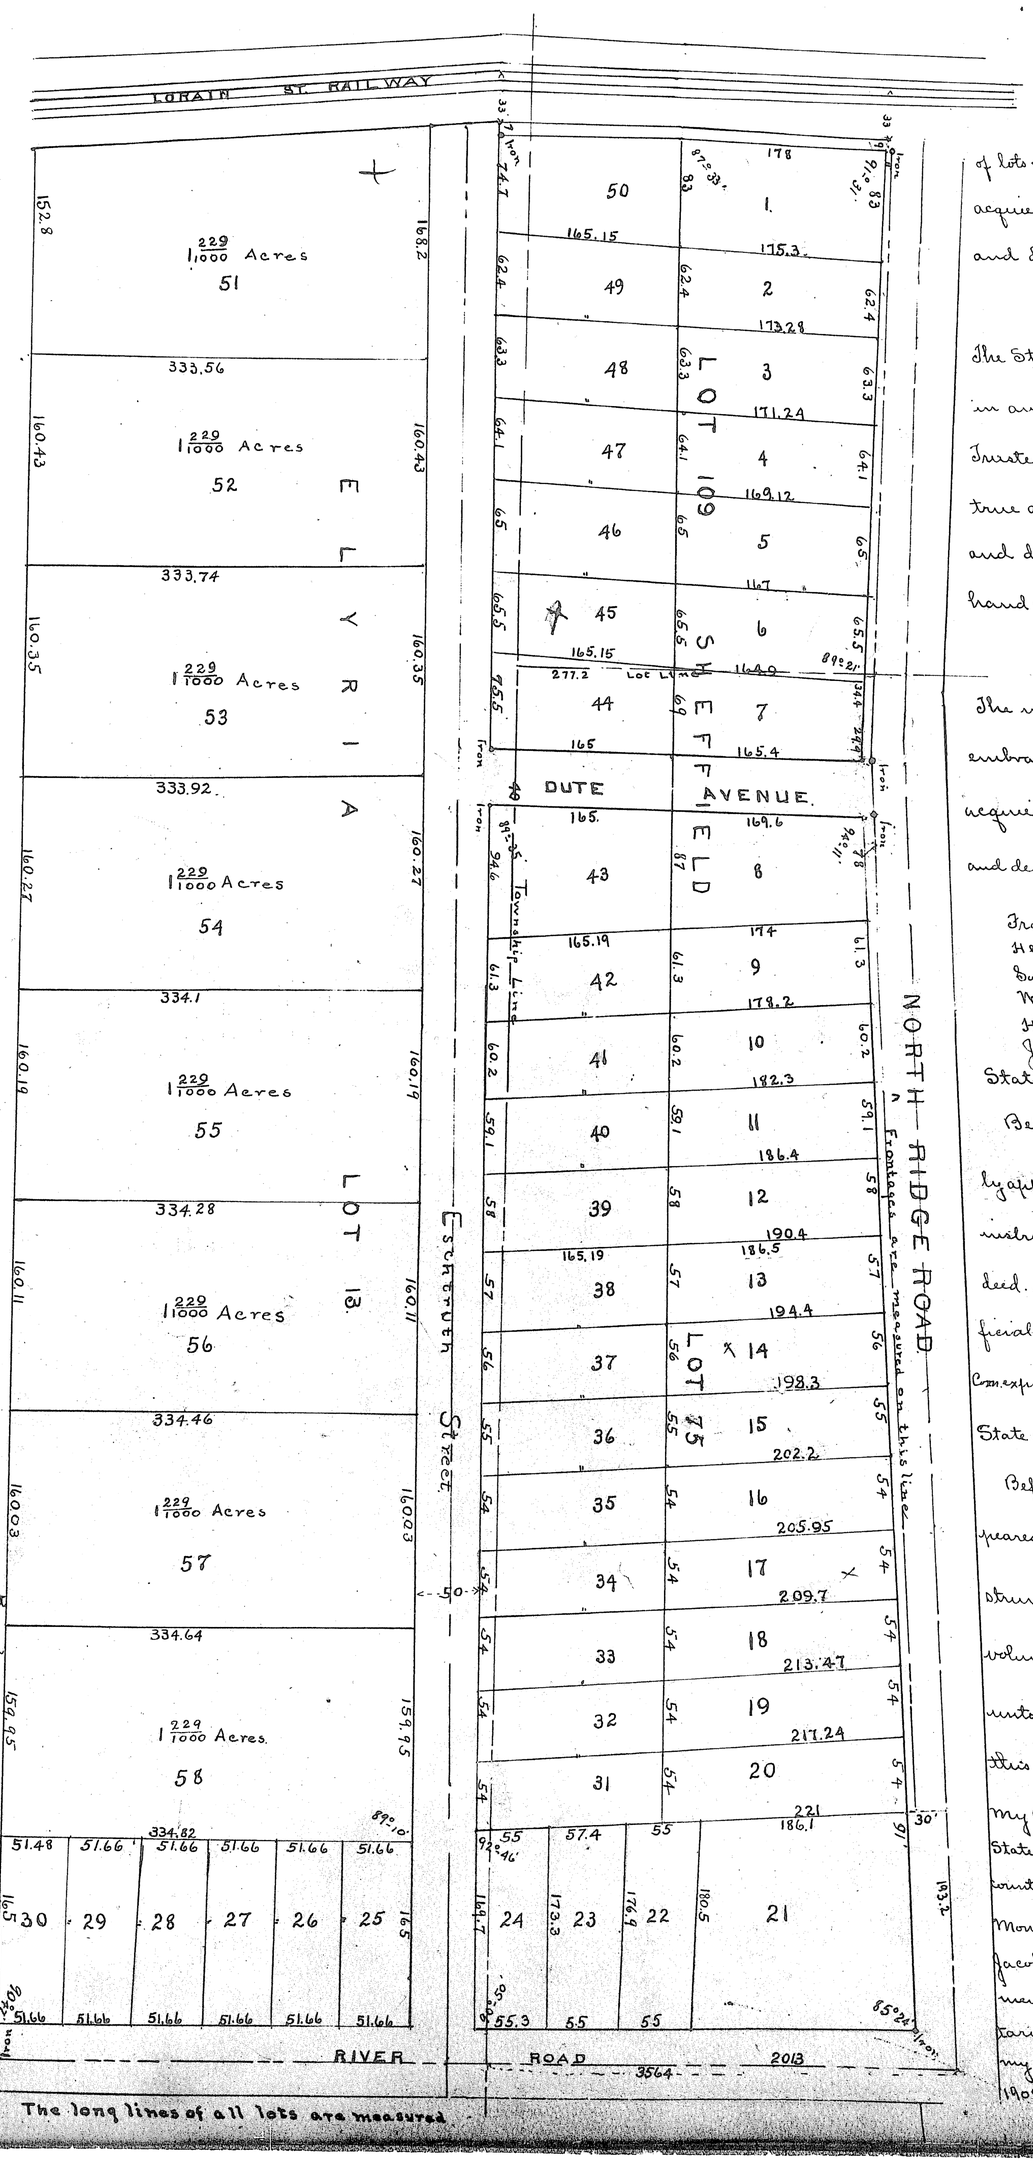

The undersigned Antone Dute Trustee being the owner of lots & lands embraced in the plat hereof hereby certify that he acquiesce in the plat thus made and that he accepts the same and dedicates to public use the streets & alleys shown thereon.

Antone Dute Trustee.

The State of Ohio, Lorain County ss. Before me a Notary Public in and for said County personally appeared Antone Dute Trustee who acknowledged that the foregoing instrument is true and the signing thereof was his voluntary act and deed. In testimony whereof I have hereunto set my hand & official seal at Elyria Ohio Sept. 3rd. 1908.

Lee Stroup Notary Public (Seal)

The undersigned, being all the owners of the lots and lands embraced in the plat hereto attached, hereby certify that they acquiesce in the plat thus made, and that they accept the same and dedicate to public use the streets and alleys shown thereon.

Frank Eschtruth
Henry Eschtruth
Sophia Monroe
W. S. Pole
H. Kohlmyer
Joseph Monschein
Martha Dute
Mary Dute
Ferdinand Eschtruth
Jacob Eschtruth
James Morris
Catharine Bayley

State of Michigan, Clinton County ss.

Before me a Notary Public in and for said County personally appeared Henry Eschtruth who acknowledged that the foregoing instrument is true and that the signing thereof was their voluntary act and deed. In testimony whereof I have hereunto set my hand and official seal at Elsie Mich. this 24th day of June 1908.

Com. expires Mar. 21. 1911. J. P. Steadman Notary Public (Seal)

State of Michigan, County of Ingham ss.

Before me a Notary Public in and for said County personally appeared Sophia Monroe who acknowledged that the foregoing instrument is true and that the signing thereof was her voluntary act and deed. In testimony whereof I have hereunto set my hand and official seal at Lansing Michigan this 11th day of July 1908.

My Com. Ex. May 1, 1909 D. B. Gardner Notary Public (Seal)

State of Ohio --- ss. Before me a Notary Public in and for said County, personally appeared Catherine Bayley, James Morris, Joseph Monschein, Frank Eschtruth, Martha Dute, Mary Dute, Ferdinand Eschtruth, Jacob Eschtruth who acknowledged that the foregoing instrument is true and that the signing thereof was their voluntary act and deed. In testimony whereof I have hereunto set my hand official seal at Amherst Ohio this 3rd day of September 1908.

Lee Stroup Notary Public (Seal)

...and Addition
...Ohio, and hereby
...Stone monuments
...ll measurements

...going plat to be
...ate the streets
...day of Oct.
...owerly

...he said County
...owledged the
...y whereof I
...10 day of
...Public (Seal)
...s shown hereon
...a, O. at its meeting

...k of the Board.
...and Addition

...y Engineer
...y plat have been
...1319 passed

...cil.

State of Ohio, Lorain County, ss.

Before me a Notary Public in and for said County personally appeared W. S. Pole and H. Kohlmyer who acknowledged that the foregoing instrument is true and that the signing thereof was their voluntary act and deed. In testimony whereof I have hereunto set my hand and official seal at Lorain Ohio this 17th day of July 1908.

Jas. J. Horsley Notary Public (Seal)

Received Dec. 30 1908 At 9:30 A.M.
Recorded Jan. 9 1909 Chas E. Tucker. Recorder